


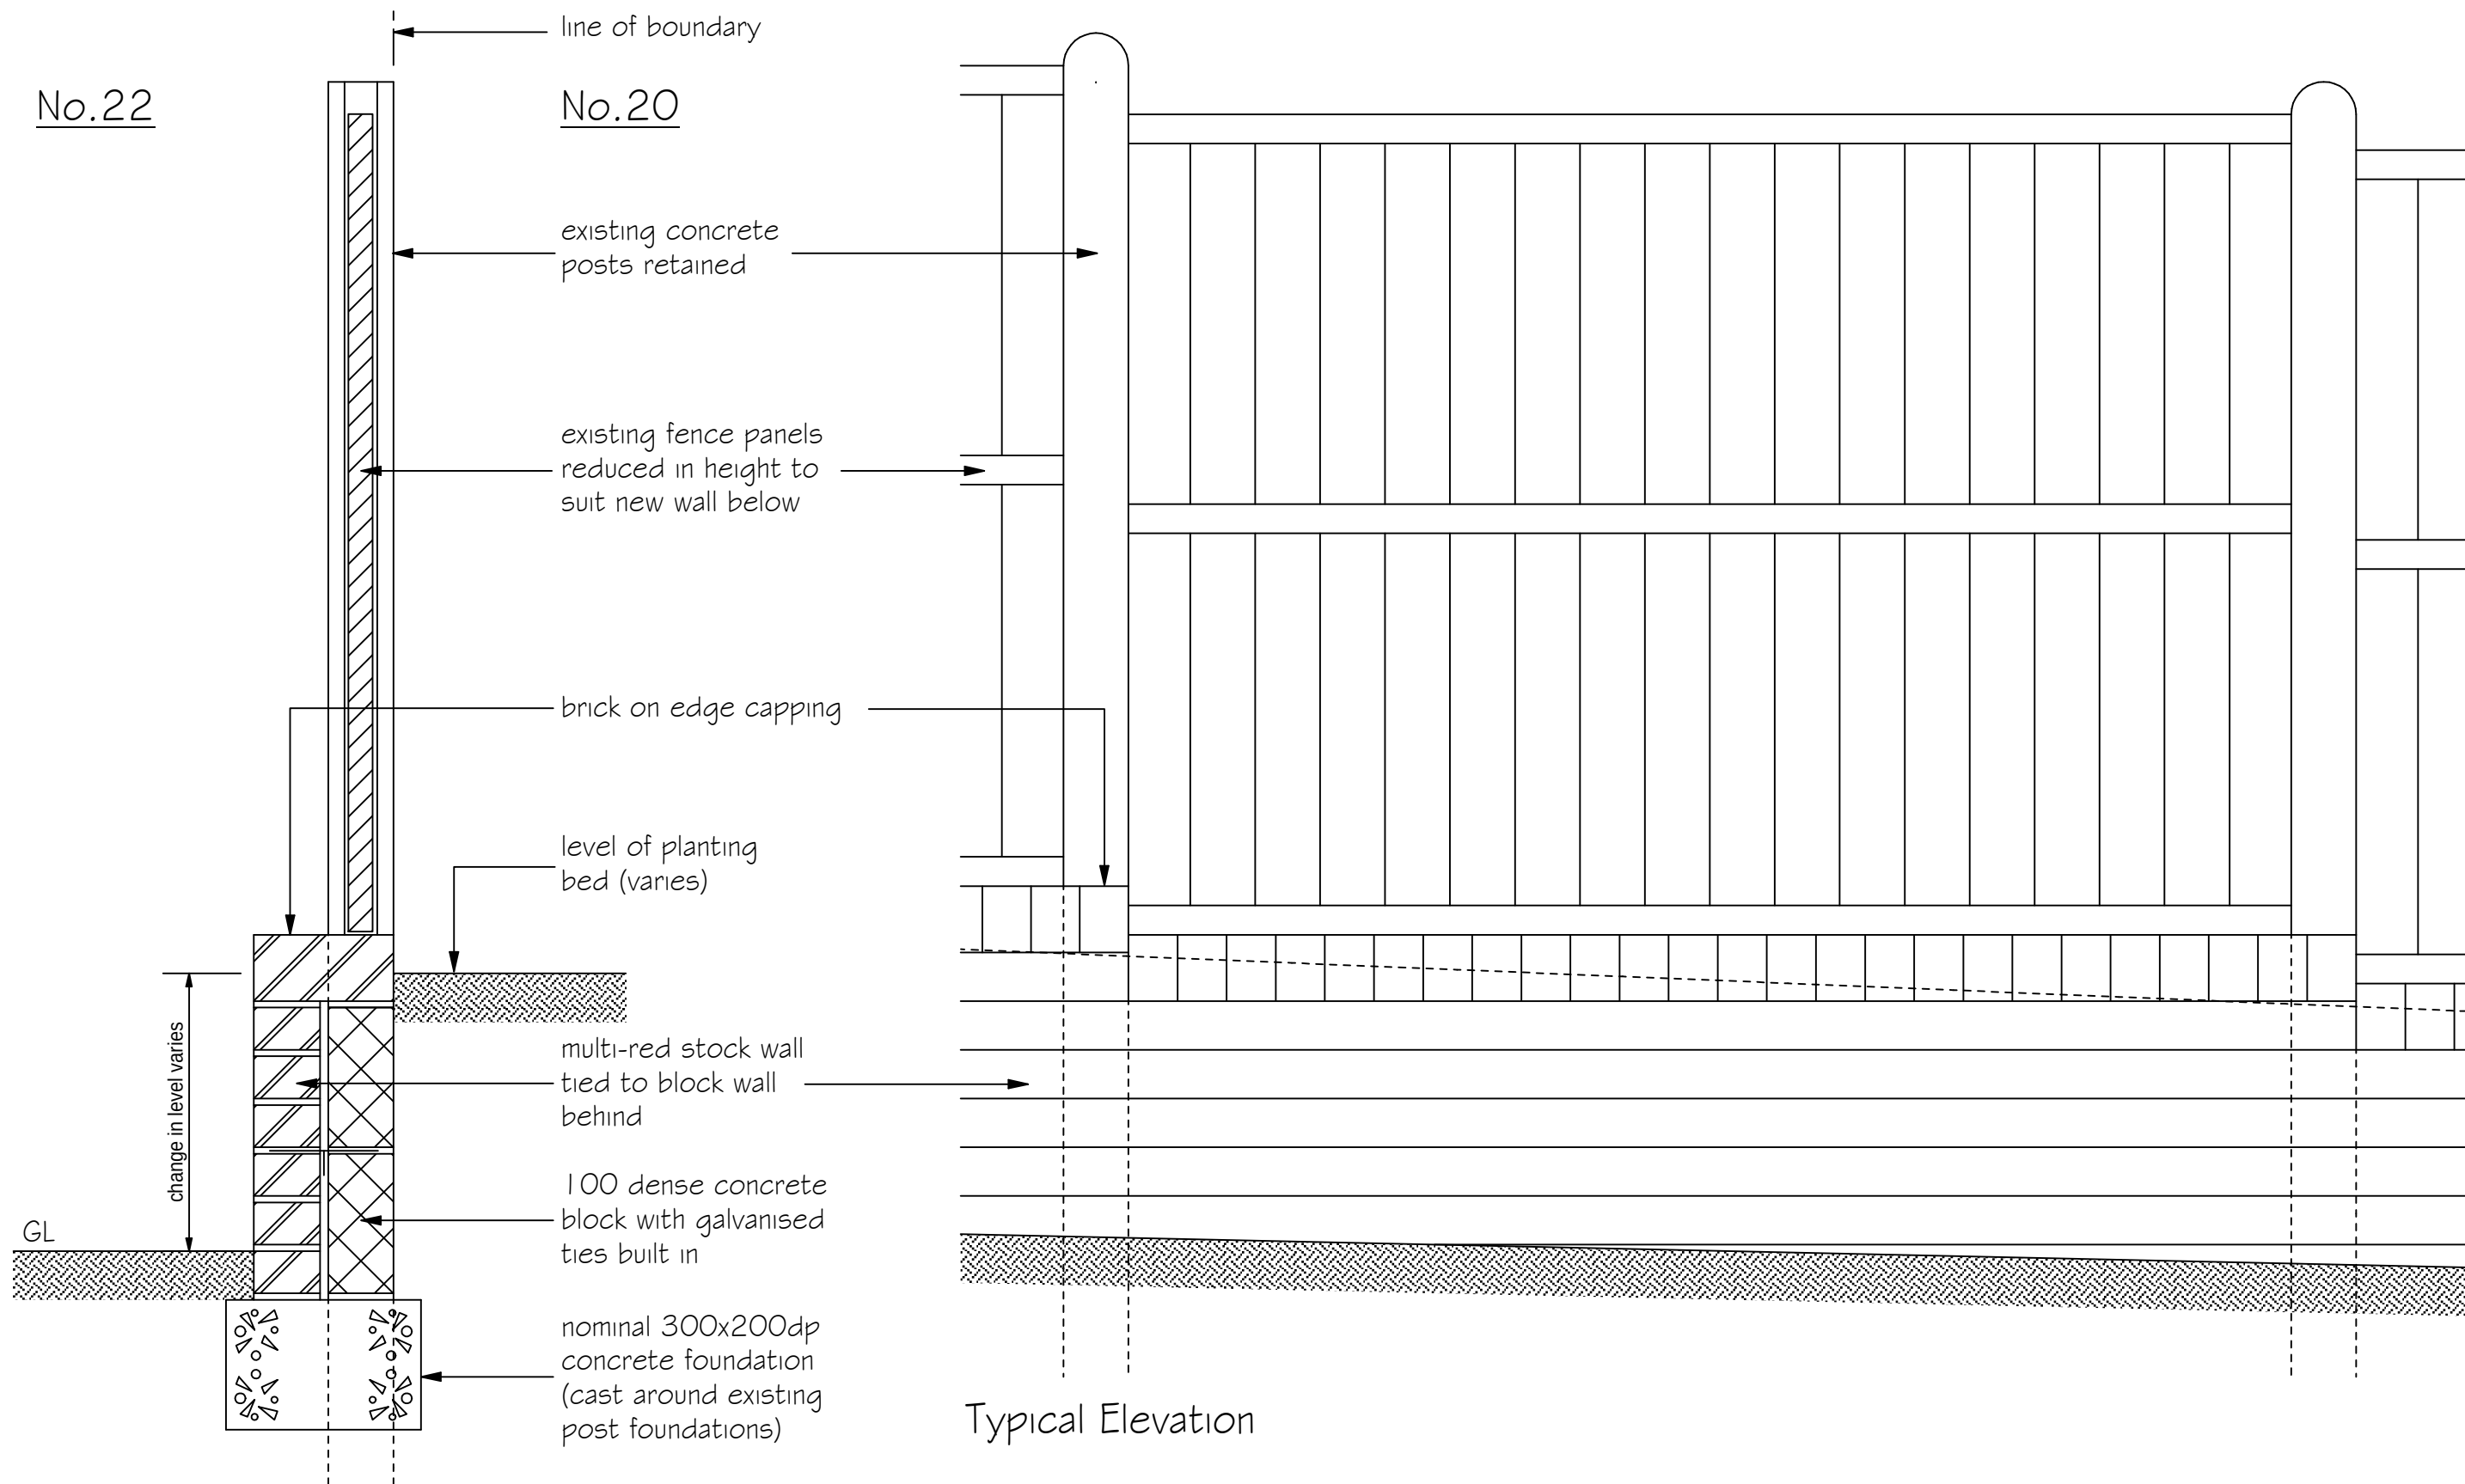

Typical Section 1:10

This drawing is the copyright of the Architect and must not be reproduced without permission, except by the Local Planning Authority for planning purposes. Figured dimensions to be taken in preference to scaled. Dimensions to be checked on site before work commences. No deviation from this drawing will be permitted without the prior written consent of the Architect. Ground floor slabs, foundations, structure, etc., and all work below ground is shown provisionally and inspection of ground conditions is essential prior to work commencing. Reassessment is essential when the ground conditions are apparent and redesign may be necessary in the light of soil conditions found. The responsibility for establishing the soil and subsoil conditions rests with the Contractor.	drawing	revisions		date			
	PROPOSED ALTERATIONS TO BOUNDARY FENCE TO NO. 22 THE CRESCENT	drawing no.	rev.	date	scale(s)	sheet size	
		21303/08		JUL 2015	1:10	A3	
	client	MEADOWLANDS NEW HOMES LTD.					
project	PROPOSED DETACHED HOUSE (HOUSE 3) ADJACENT TO 'WINDFALLS', 60 SINAH LANE HAYLING ISLAND, HAMPSHIRE PO11 0HH						
■ Jeffrey Douglas Chartered Architect ■ 114 Havant Road ■ Hayling Island ■ Hampshire ■ PO11 0LJ ■ Tel: (023) 9246 8889 ■ E-mail: jdo@jeffreydouglas.co.uk 							