
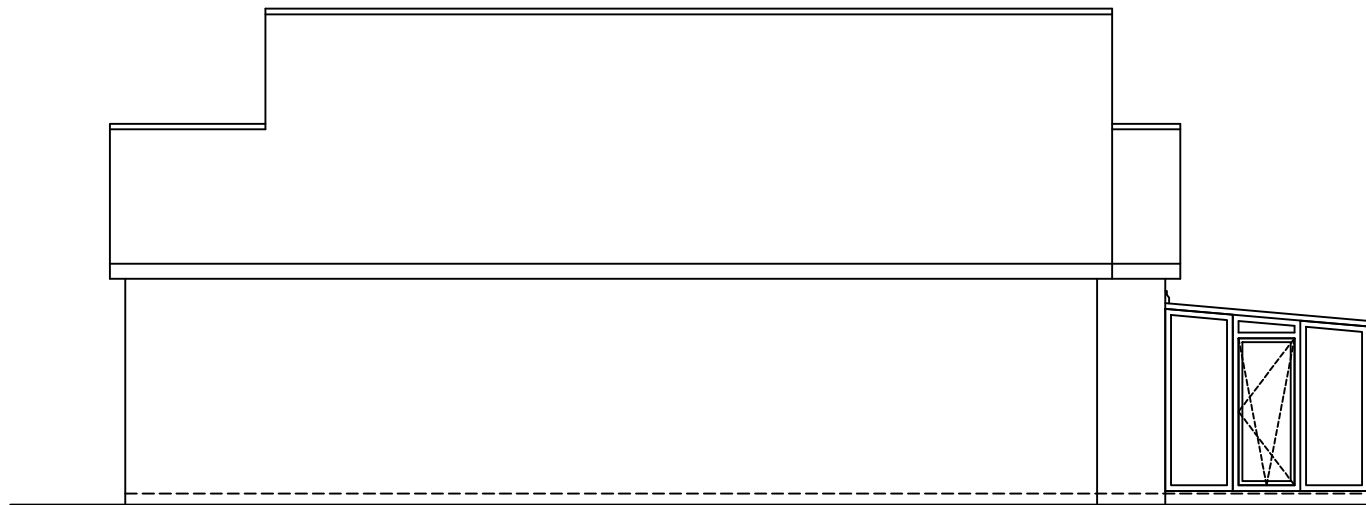
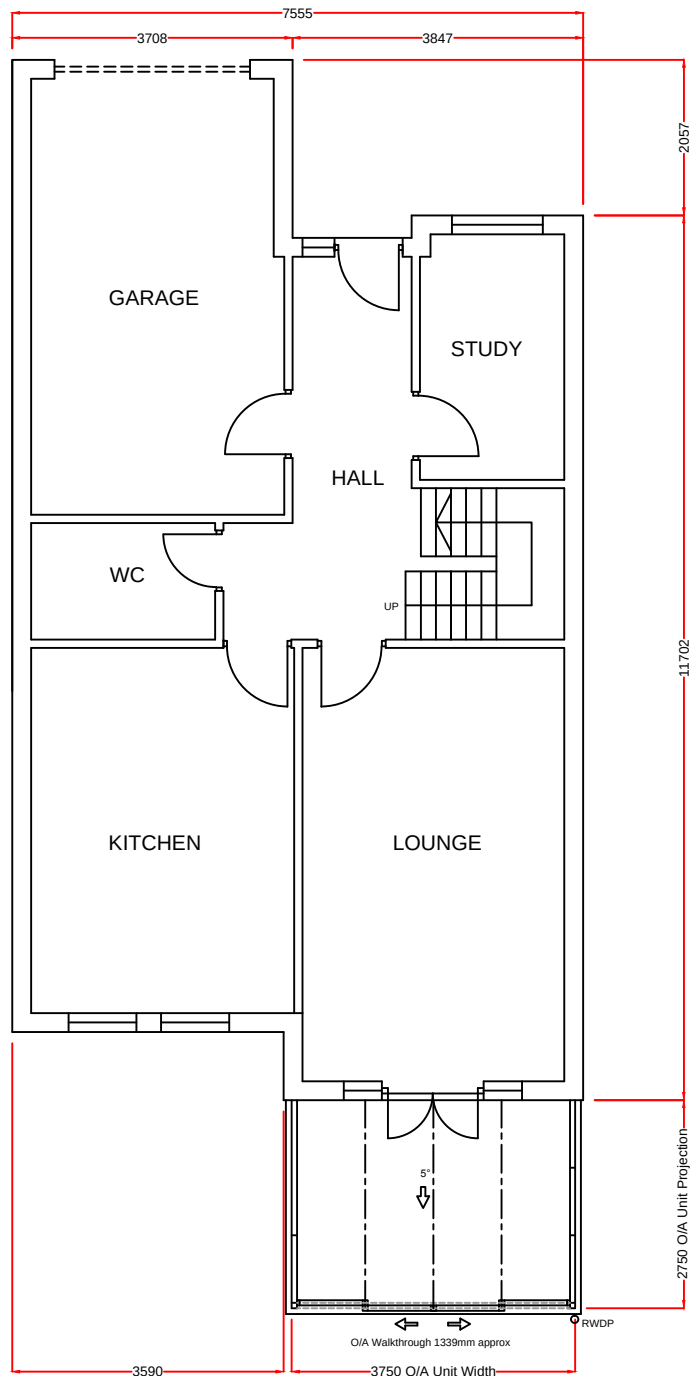


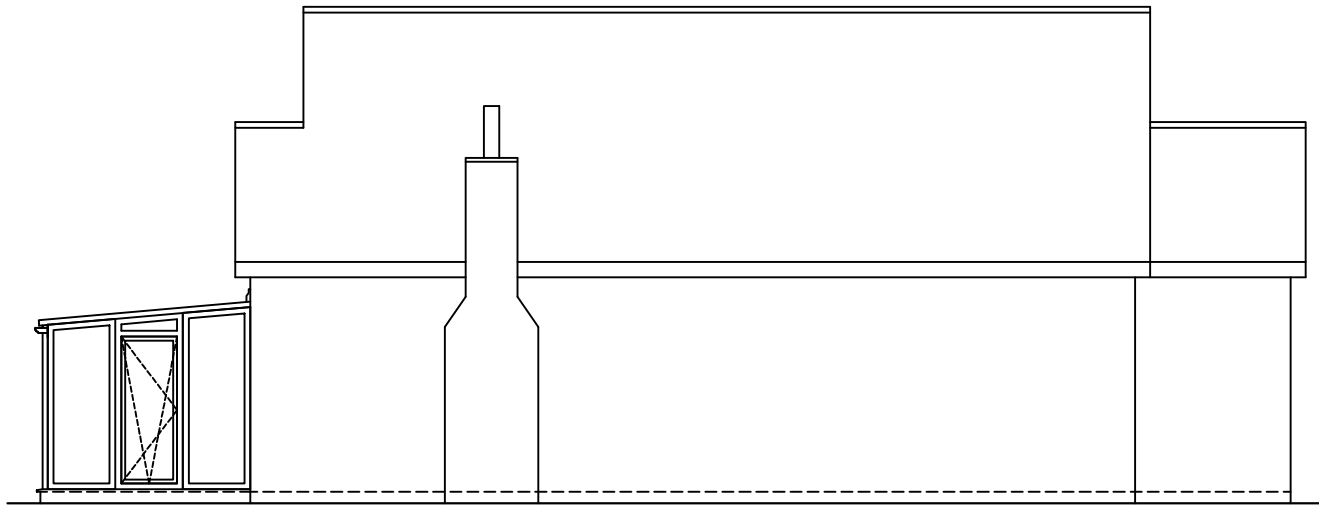

Notes:

Existing physical barrier to remain

Full height tilt turn vents are not to be used as doors

This drawing is the copyright of Anglian Home Improvements and must not be re-issued, loaned or copied without their consent. All dimensions are in millimetres (mm) unless noted otherwise. Do not use for base laying purposes

Produced on A3 paper

Rev.	Date	Description	Initials



Drawing title: Proposed Plan and Elevations		
Contract No. : 099/86111		Page 1 of 2
Proposed: PVCu White Knight Conservatory At: 2A Eglantine Walk Waterlooville Hampshire PO8 9BG For : Mr & Mrs Parsons		
Drawers initials: RP	Scale : 1:100	Date: 08/05/15

4 3 2 1 0 1:50 Scale Bar 1:100 0 1 2 3 4 5 6 7 8 9 10