


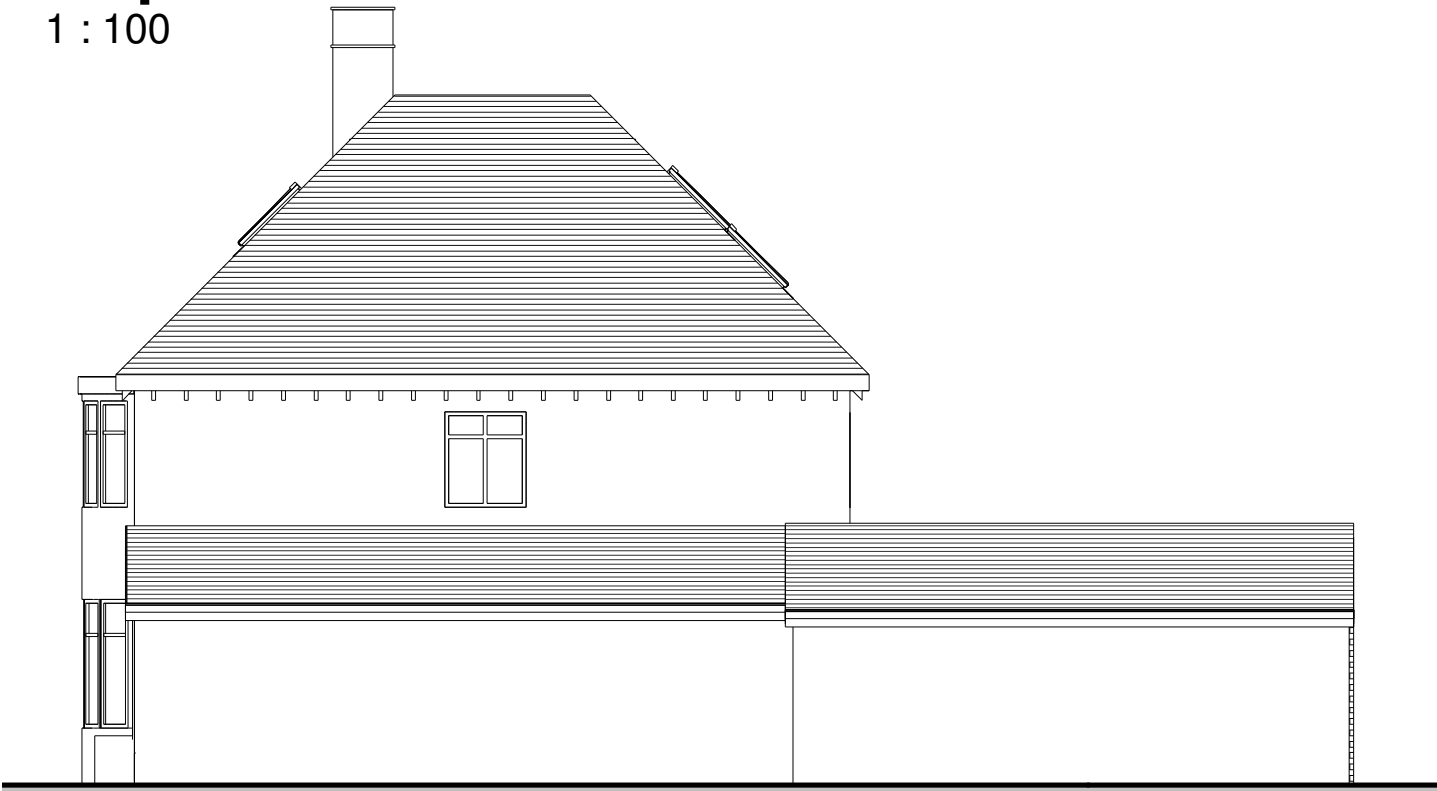


Proposed East Elevation
1 : 100



Proposed West Elevation
1 : 100



Proposed North Elevation
1 : 100

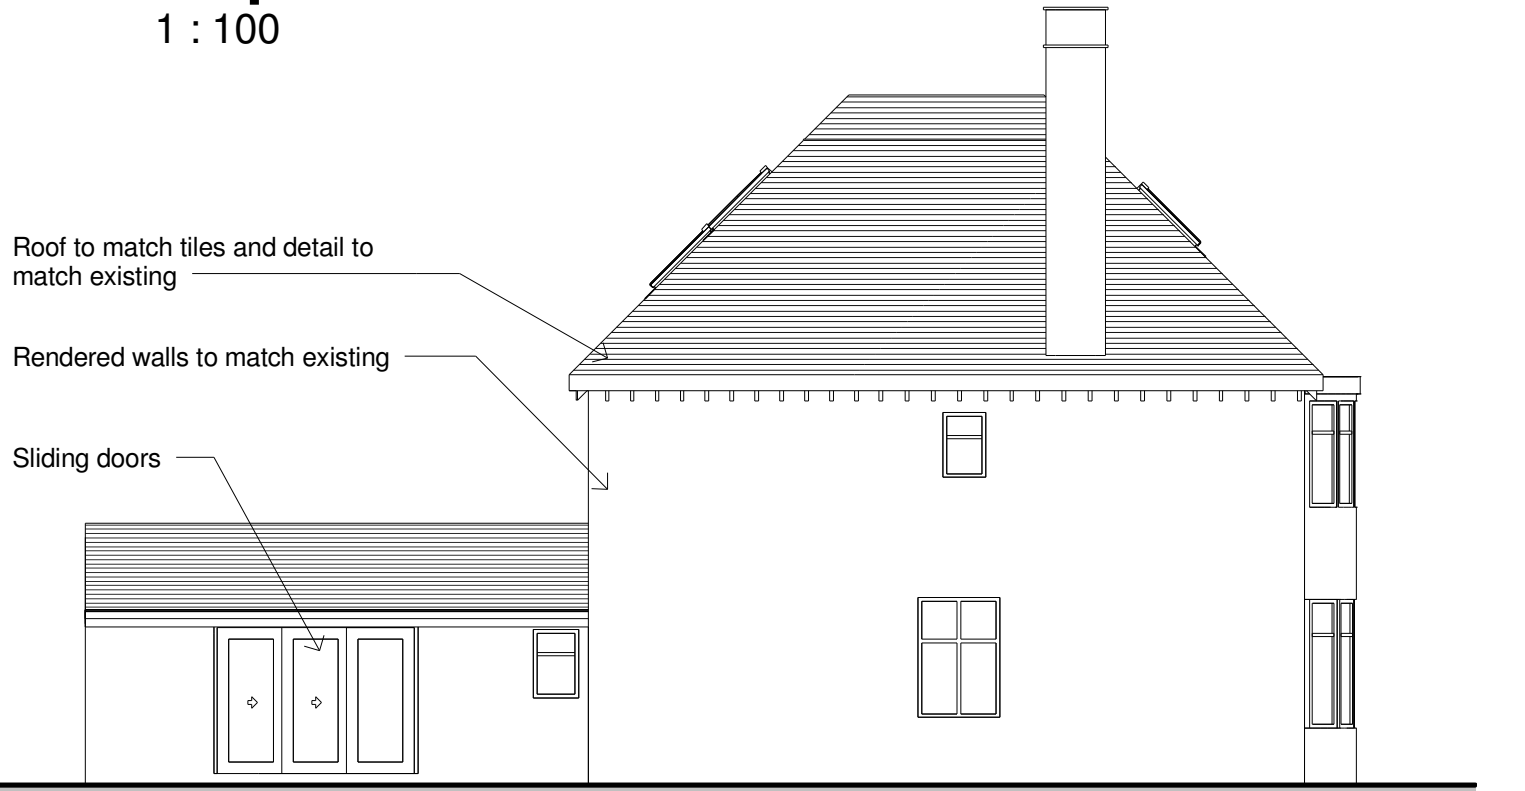

Proposed South Elevation
1 : 100

