
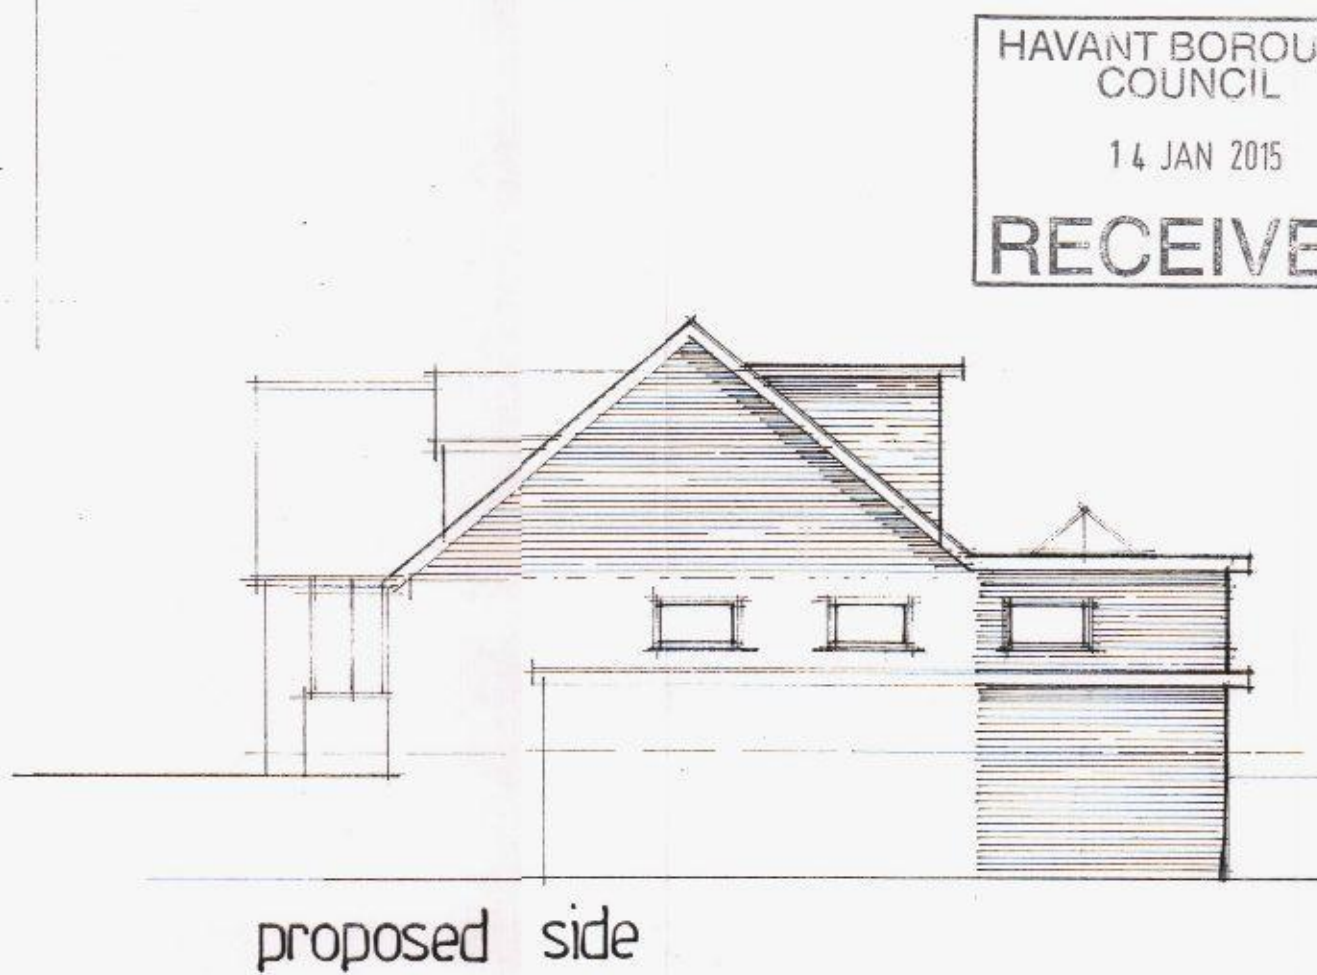
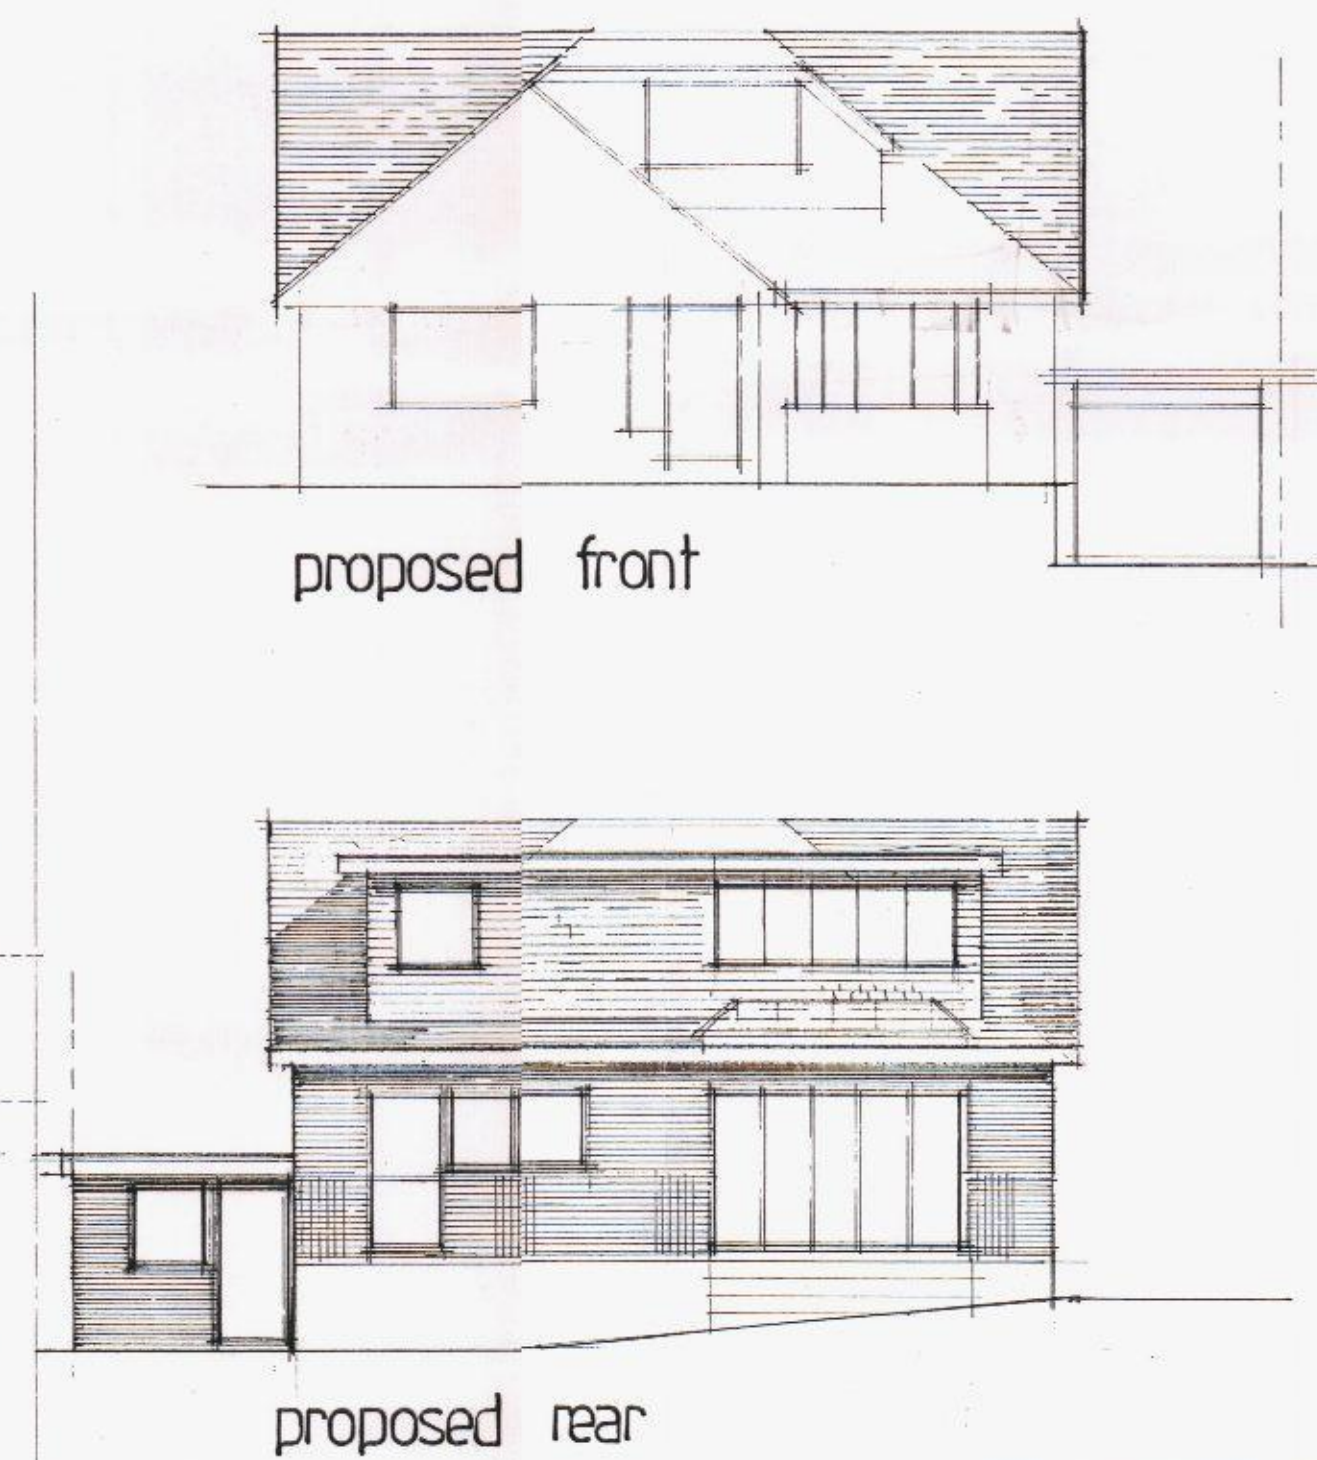
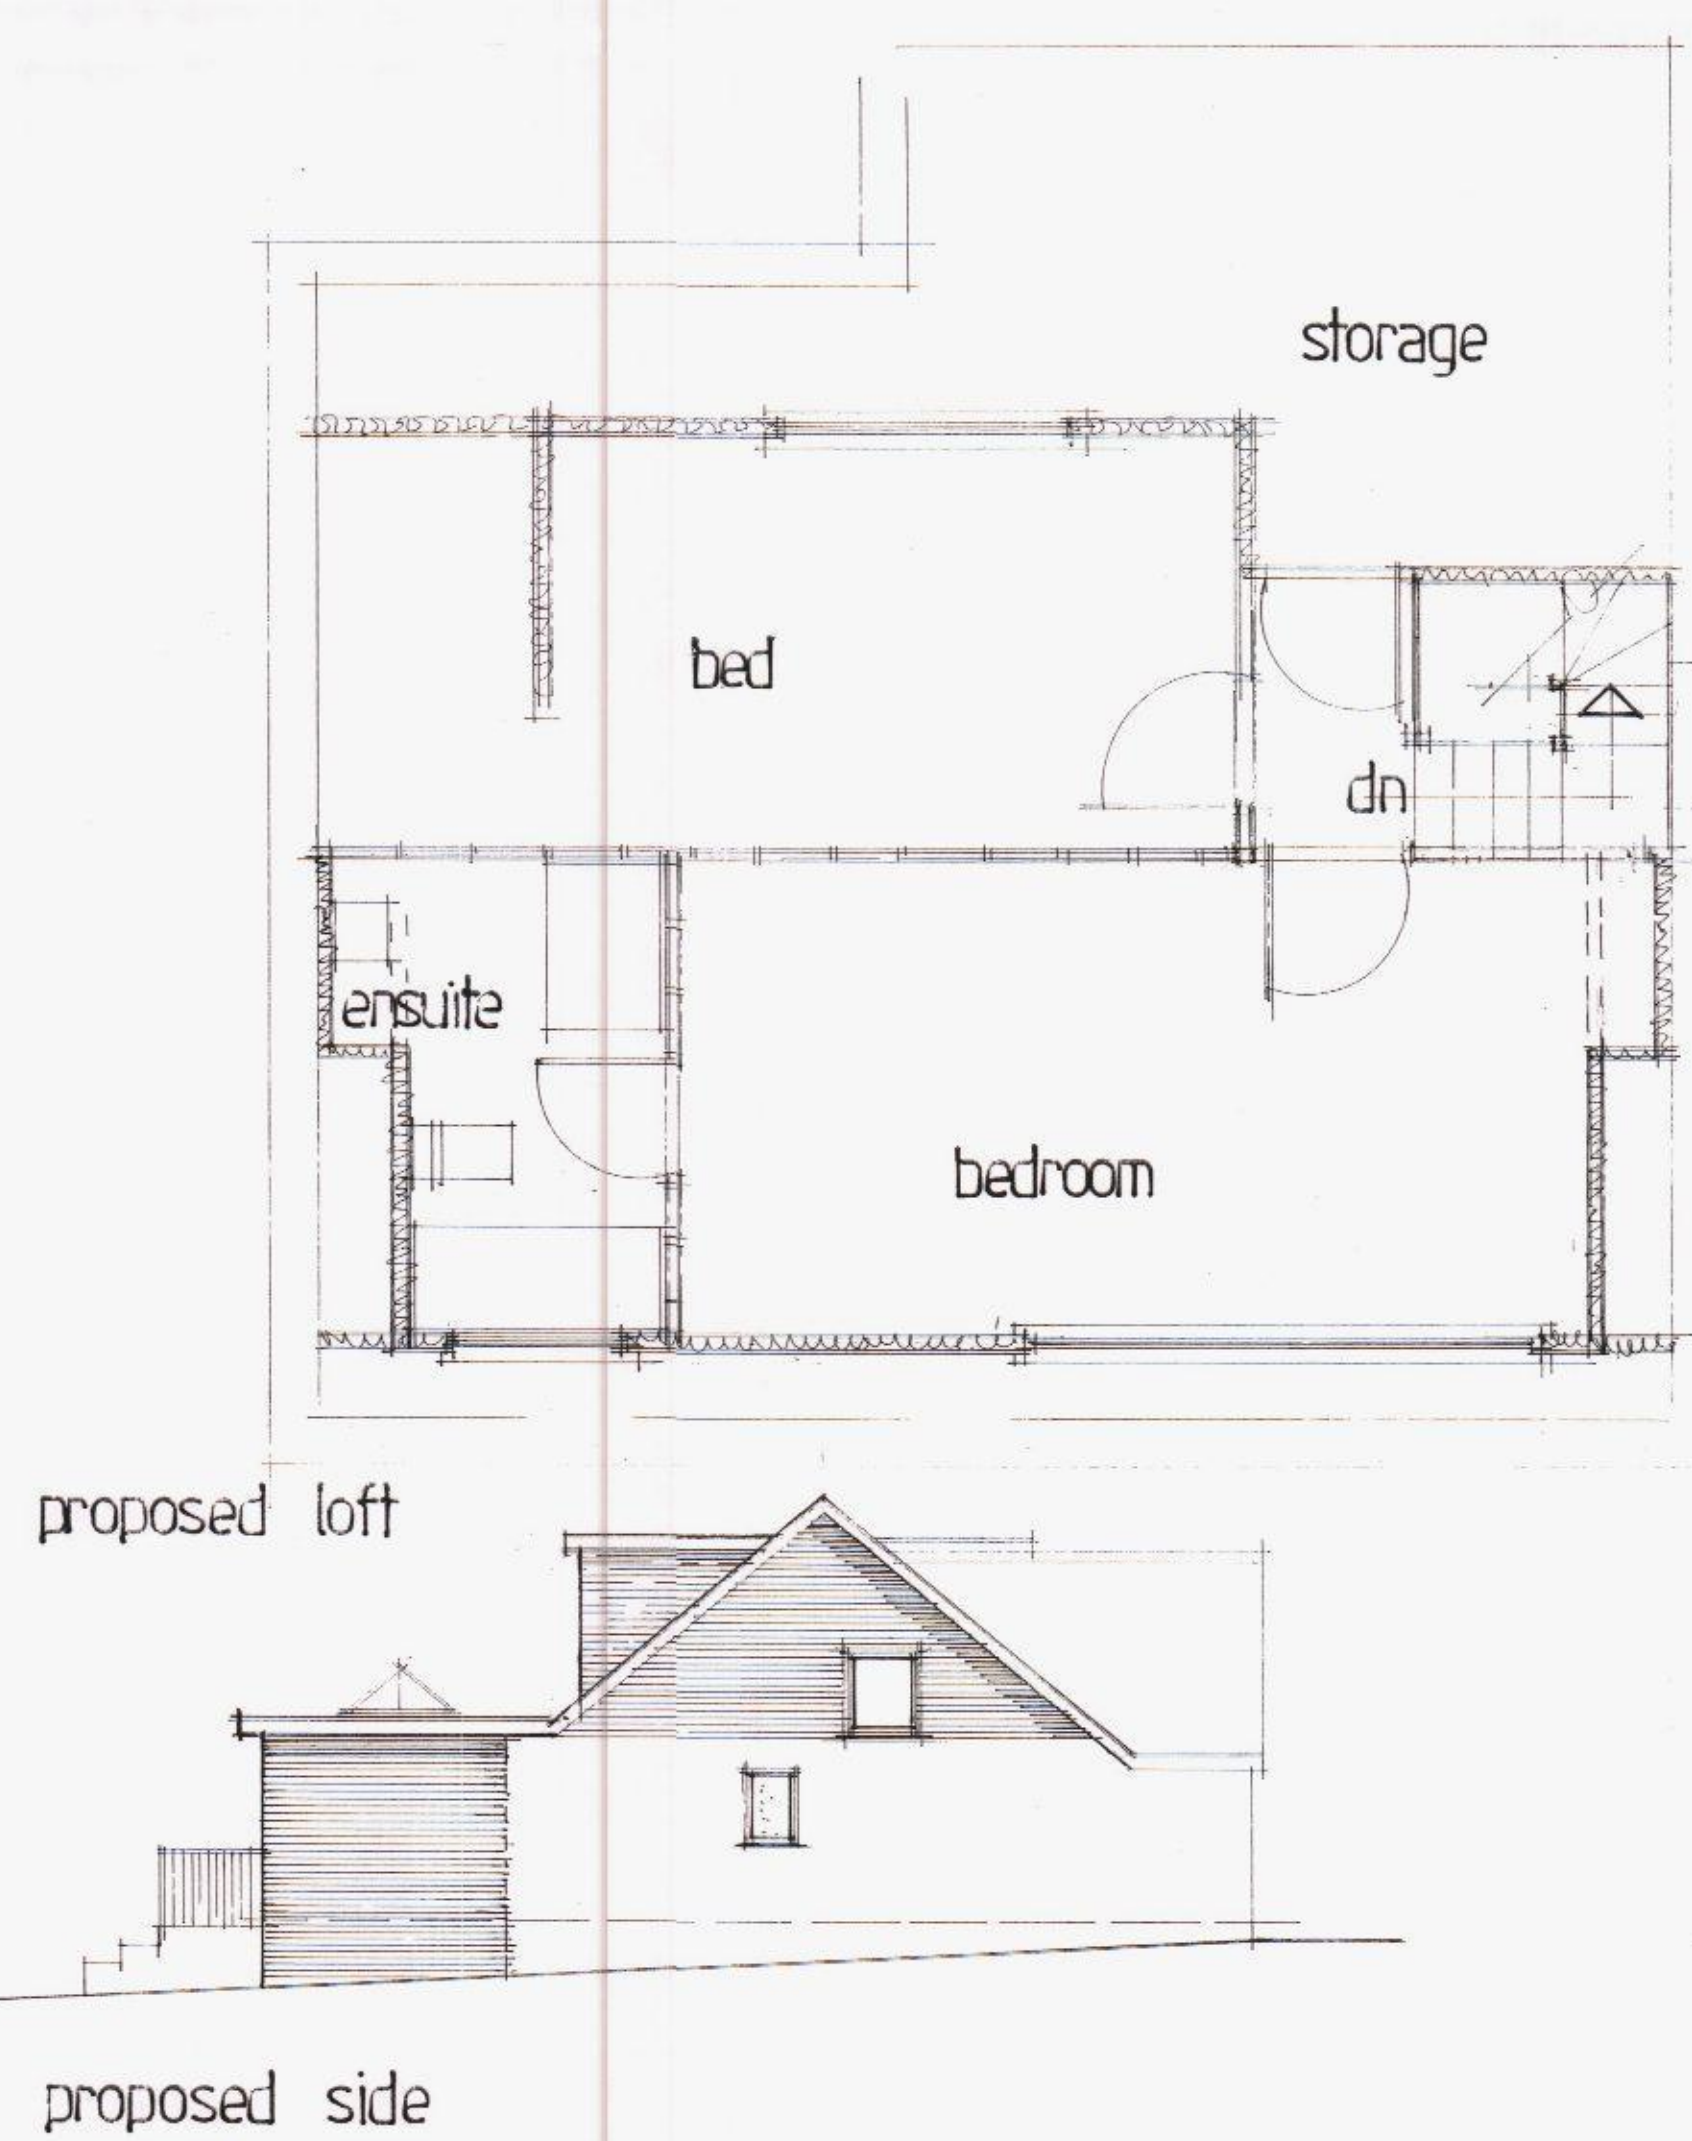
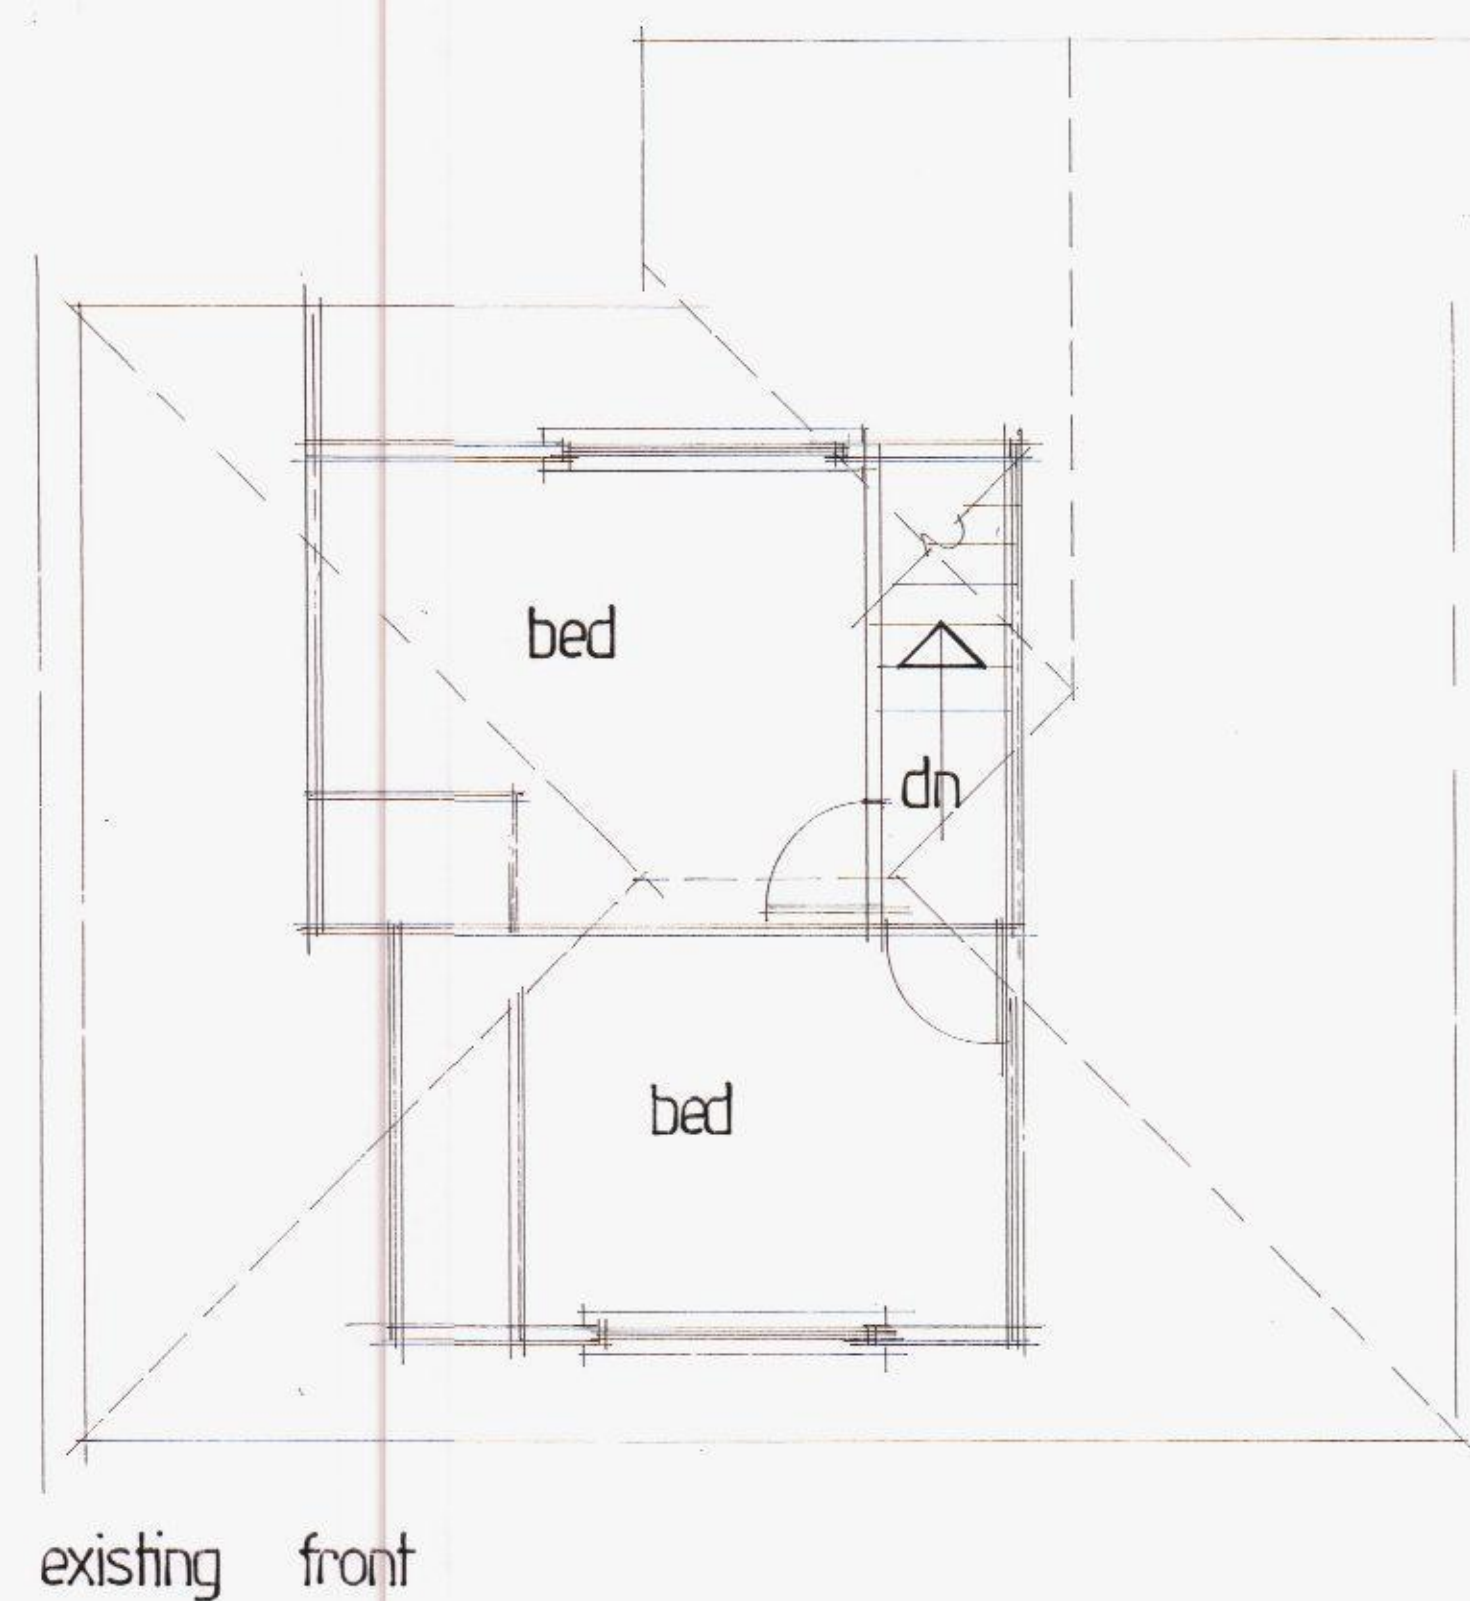
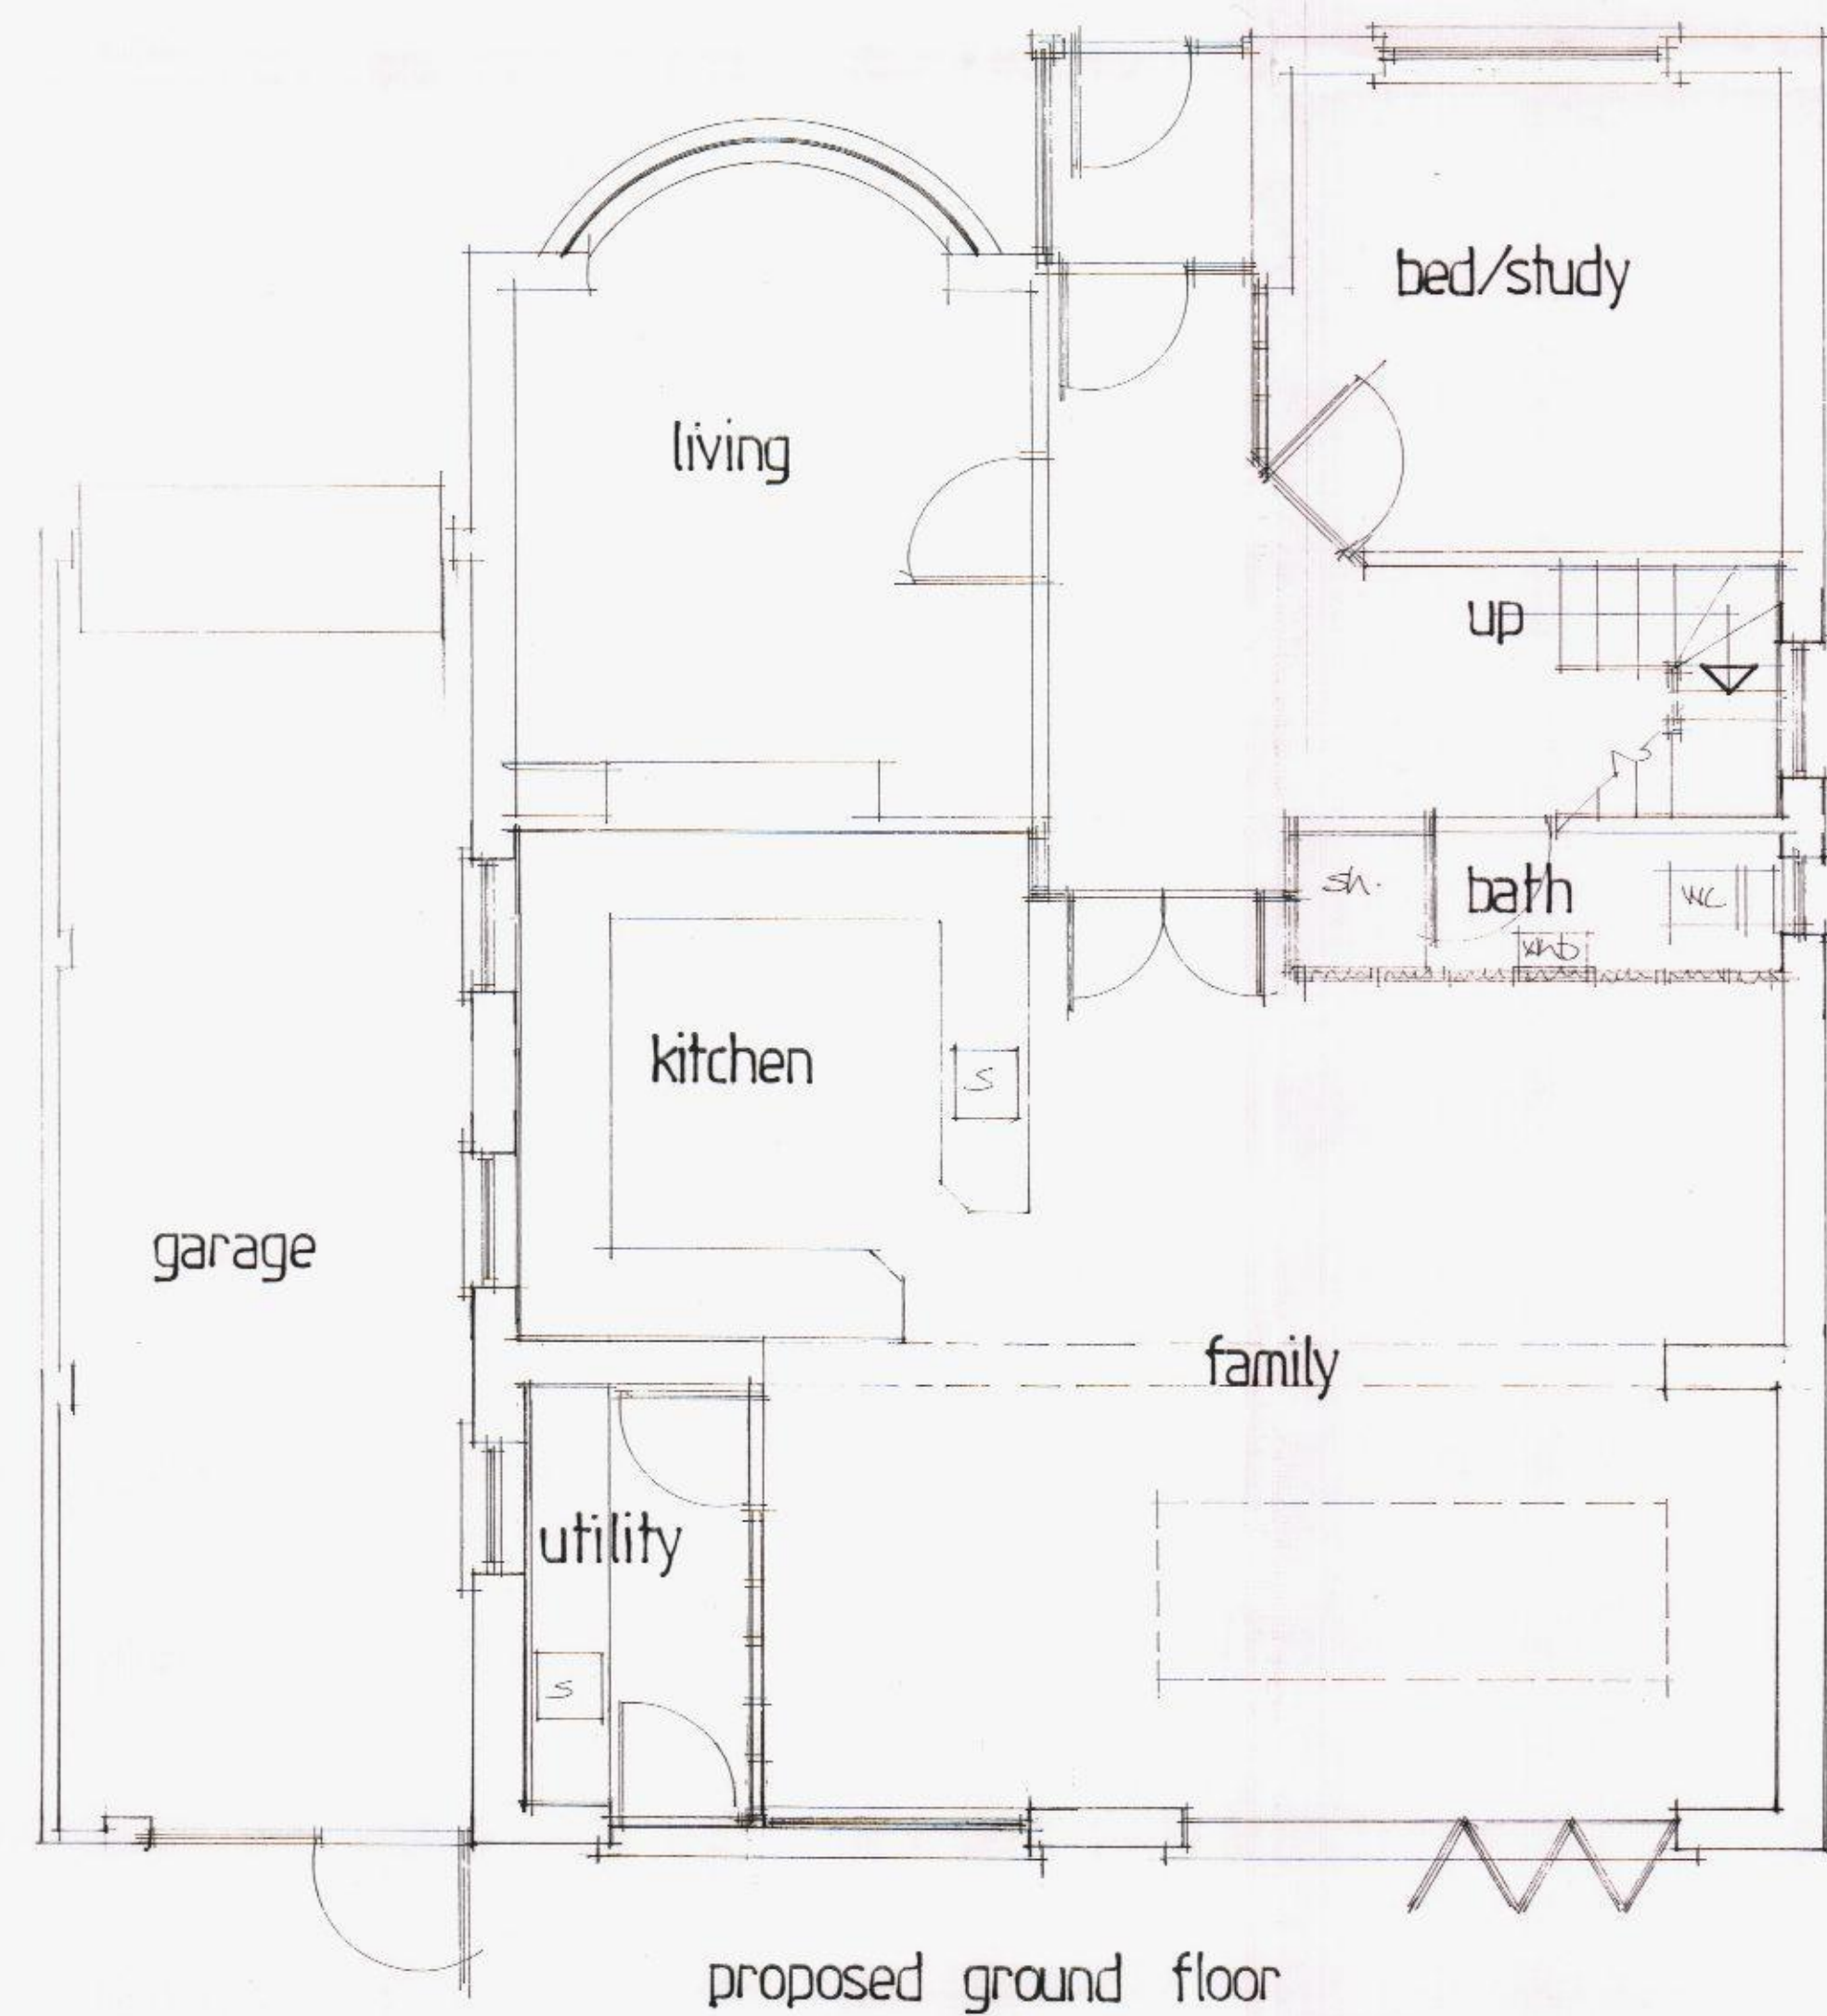


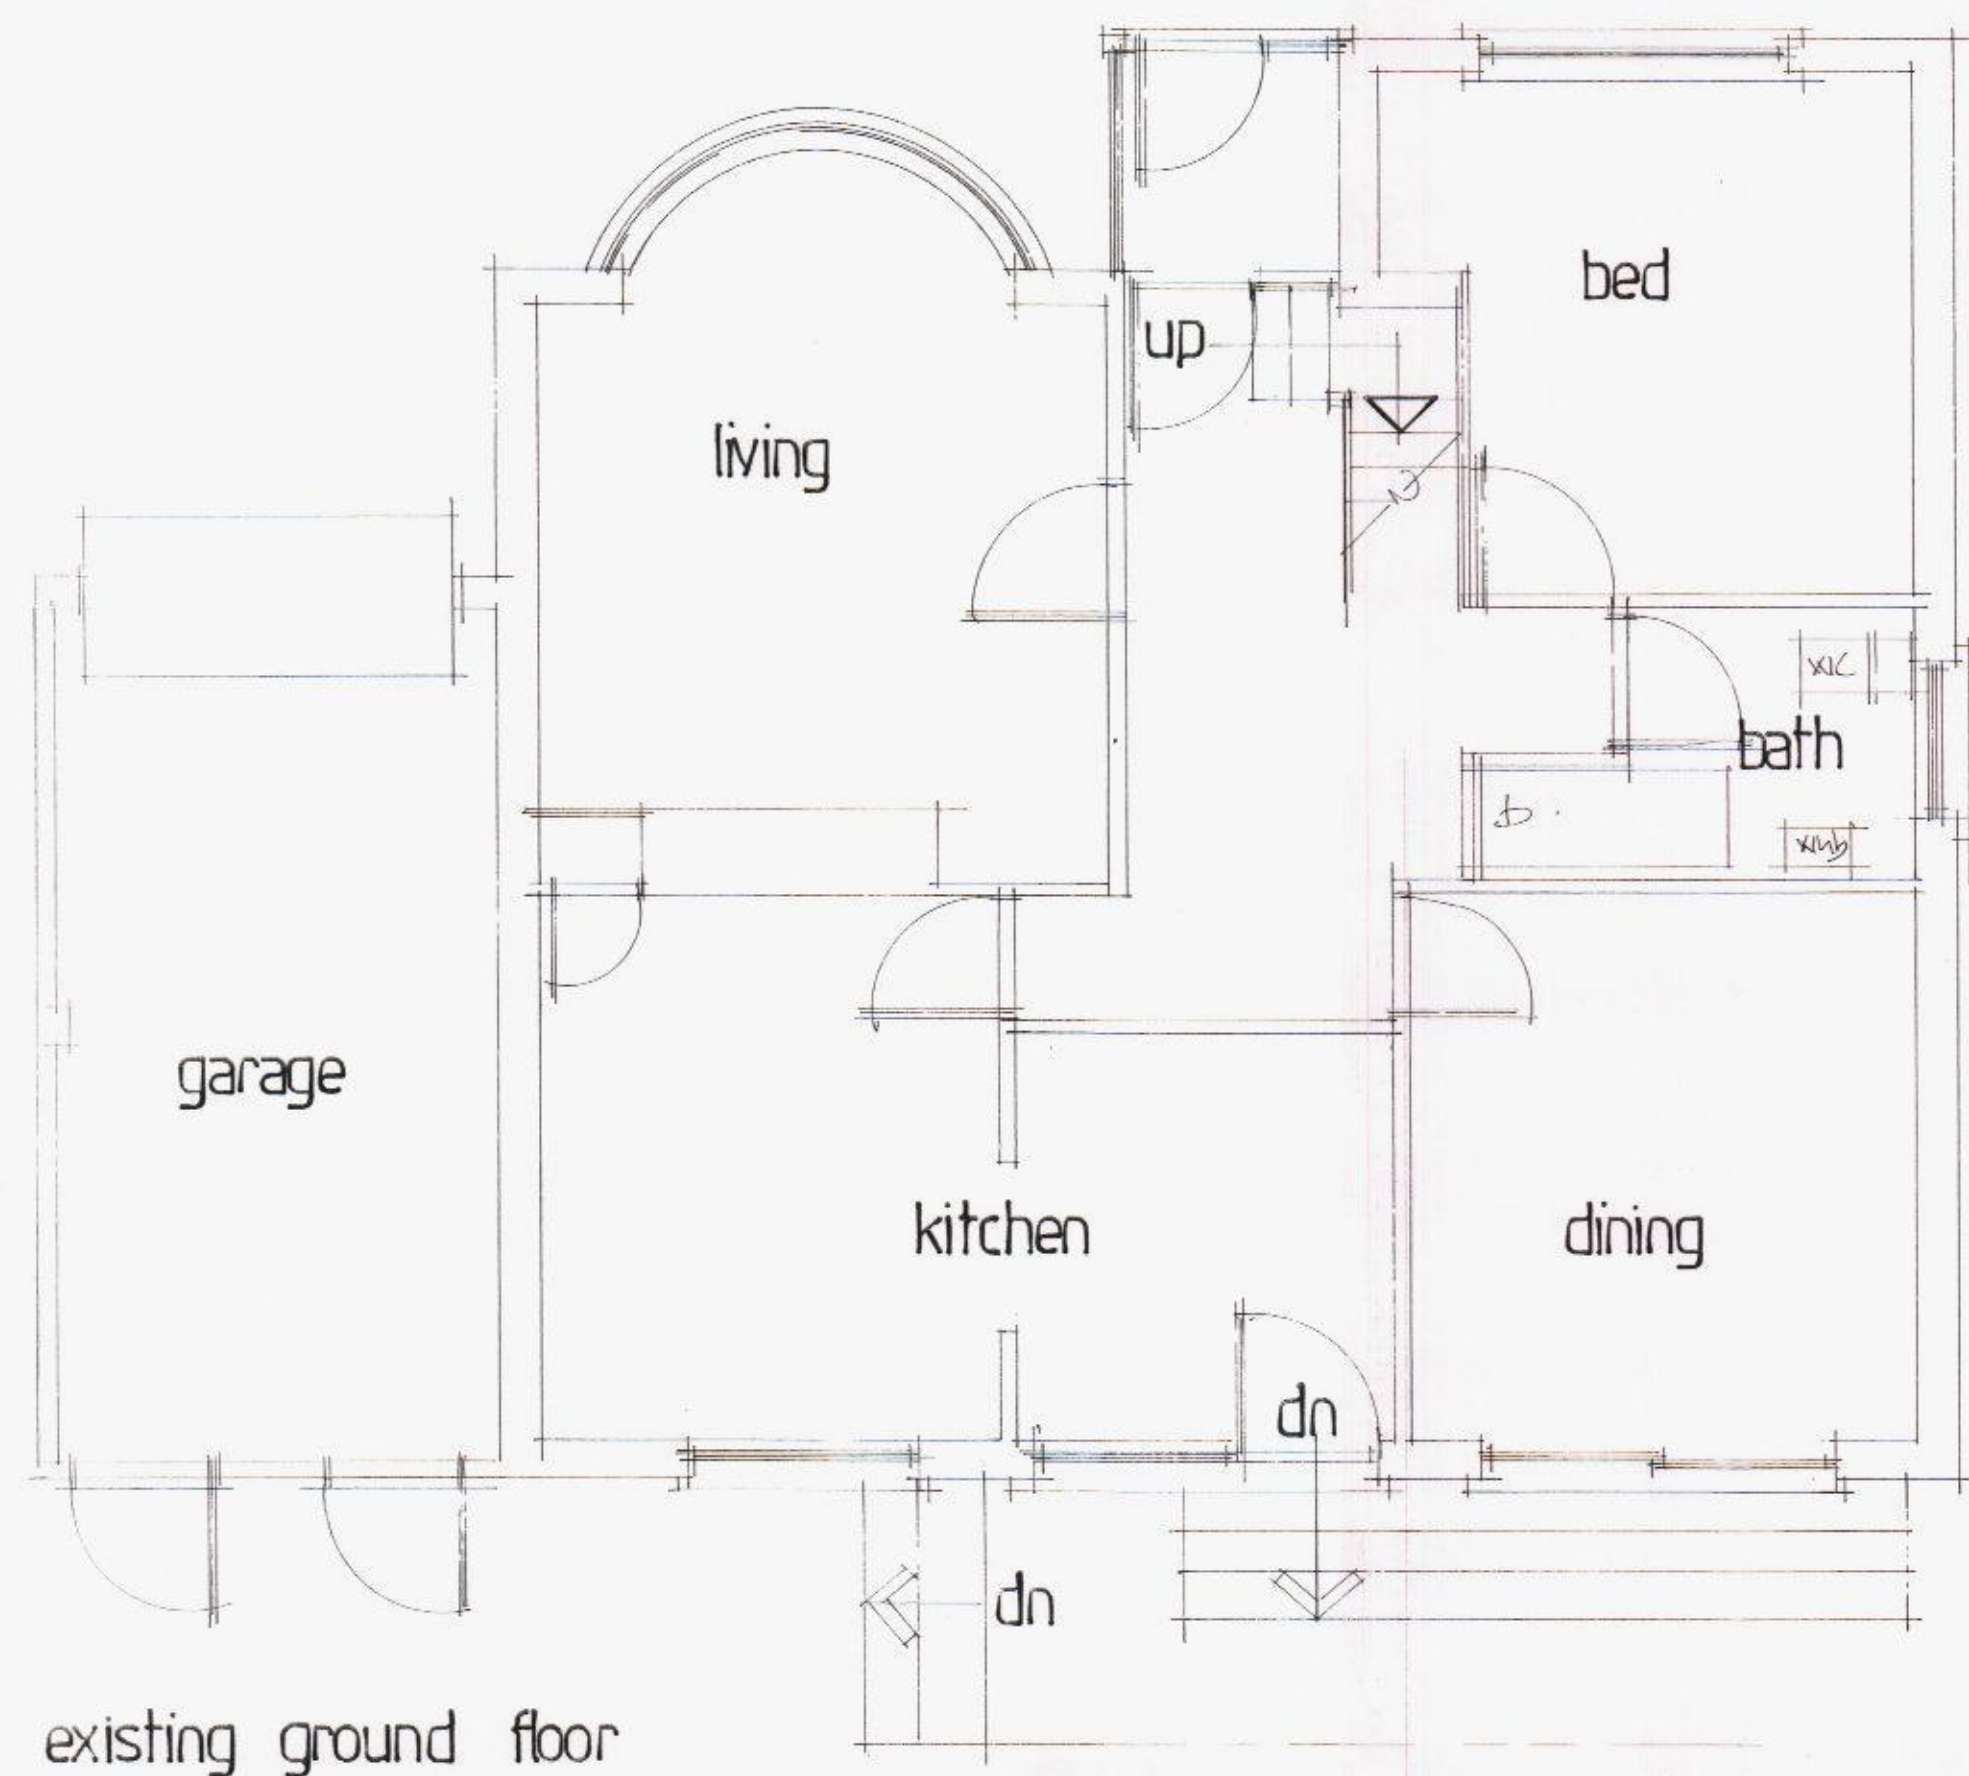

A <i>drawn by</i>	
Date	Revision
© copyright	
THORNS-YOUNG ARCHITECTURAL	
THORNS-YOUNG LTD CHARTERED BUILDING CONSULTANTS 232 London Road, North End, Portsmouth PO2 9JQ Tel: (023) 9267 2883 Fax: (023) 9266 3457 Website: www.thornsyong.co.uk	
Client	
MR AND MRS. SHARPS	
Job Title	
16, HAZLENESS AVENUE BEDHAMPTON, HANTS.	
Drawing Title	
EXISTING AND PROPOSED PLANS AND ELEVATIONS	
Scale 1:50 + 1:100	
Date	Drawn by
14 JAN 2015	CHAC
Drg. No. 7208:14:1 Rev. A	

HAVANT BOROUGH COUNCIL
14 JAN 2015
RECEIVED