
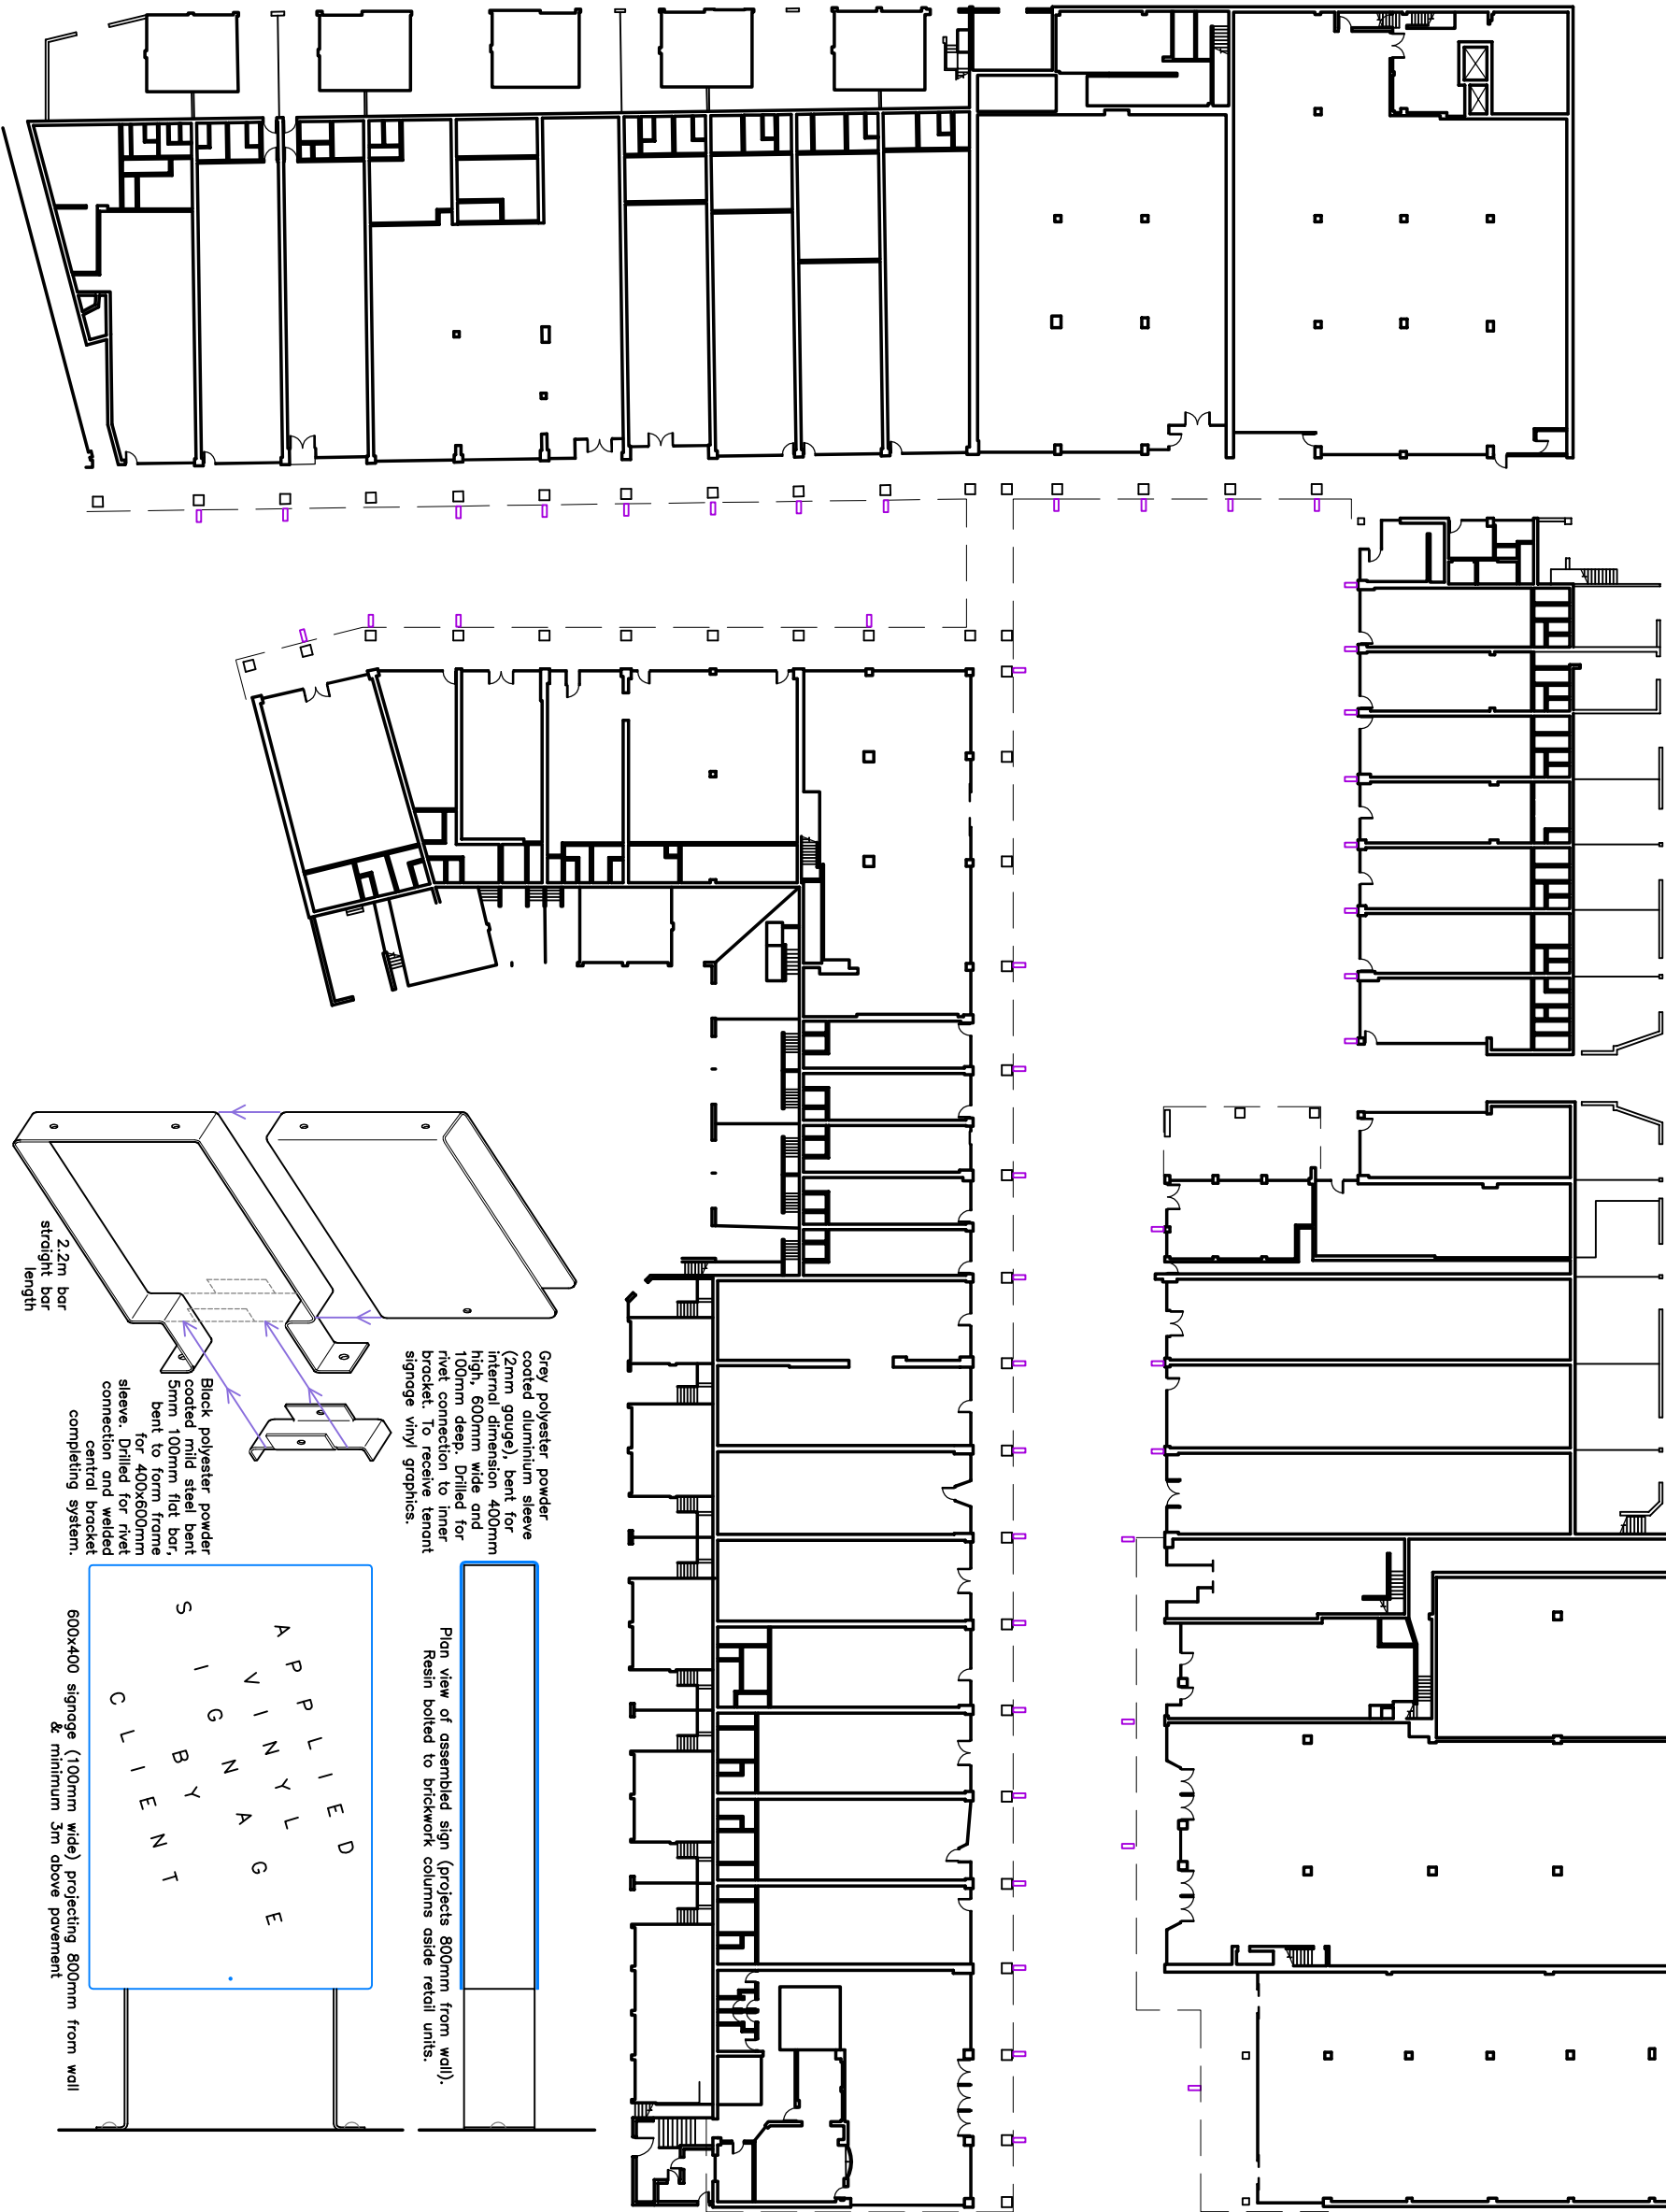


Site Plan - Balconies

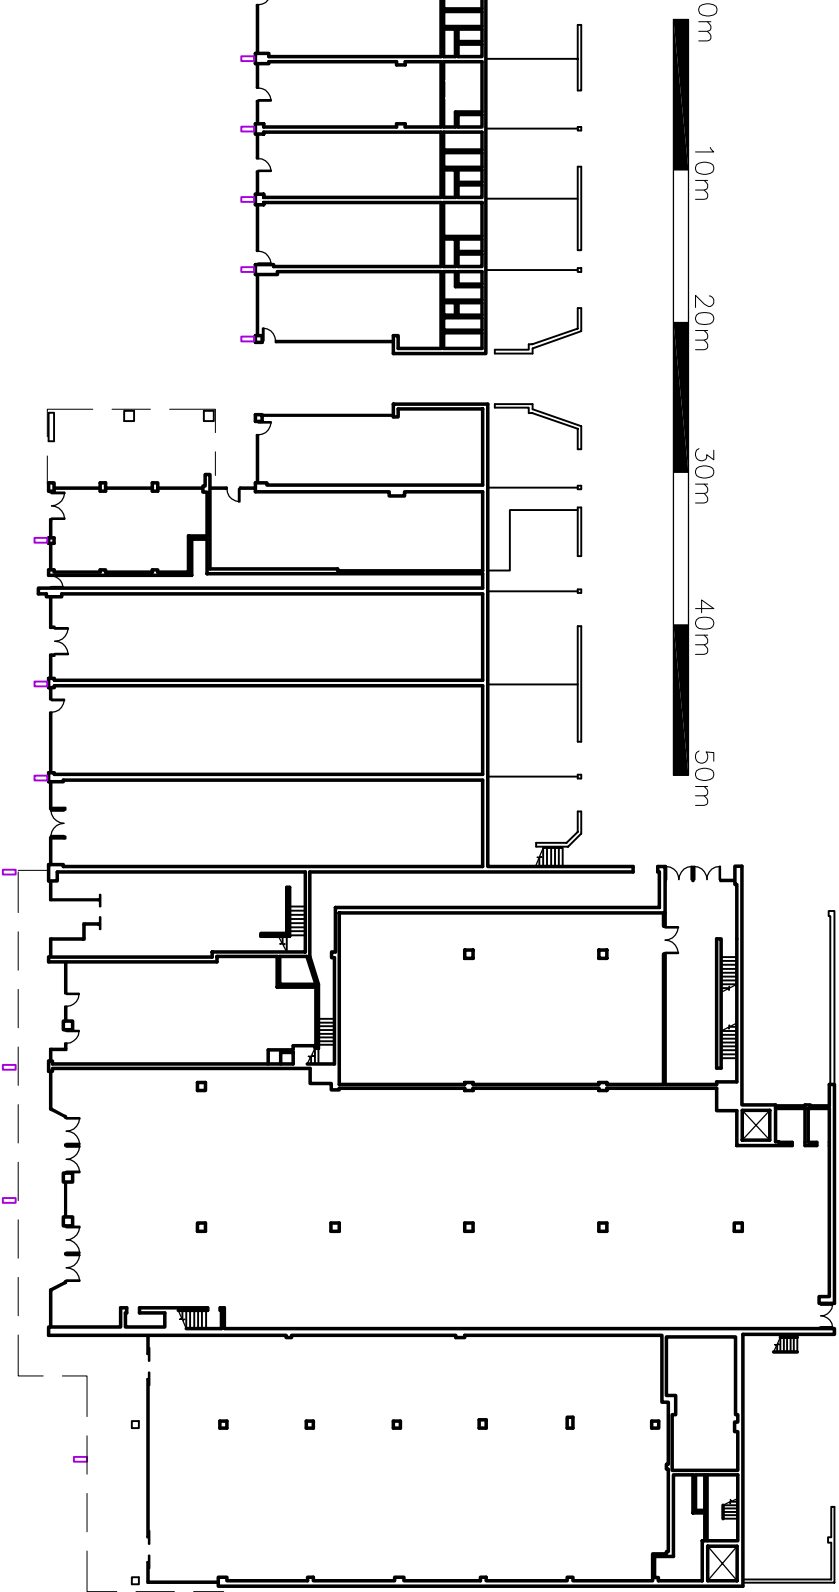

x45 ■ Projecting shop signs

All dimensions to be checked by contractor on site

Rev	Revision	By	Date

K
NIGHT
ARCHITECTURAL
AD
DESIGN

K.A.D. Ltd.

The Gatehouse, Admirals Wood

7 Colleast Way

Sarisbury Green

Southampton

SO31 7AT

m: 07801 346 479

t: 01489 660 194

e: ian@k-a-d.co.uk

Client

SINCLAIR CLARK ALLEGRA LTD

Project

GREYWELL SHOPPING CENTRE
LEIGH PARK, HAVANT

Drawing

SHOP SIGNAGE

Scale
1:500@A3
Date
MAY 2015

Project no.	Sequential	Bldg/Floor	Detail	Rev
KAD	06	A	BP	A