


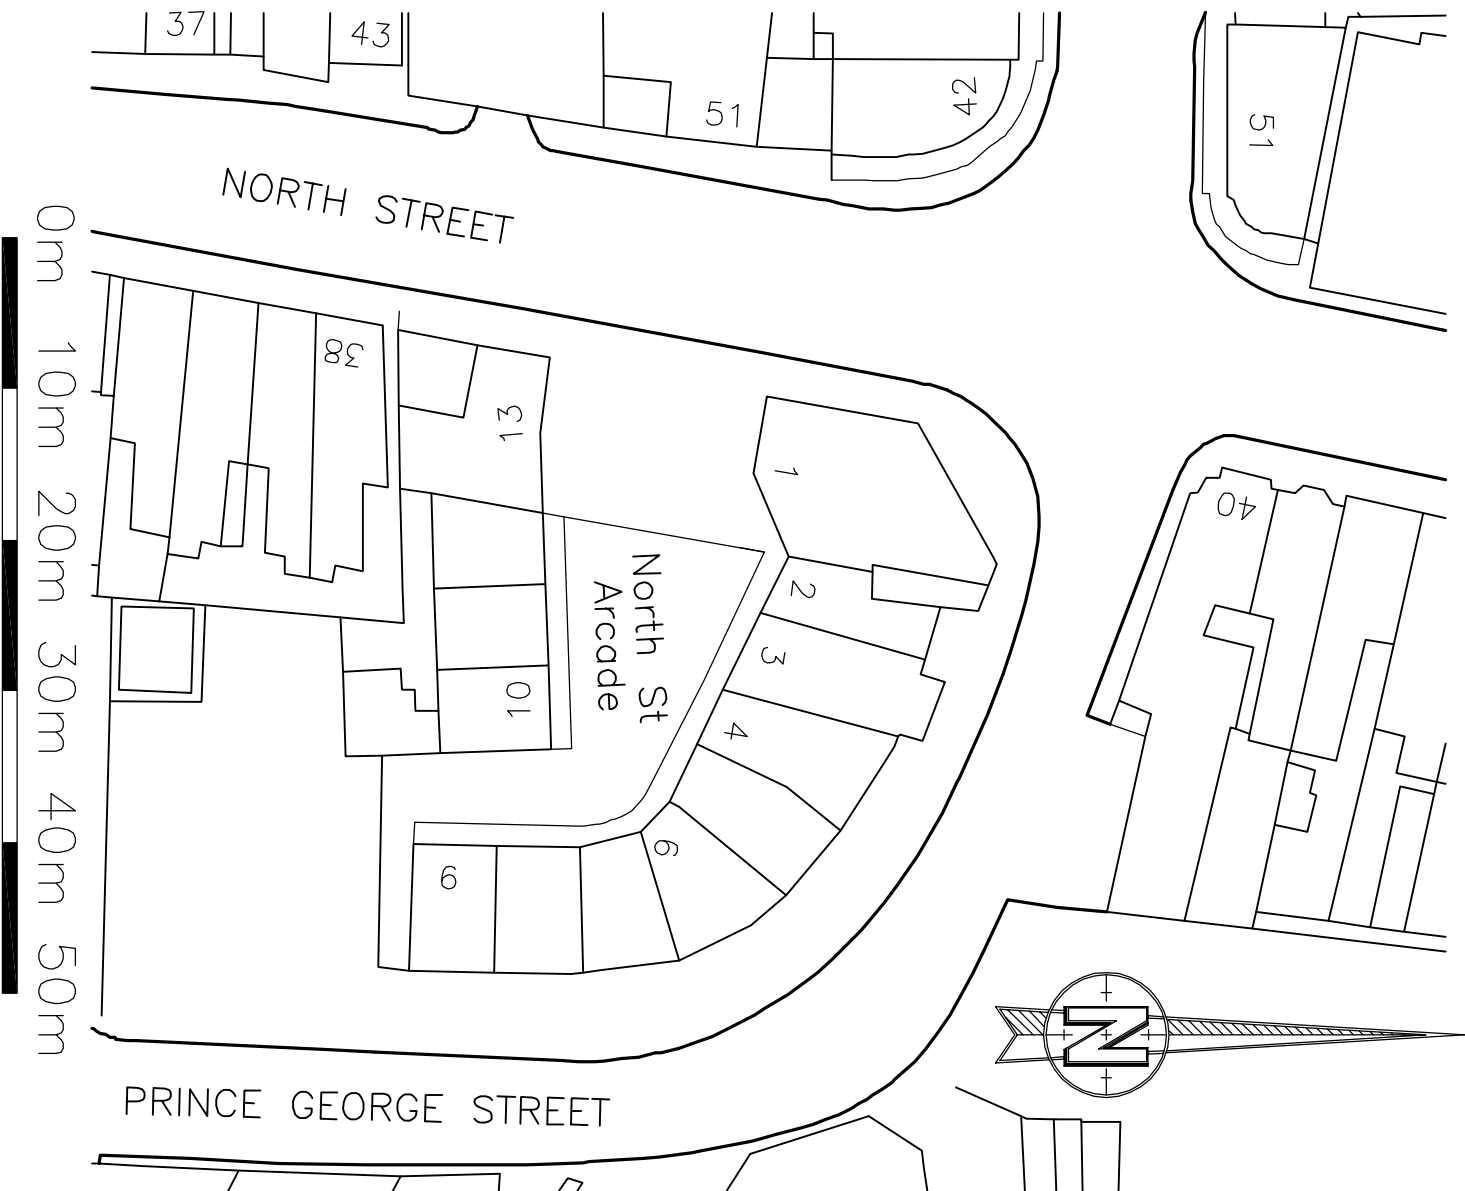

Rev	Revision	By	Date

K NIGHT
KAD
ARCHITECTURAL
DESIGN

The Gatehouse, Admirals Wood
7 Coldest Way
Satebury Green
Southampton
SO31 7AT
m: 07801 346 479
t: 01489 880 194
e: lan@k-a-d.co.uk

Client
**GRAHAM PERRIN &
STEVE TARLING**

Project
**1-3 NORTH STREET ARCADE,
HAVANT**

Drawing
BLOCK PLAN

Scale
1:500@A4 Date
OCT 2014

Project no.	Sequential	Blkg/Floor	Detail	Rev
KAD	19	A	SK2	.