

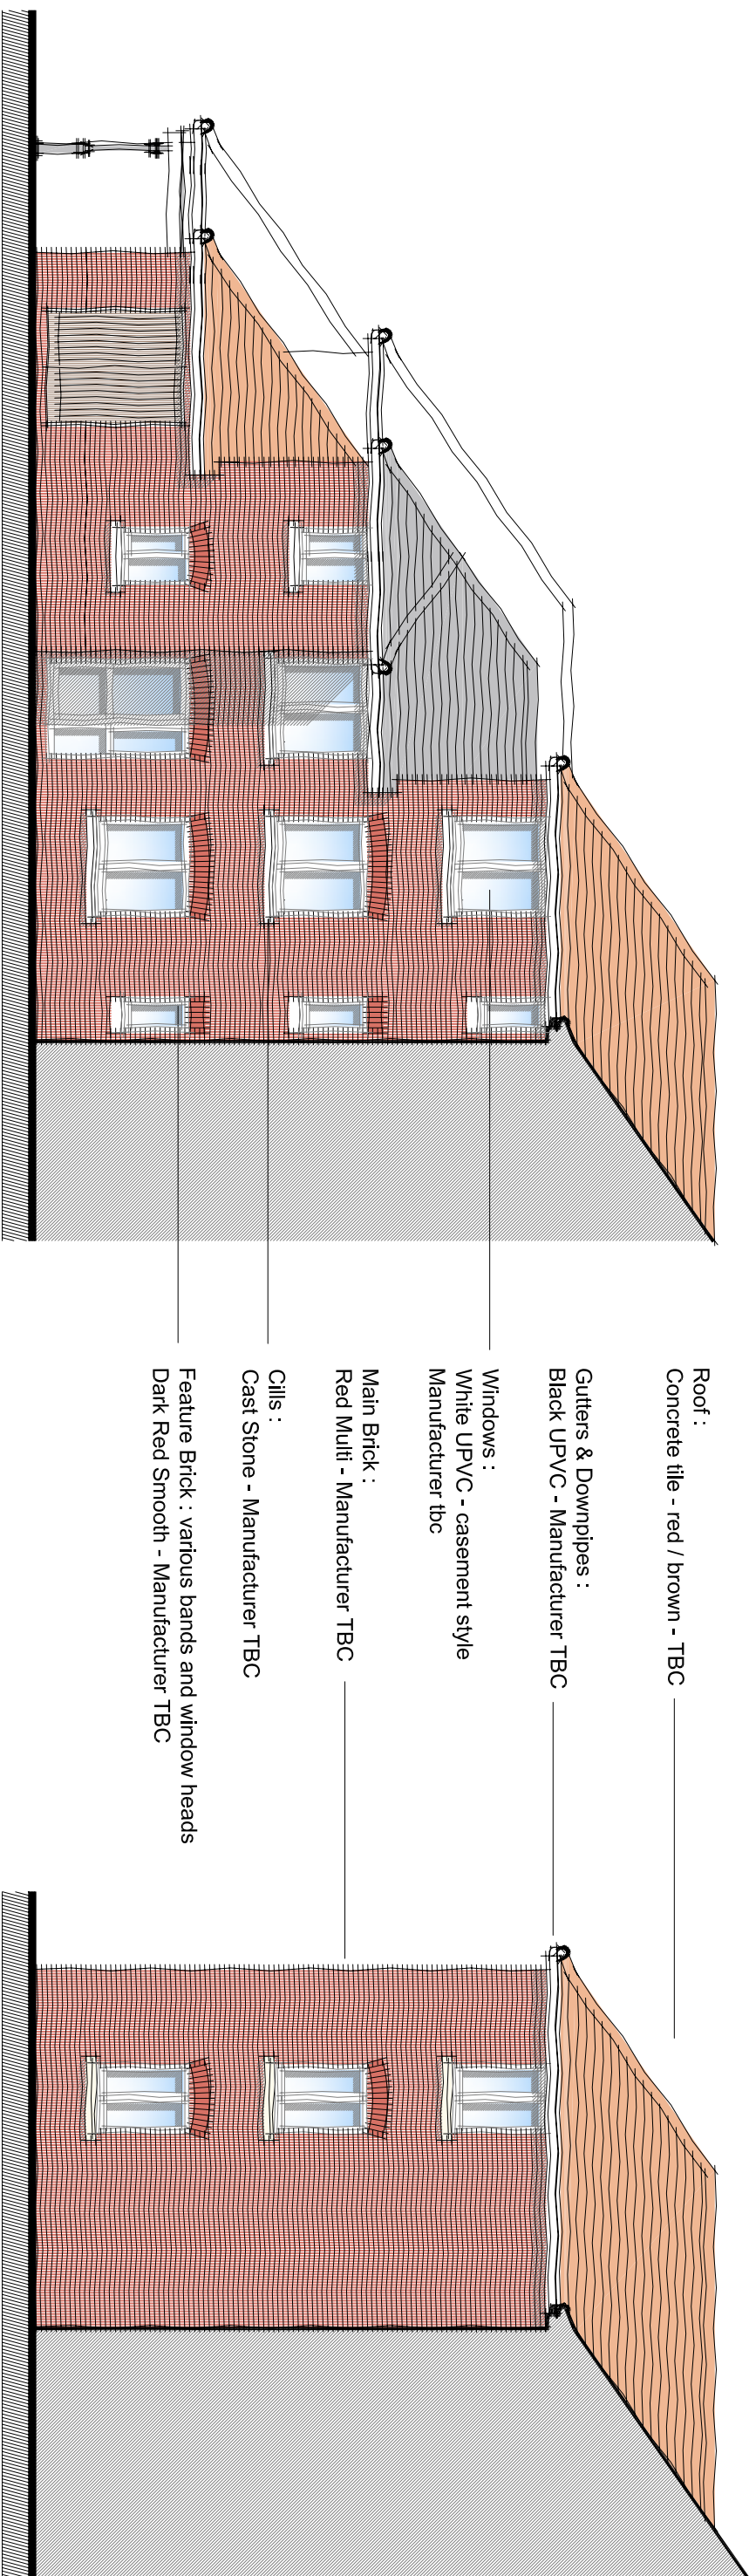
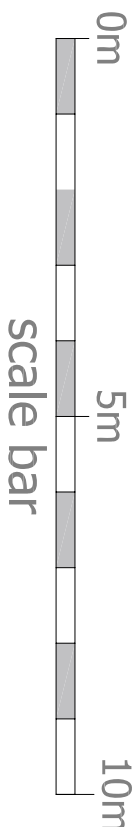
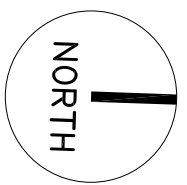


Elevation A - full extent into corner of courtyard


Elevation B

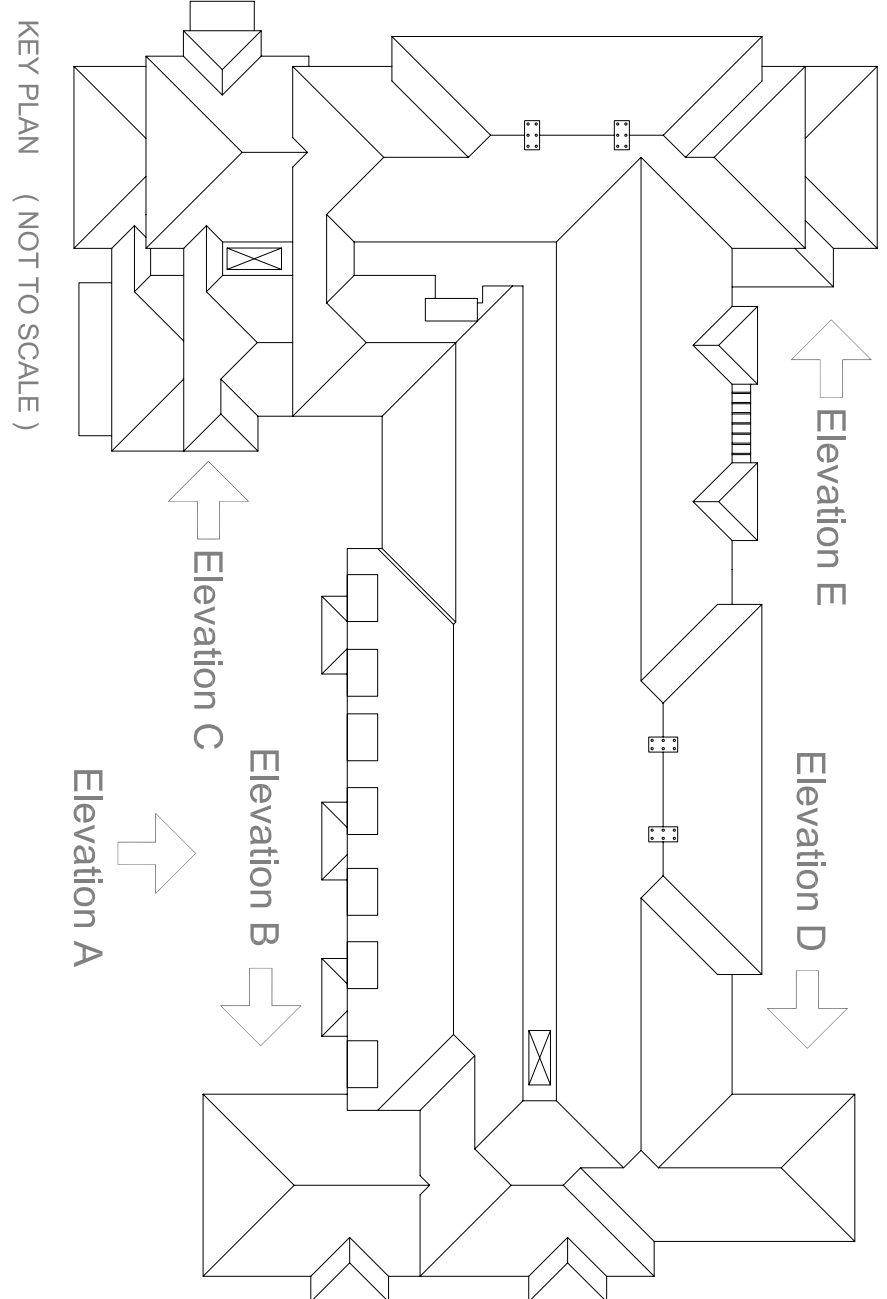

Elevation C

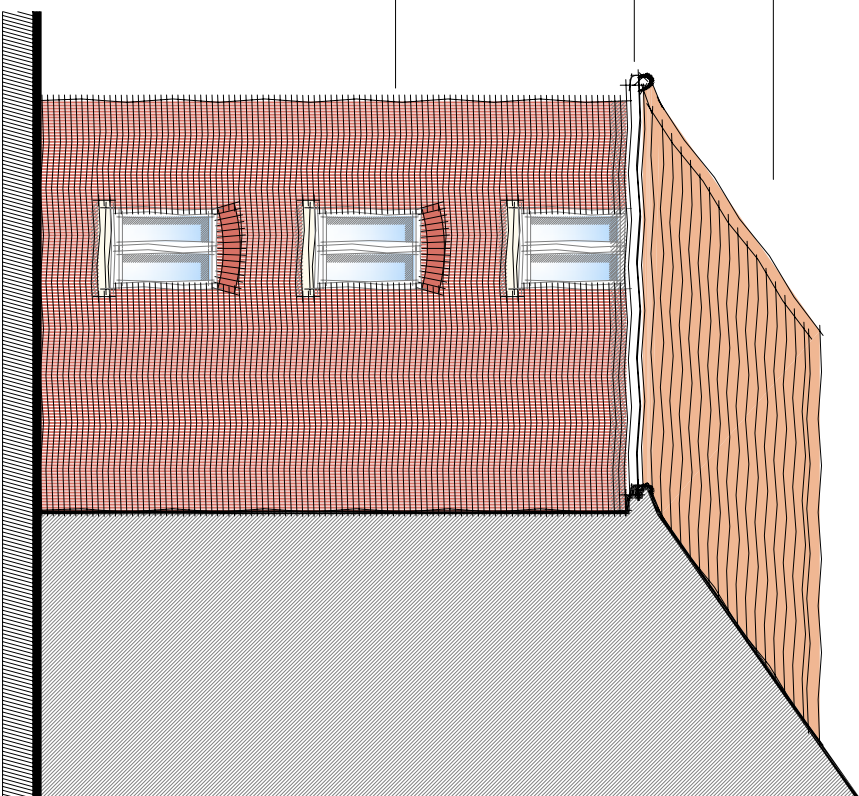

Elevation D

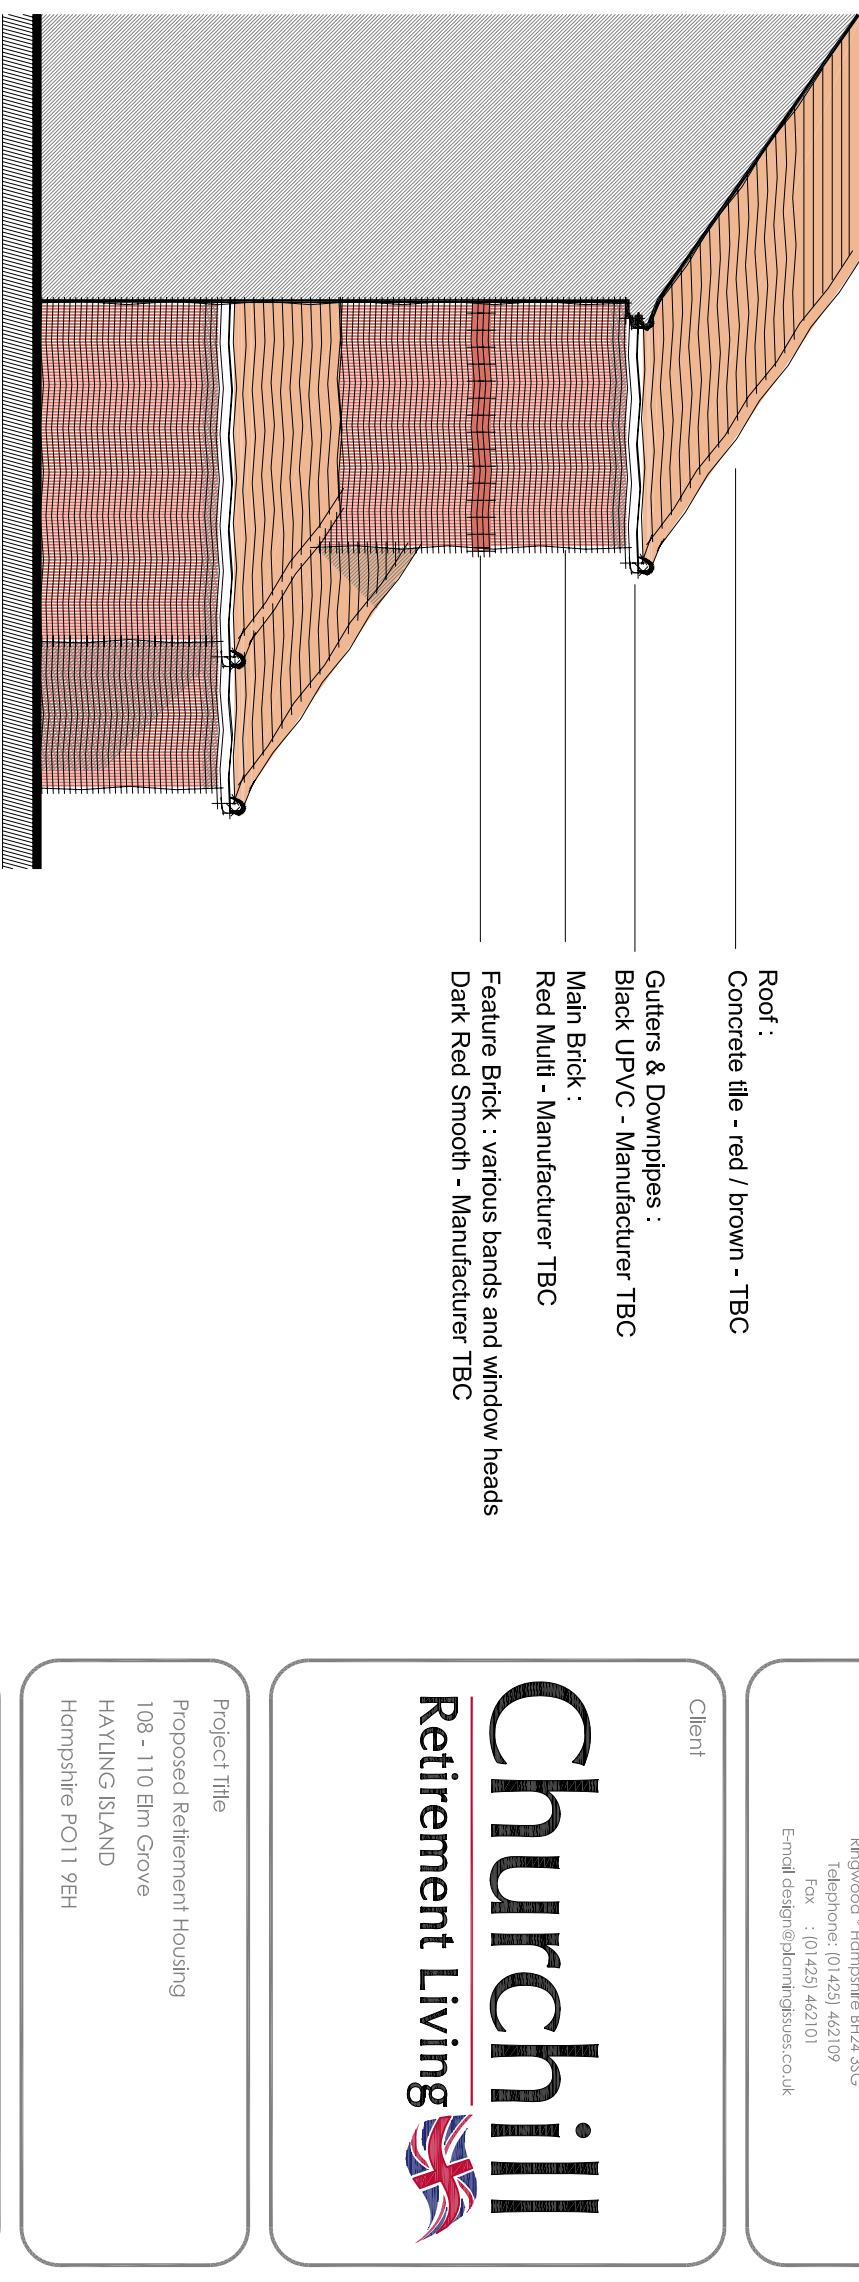

Elevation E

© 2015 PLANNING ISSUES

planningissues
OWN PLANNING AND
ARCHITECTURAL DESIGN
John Shelbourn RIBA
Design Director
148, Boston Road, 3rd Floor
Hayling Island, Havant, Hampshire
PO15 5SG
Telephone: (0)1429 462109
Fax : (0)1429 462101
Email: info@planningissues.co.uk

Churchill
Retirement Living

Project Title
Proposed Retirement Housing
108 - 110 Elm Grove
HAYLING ISLAND
Hampshire PO11 9EH

Drawing Title
PLANNING APPLICATION - MAR 2015
ELEVATIONS - SHEET 5

Scale: 1:100 @ A1 Date: MAR 2015
Drawn: TL Checked: Rev:
Drawing No.: 10073HI - P10