

NOTES:


This drawing has been prepared for the purpose of Planning and/or Building Regulations approval only, and is not to be used for any other purpose.

All dimensions to be checked on site and any discrepancy notified to The Martin Ralph Group. Written dimensions are to be used in preference to scaled dimensions.

This drawing is the property of The Martin Ralph Group and must not be reproduced, in part or whole, or deviated from, without their permission.



SITE SECTION AA OF PREVIOUS PROPOSED SCHEME

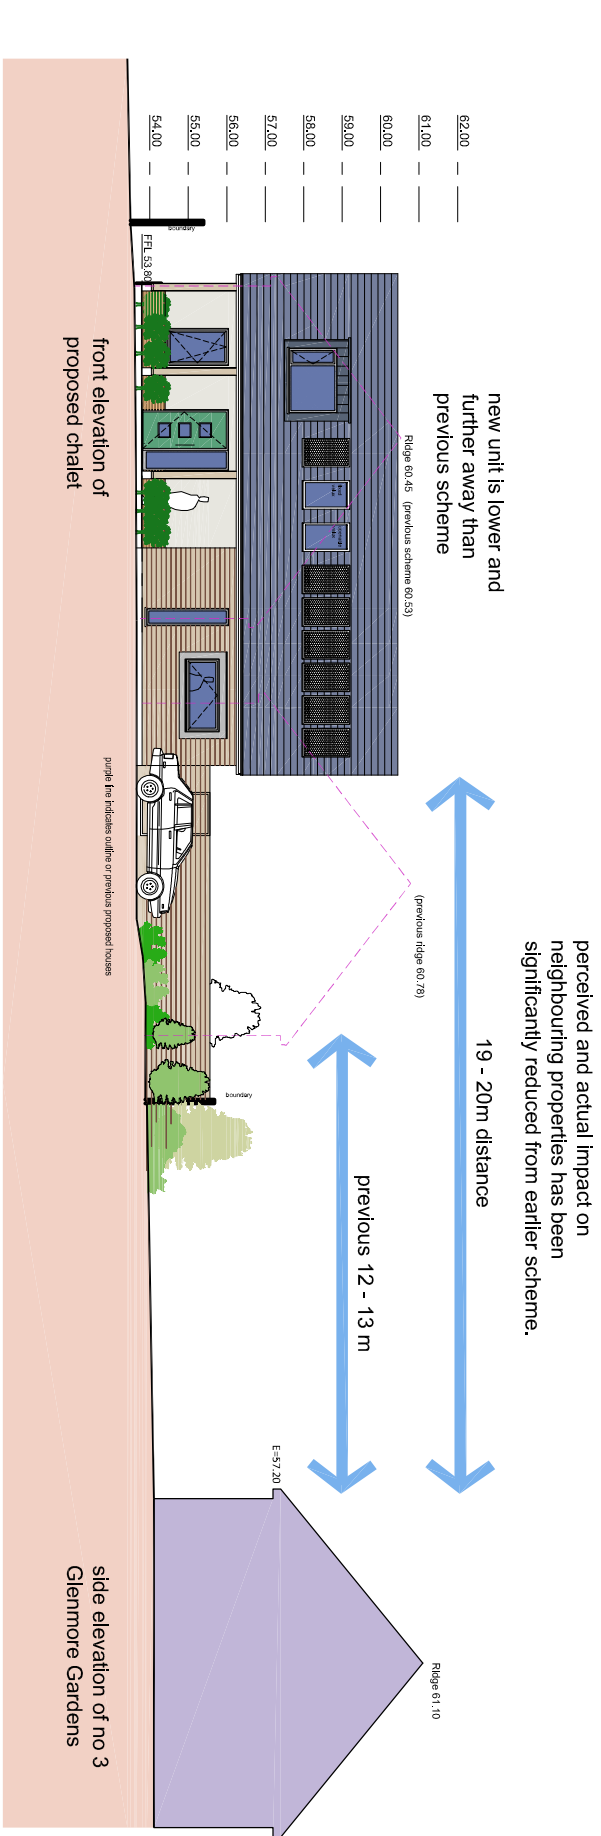

SITE SECTION AA - DESIGN PRINCIPLES



EXAMPLE OF THE TYPE OF  
TIMBER CLADDING PROPOSED  
ON THE SOUTH EAST CORNER

SITE SECTIONS

48 HART PLAIN AVENUE, WATERLOOVILLE

| AMENDMENTS   | DATE                 |
|---|----------------------|
|   |                      |
|   |                      |
|   |                      |
| A   | Planning Application |
|   | 20.08.15             |
| CLIENT<br>LANDMARK ESTATES LTD   |                      |
| PROJECT<br>PROPOSED NEW DWELLING<br>48 HART PLAIN AVENUE,<br>WATERLOOVILLE   |                      |
| DRAWING TITLE<br>SITE SECTIONS<br>COMPARISON WITH PREVIOUS   |                      |
| DATE<br>20.09.2014   |                      |
| SCALE<br>1:200 & 1:300 @ A3   |                      |
| DRAWING No.<br>14A_067 009   | REVISION<br>A        |
| MARTIN RALPH ARCHITECTS<br>RIBA CHARTERED ARCHITECTS<br>SURVEYORS & ENGINEERS<br>Chartered Practice<br>Part of THE MARTIN RALPH GROUP                                                      |                      |
| 11 Dragon House<br>Hussar Court<br>Brambles Business Park<br>Portsmouth<br>Hampshire<br>PO7 7SF<br>www.martinralph.co.uk<br>Info@martinralph.co.uk<br>T. 023 9226 7714<br>F. 023 9226 7712 |                      |