




1 GA Ground Floor
202 1:100

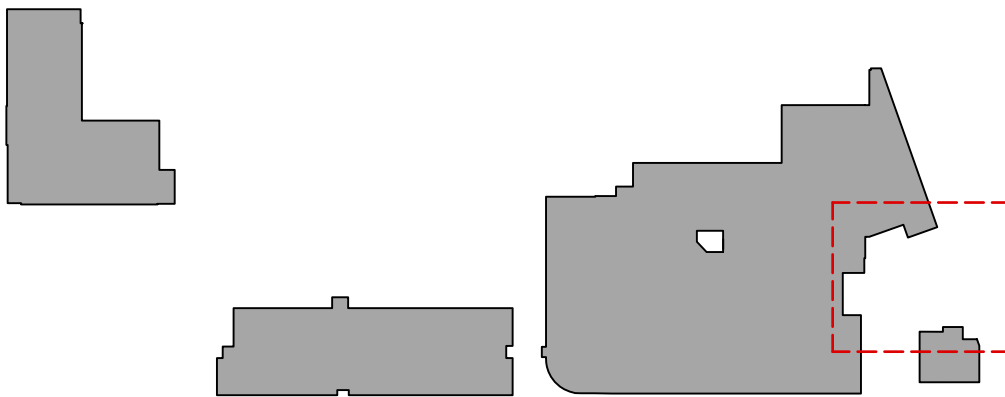

Notes

- This drawing is © copyright Hampshire County Council 2011. No unauthorised reproduction of any kind is permitted.
- No Dimensions to be scaled from this drawing
- This map is reproduced from Ordnance Survey material with the permission of Ordnance Survey on behalf of the controller of Her Majesty's Stationary Office © Crown copyright. Unauthorised reproduction infringes Crown Copyright and may lead to prosecution or civil proceedings. (100019180), (2011)

rev	description	date	by
P1	Issued for Planning	16/04/15	SPW

Hampshire County Council				HCC Property Services, Three Ministers House, 76 High Street, Winchester SO23 8UL. tel: (01962) 847801	
PROJECT Park Community School, Middle Park Way, Havant				SHEET CONTENTS Ground Floor - Modular Unit Early Years Provision 2-4 yrs GA Plan	
SCALE 1:100 @A1 1:200 @A3 Aprox.		DATE April 14	DRAWN SW	CHKD.	DRAWING No. P10646-202
FILE REF. P10646/01 Active/200 GA Plans		REVISION P1			