

2 The Fishermans - Emsworth



NOTES:


Dimensions to be checked on site before commencing work. Any discrepancies shall be reported to the architect immediately.

Do not scale from these drawings except for planning purposes.

Use figured dimensions only.

Where applicable this drawing is to be read in conjunction with other consultants' drawings.

All drawings to be read in conjunction with specification and all other drawings including structural engineer and mechanical and electrical drawings / specification

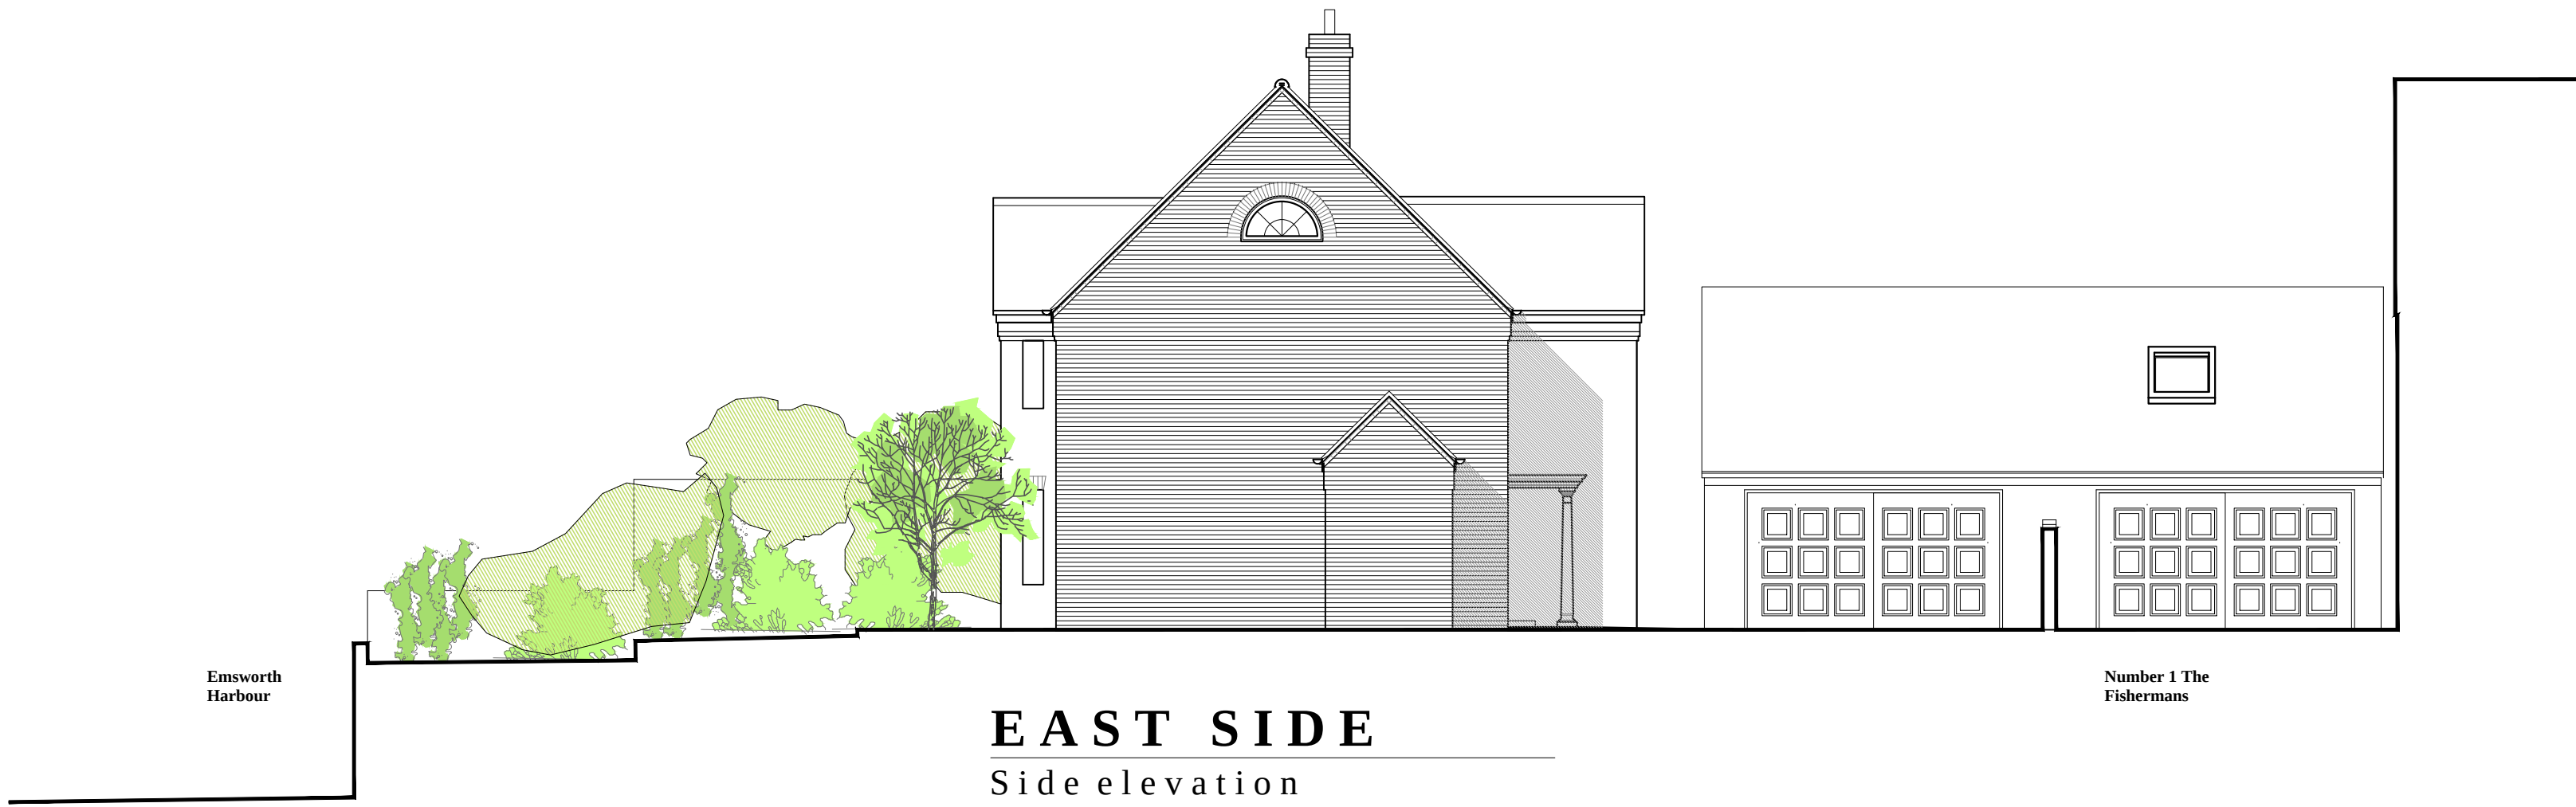

REV	DATE	AMENDMENT	DRAWN

hd
architects

Helver Davies Architects Ltd
1 The Old Flour Mill,
Emsworth, PO10 7BT
01243 370 715
www.hdarchitects.co.uk mail@hdarchitects.co.uk

CLIENT

Mr & Mrs John and Sue Trembath

PROJECT

2 Fishermans,
Emsworth
Hampshire
PO10 7BS

DRAWING

Existing Elevations

SCALE

1:100

DATE	February 2015	DRAWN	K.J.L.
DRAWING NUMBER	14-163/02_Planning	REVISION	*