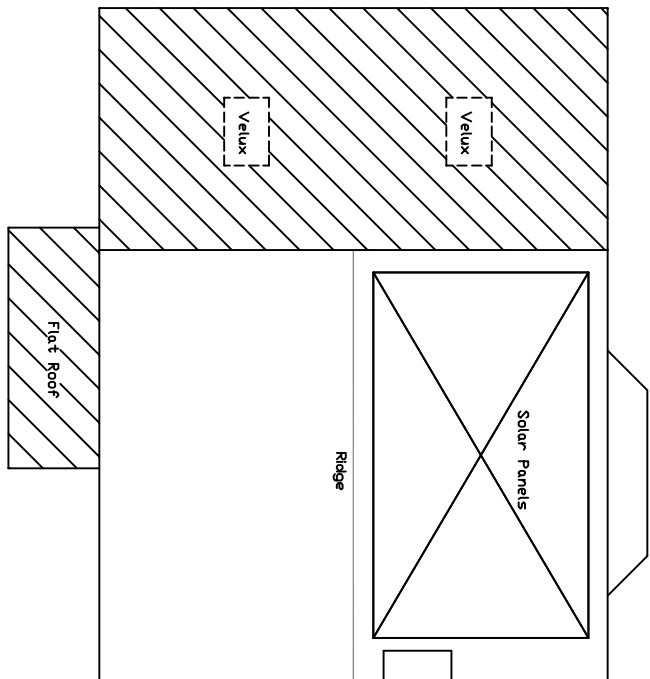
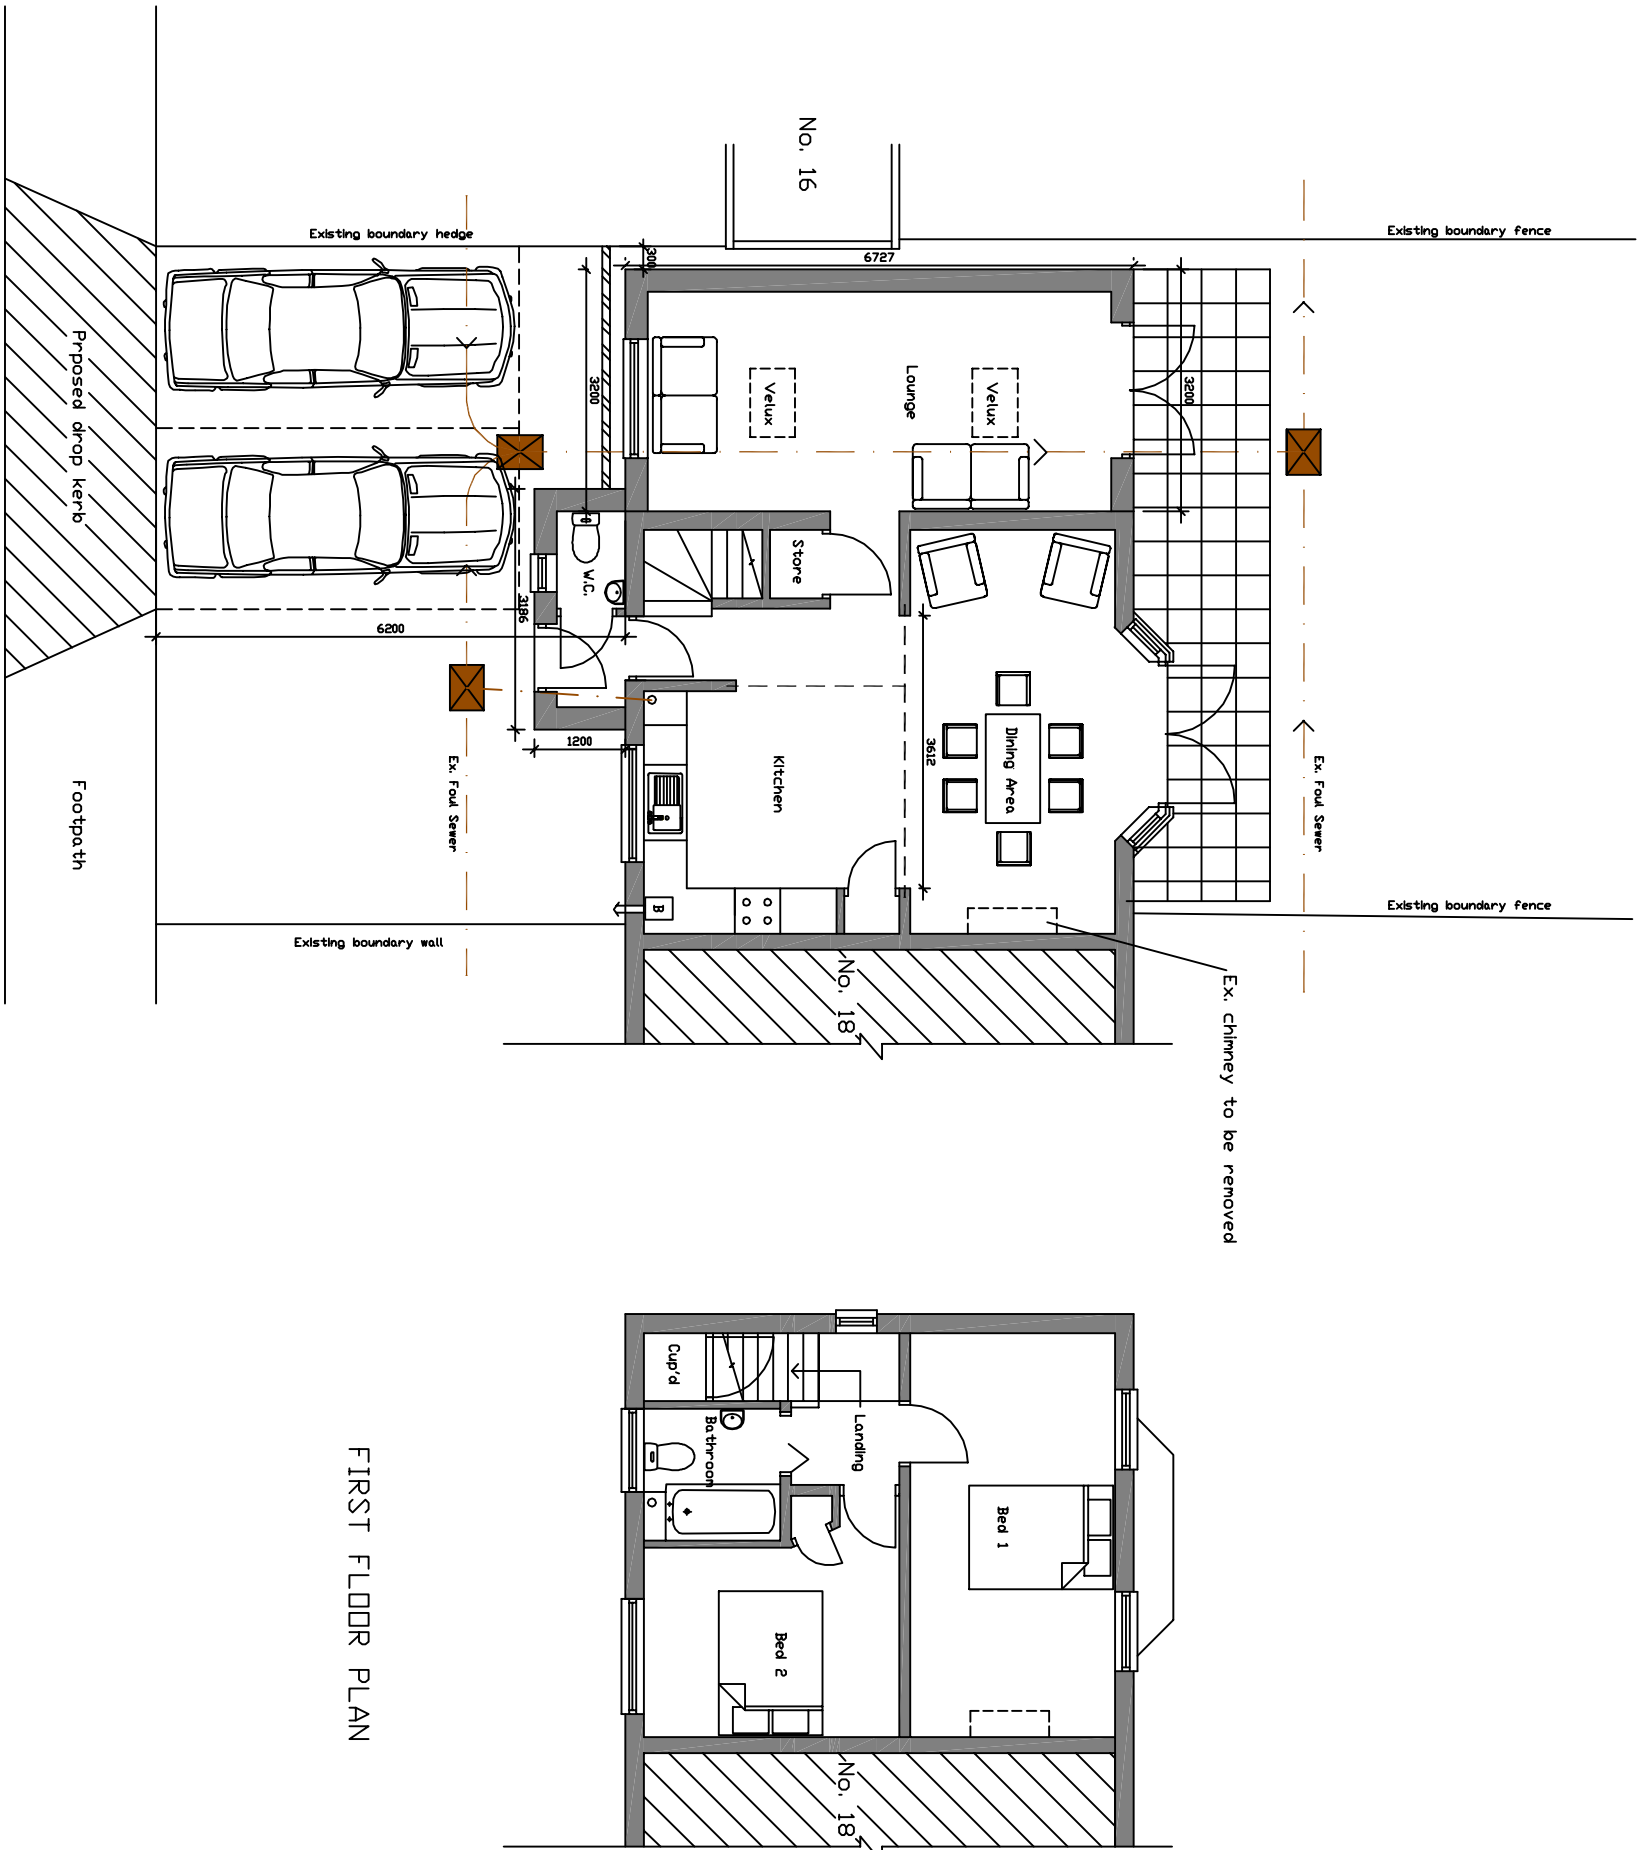
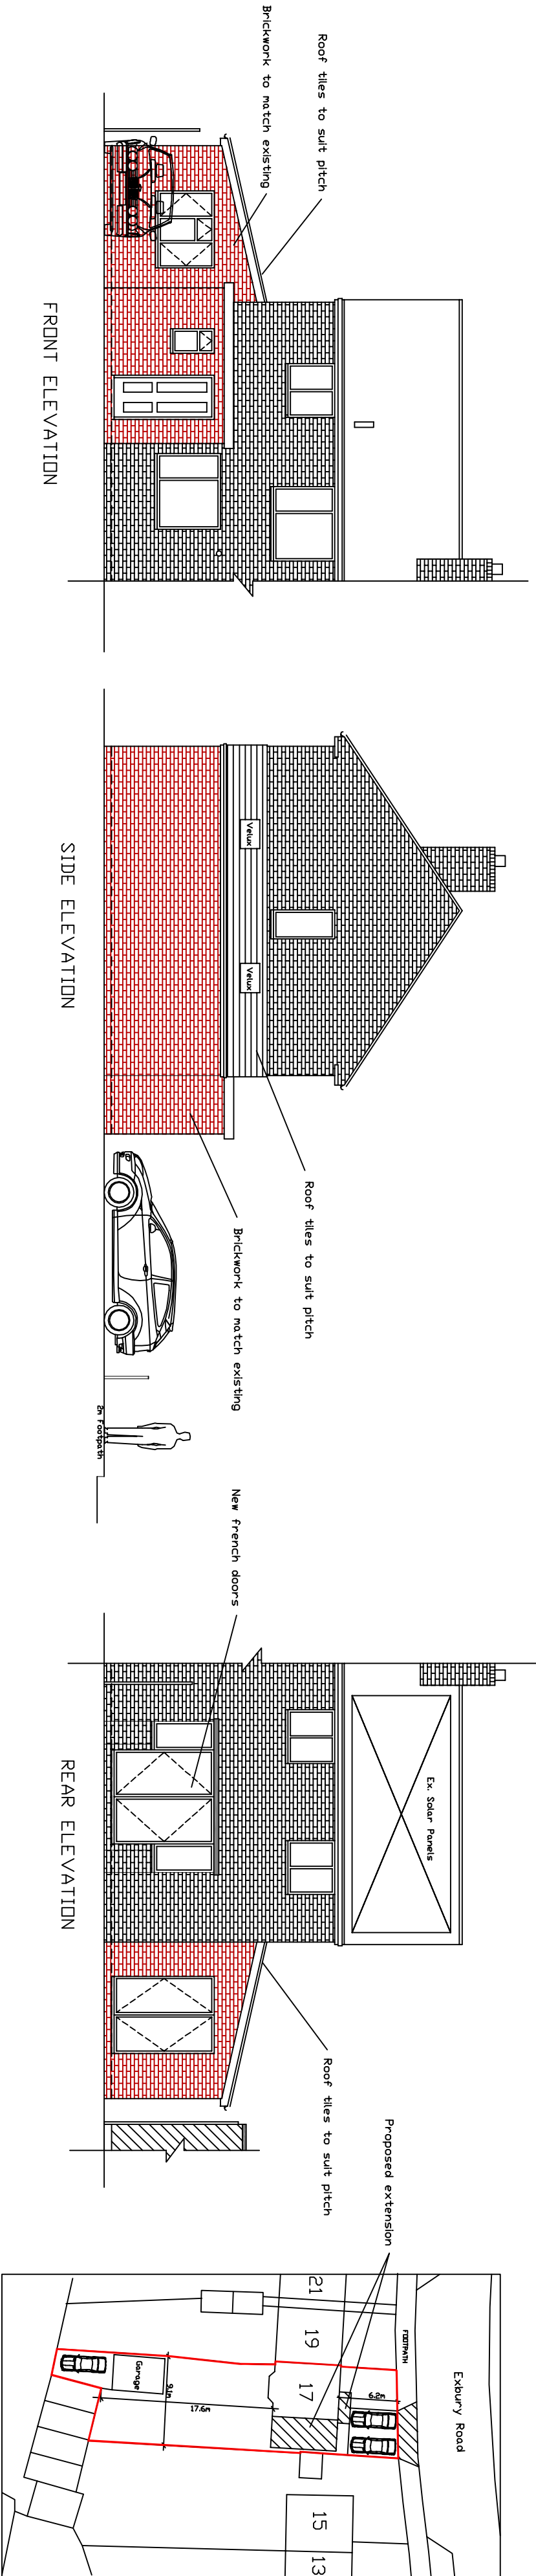


Address: Proposed extension to 17 Exbury Road Bedhampton Post code	
Drawing Title: Proposed Plans & Elevations Drawing Number Planning/002	
Date: Jun 2015	Scale: 1:100 @ A2 Rev: