

# SUPERSEDED

This drawing is the property of the pdp architecture llp and must not be reproduced in whole or part or used for the execution of works without the permission.

It is to be used for the purpose of the project only and not for any other purpose. It is not to be used for the execution of works without the permission.

Approved drawings are not to be used in performance of any other work.

No deviation from this drawing will be permitted without the consent of the architect.

All drawings are prepared subject to the relevant building regulations and the relevant building codes.


All drawings are prepared subject to the relevant building regulations and the relevant building codes.

As per the contract number 100022452

Drawn by: SM  
Checked by: MBW  
Scale: 1:1250

NO SIGNIFICANT RISKS

Scale: 1:1250

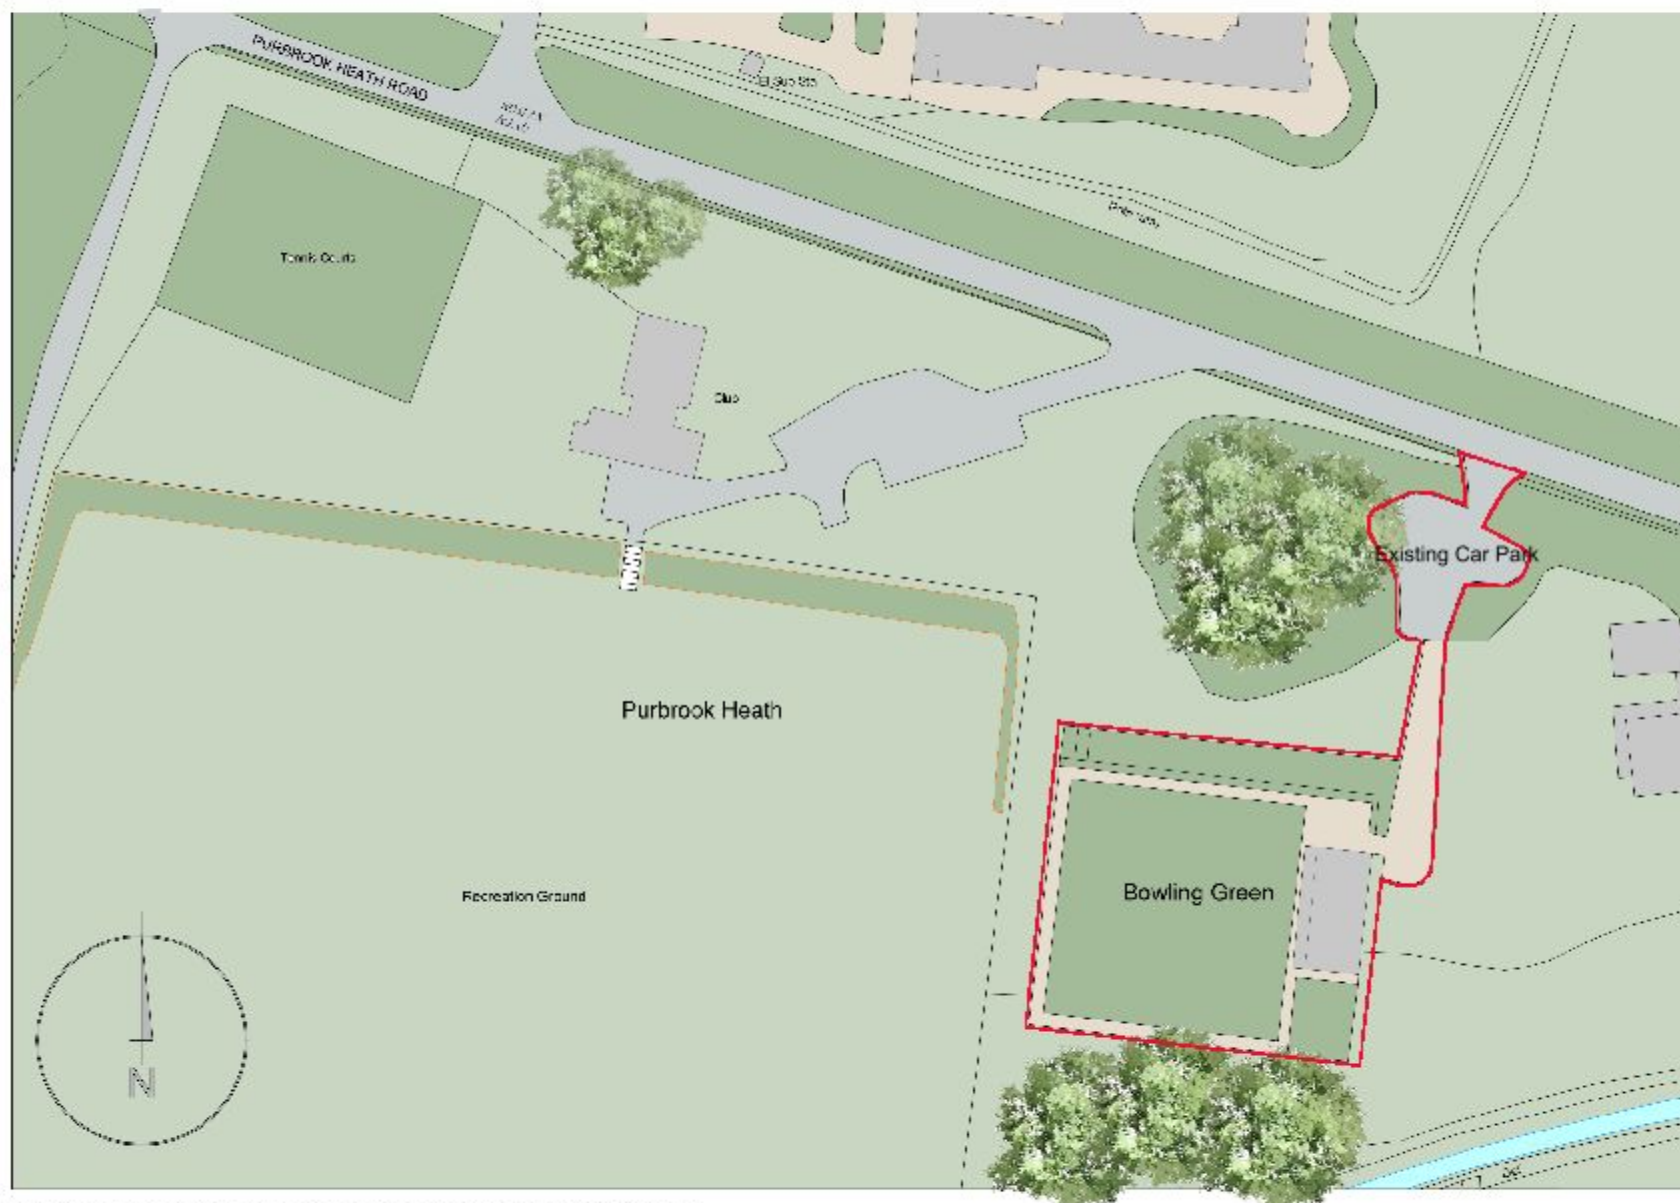

Ordnance Survey, (c) Crown Copyright 2015. All rights reserved. Licence number 100022452

Site Location Plan

## PLANNING



**pdp architecture llp**

Chartered architects town planning  
interior design consultants

2 Beechworth Road, Havant,  
Hampshire, PO9 1AX  
Tel: 023 9248 1130  
Fax: 023 9247 5050  
Email: pdp@pdp-architects.co.uk

[www.pdp-architects.co.uk](http://www.pdp-architects.co.uk)

Project: Proposed Development  
Purbrook Heath  
Bowls Club  
Title: Site Location Plan

|           |          |                 |              |
|-----------|----------|-----------------|--------------|
| Drawn by: | SM       | Checked by:     | MBW          |
| Date:     | Mar 2015 | Status:         | Planning     |
| At scale: | 1:1250   | Project number: | 27968 PD-100 |