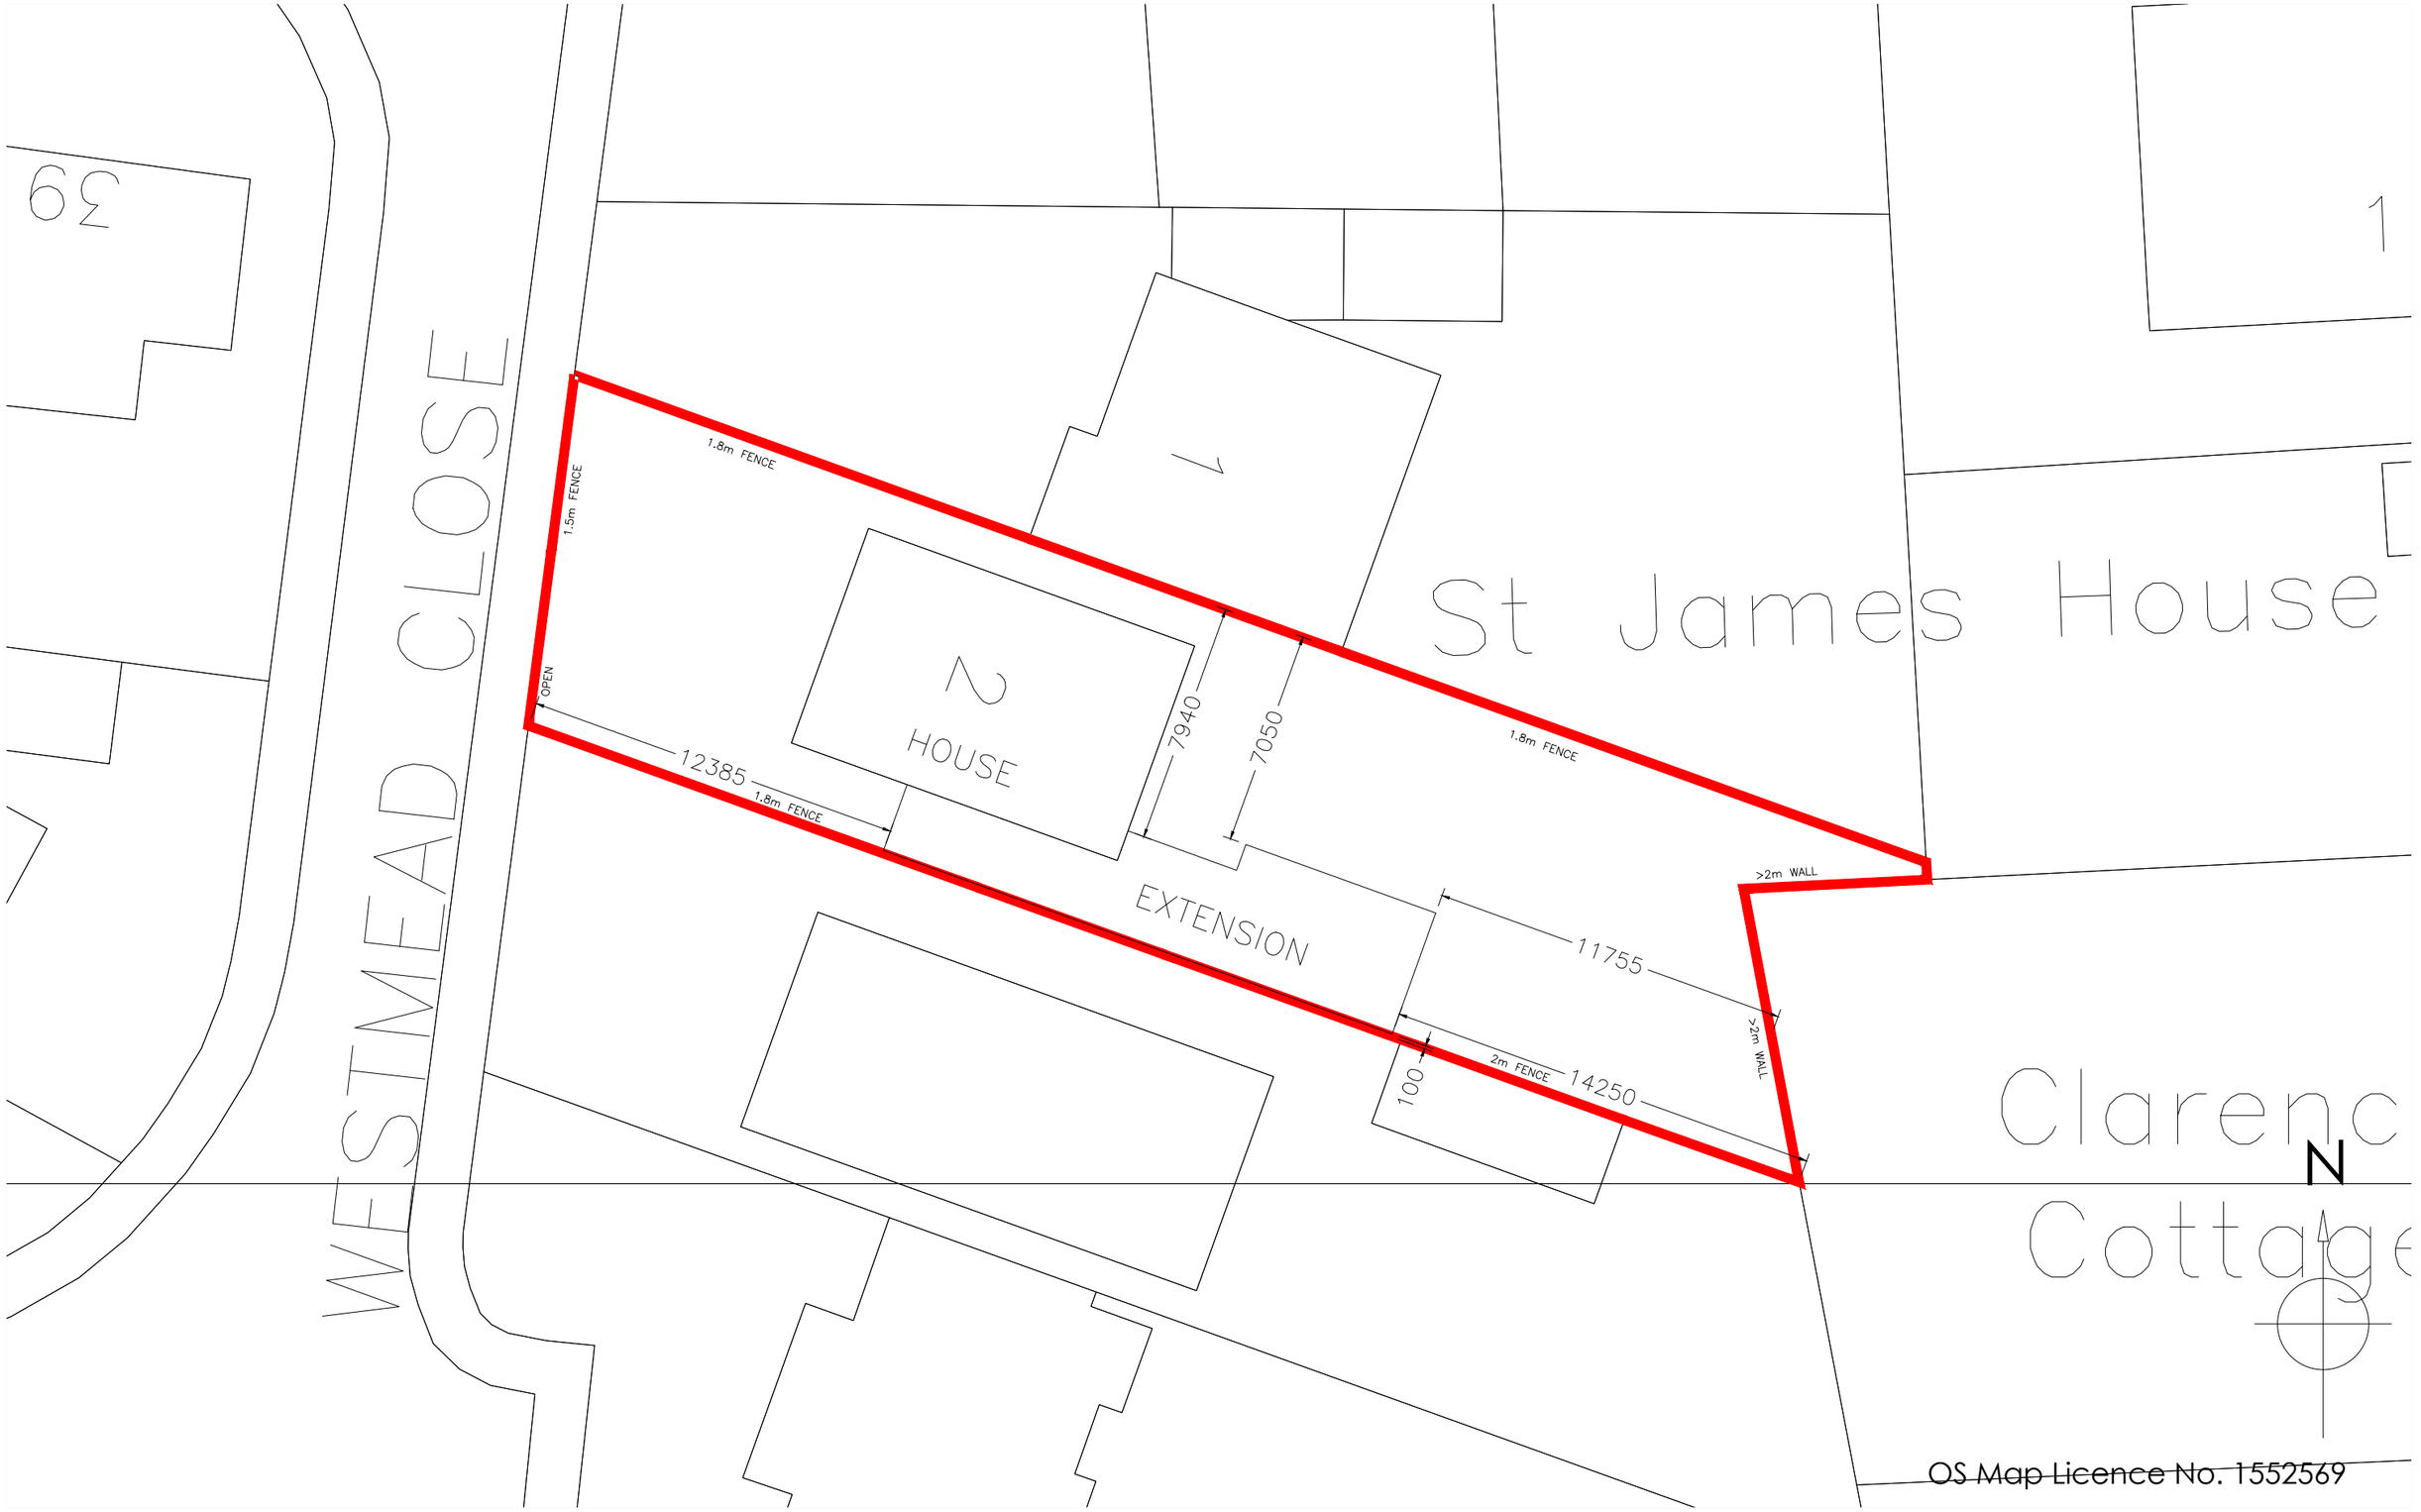


OS Map Licence No. 1552569

Copyright is reserved by GBS Designs and is issued on the condition that it is not copied or disclosed by or to any unauthorised persons without prior consent in writing from GBS Designs.

All dimensions to be checked on site

All structural elements to be specified by a suitably qualified structural engineer.

REV	DESCRIPTION	DRAWN	DATE
-	Initial design	GBS	14.08.15

Scale Bar

0 5 10

Drawing Ref: READ 05

Scale at A1: N/A

Scale at A3: 1:200

Date: 14 AUG 2015

Drawn by: GBS

Drawing Title: Annexe at 2 Westmead Close Hayling Island Hampshire PO11 0DS

gbs designs
CAD - ARCHITECTURE - DESIGN
6 Shillinglee Waterlooville
Hampshire PO7 5RW
Tel 023 9225 8315
www.gbsimages.co.uk