


GARDEN

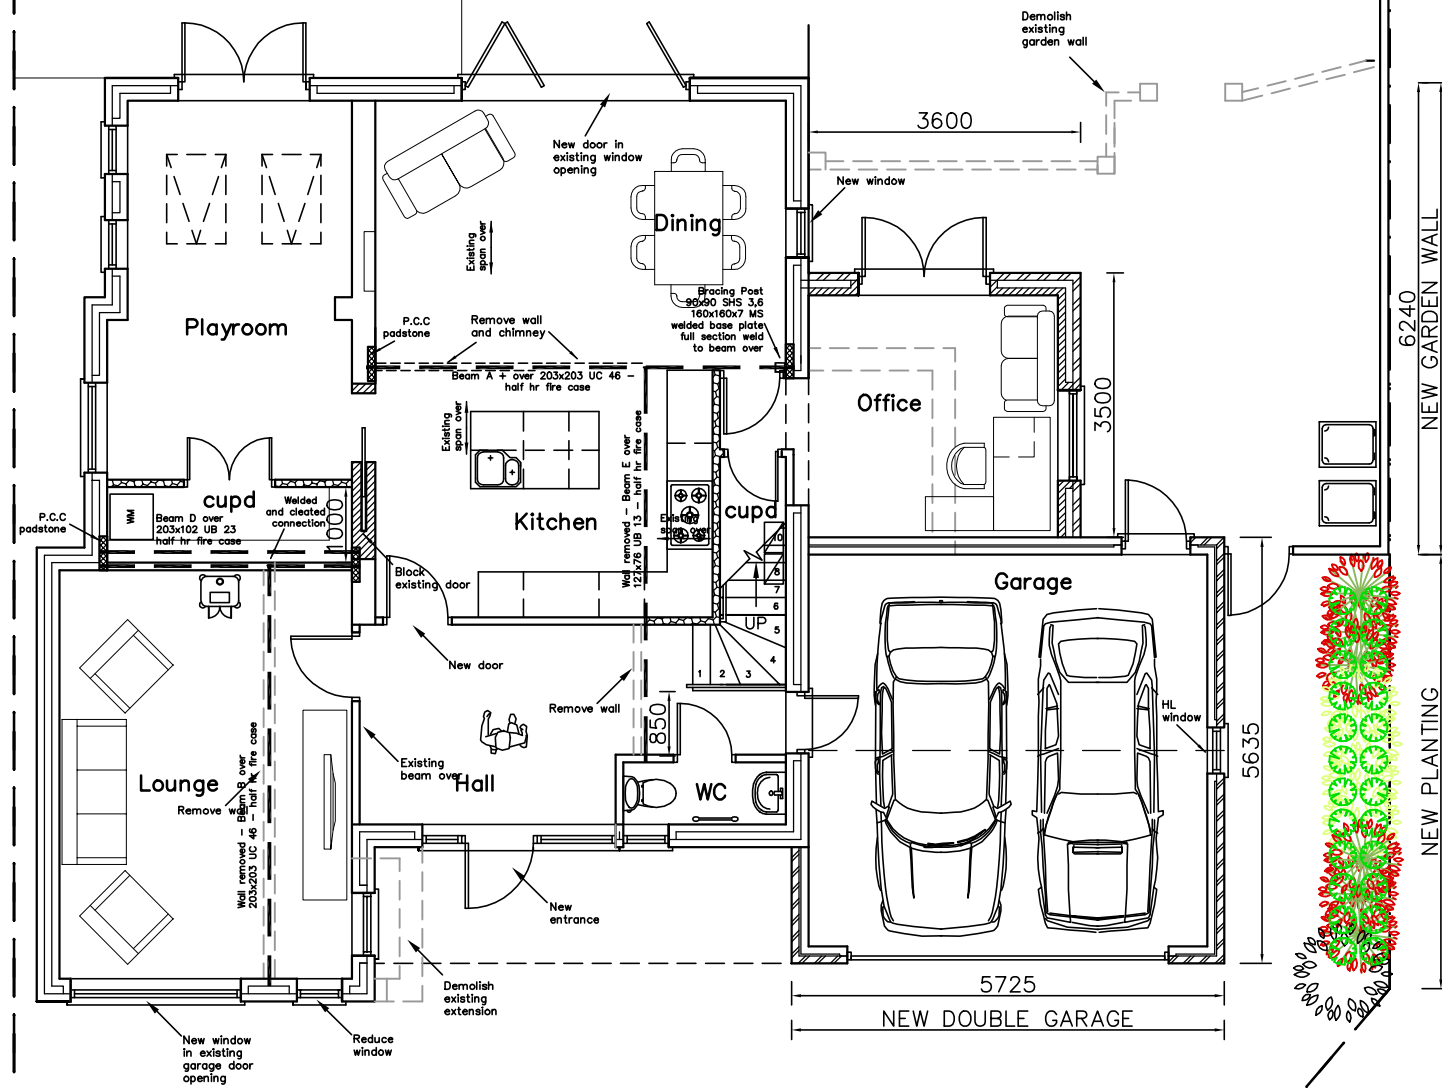

GROUND
FLOOR

DRIVE

28 Southbrook Road
Havant, PO9 1RN

PROPOSAL PLANS

Revisions


A. Regs revisions. 19/01/15
B. Client revisions. 07/04/15
C. HL window shown. 10/04/15



Martin Critchley
CHARTERED ARCHITECT

The Old Brewery,
15E South Street, Havant,
Hampshire, PO9 1BU
023 92 474 919
critchleyarchitect@hotmail.com

Scale A1 = 1:50, A3 = 1:100
Date 12/01/14
Drawn JHL/KML/MHC

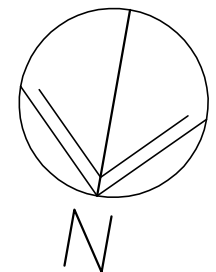1430-311^C

metres

10

20

30