
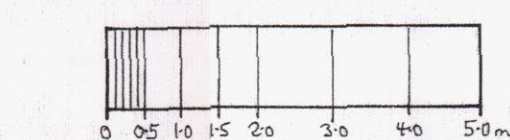
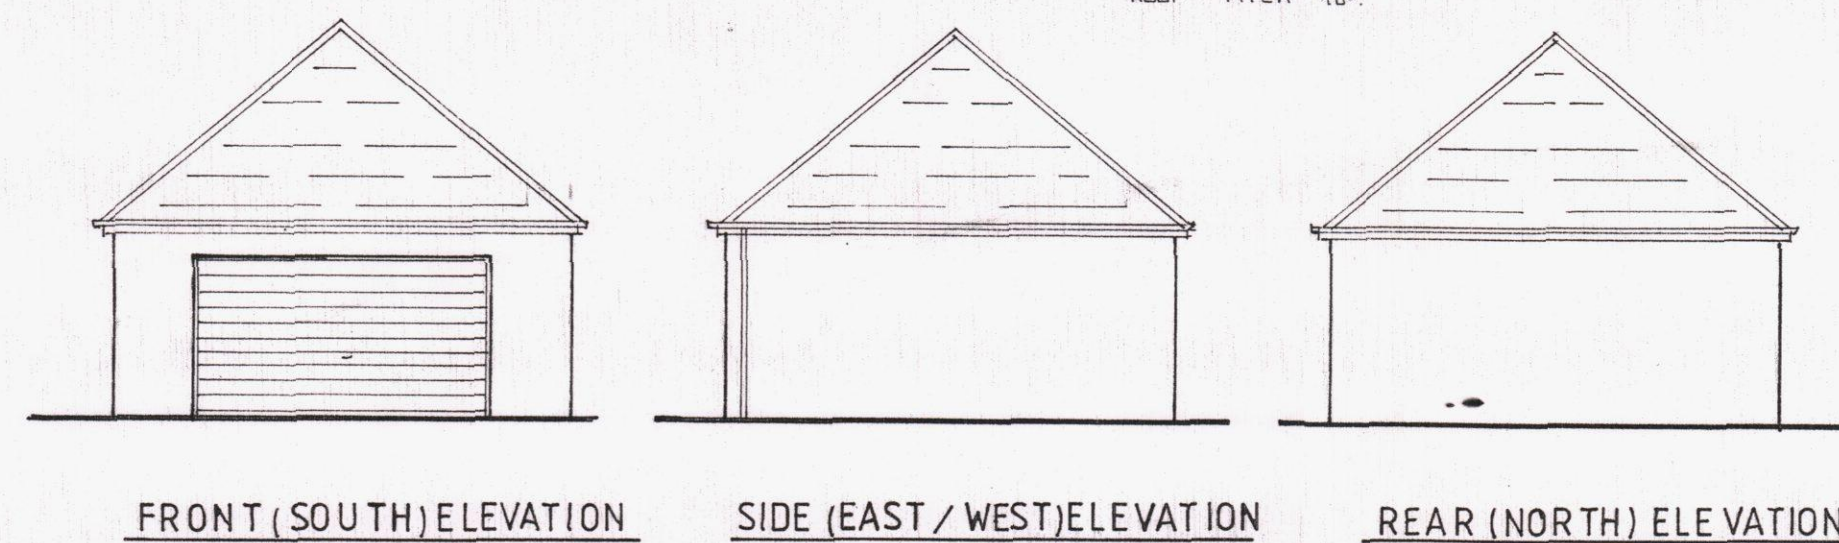
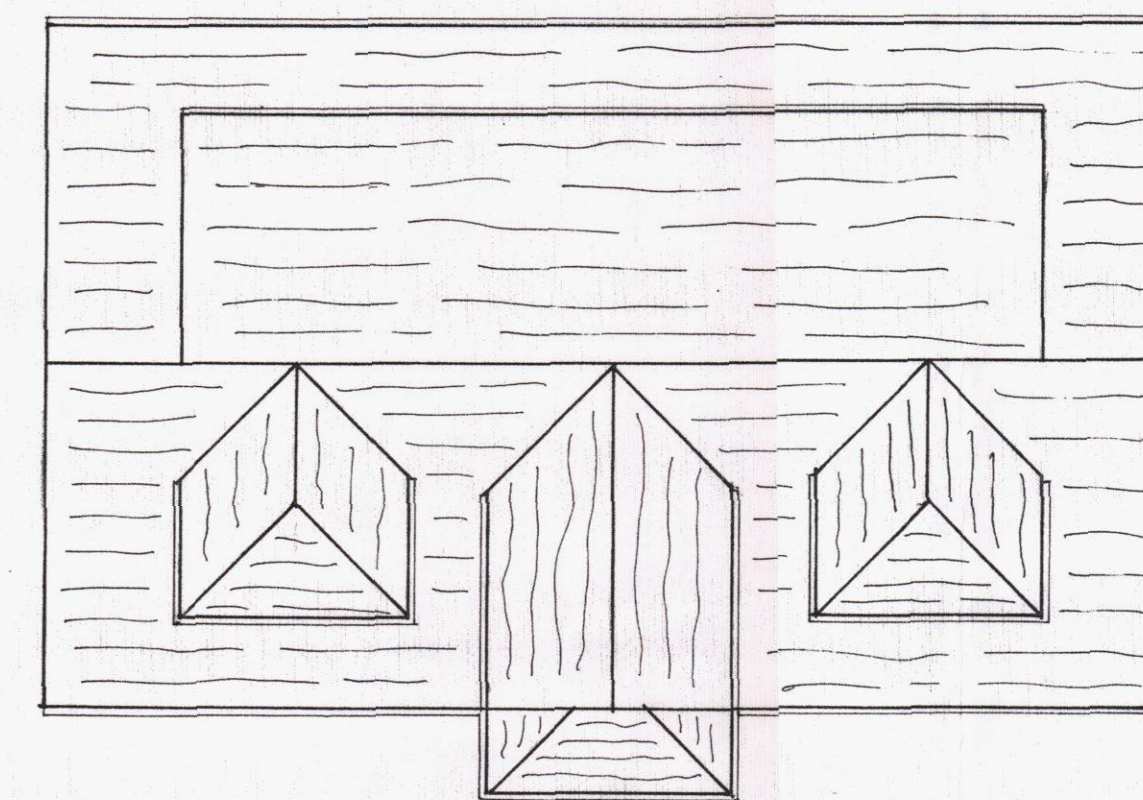
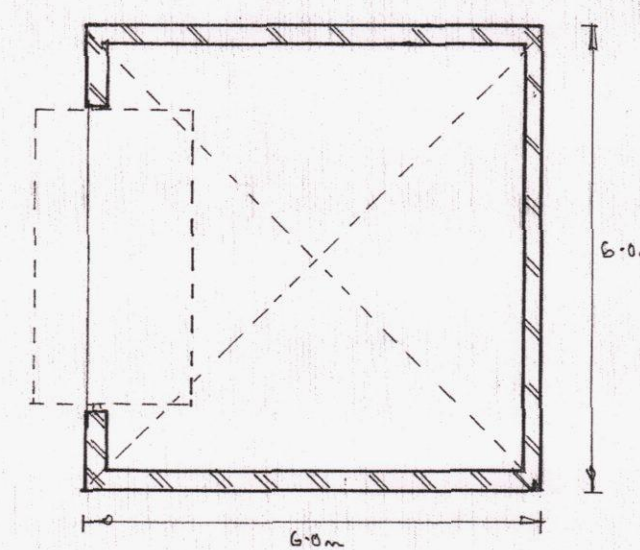
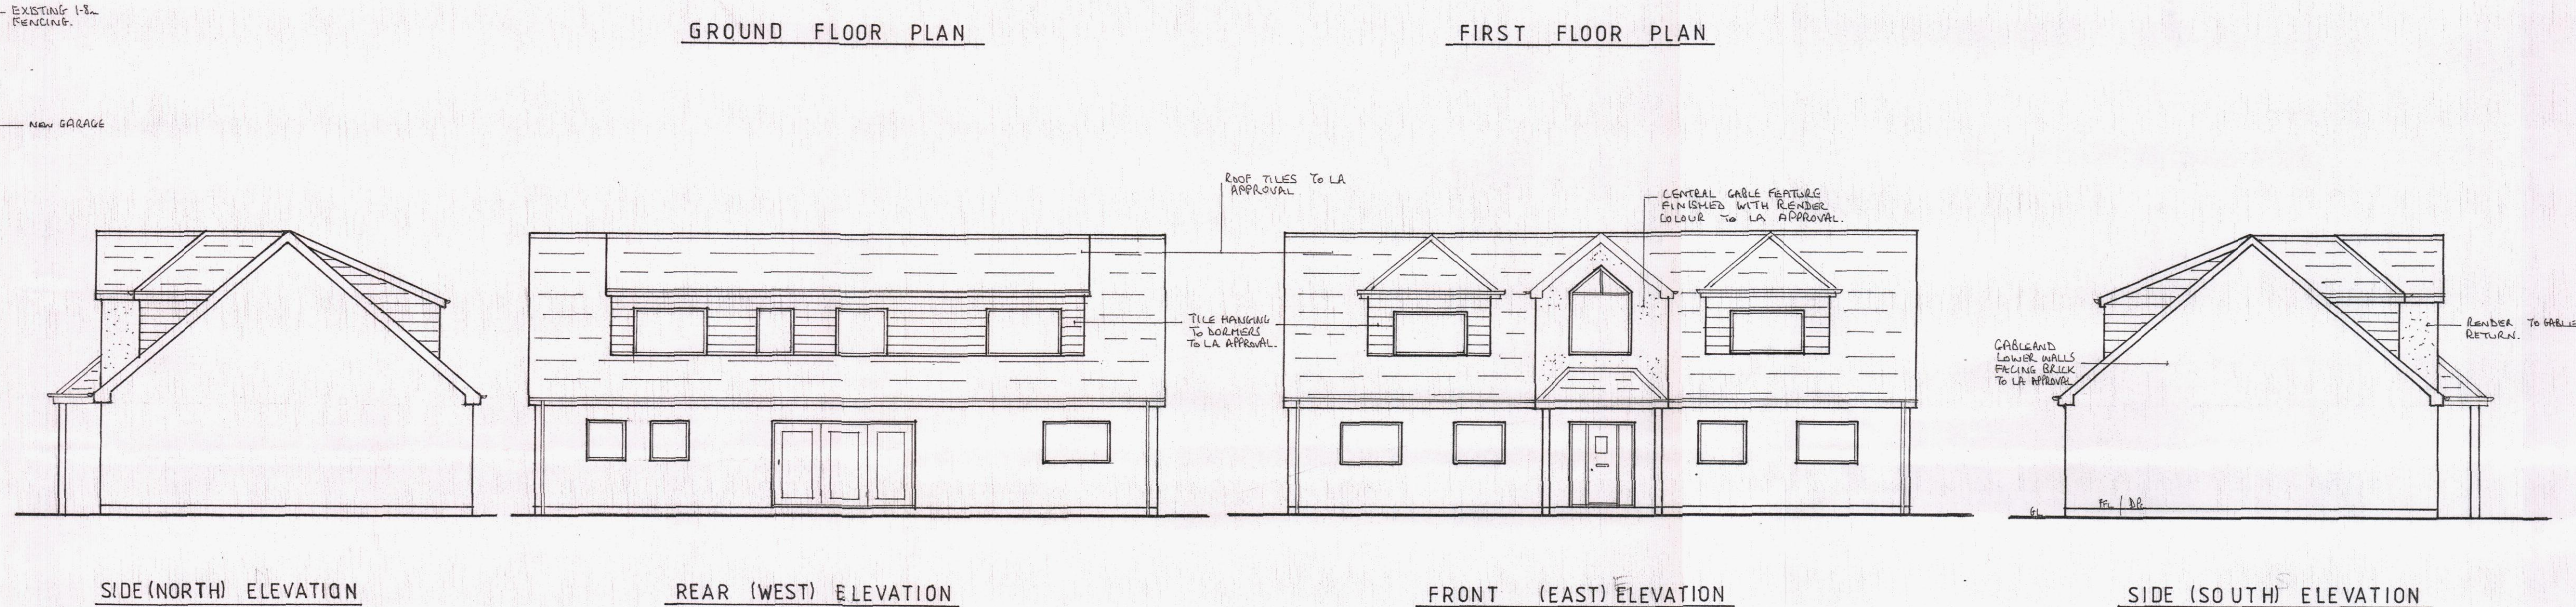
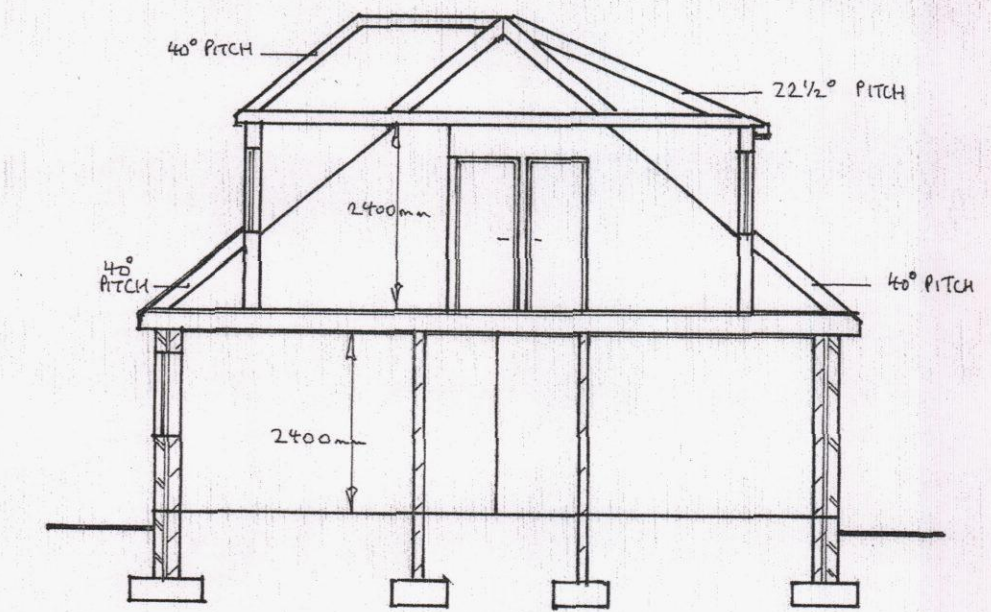
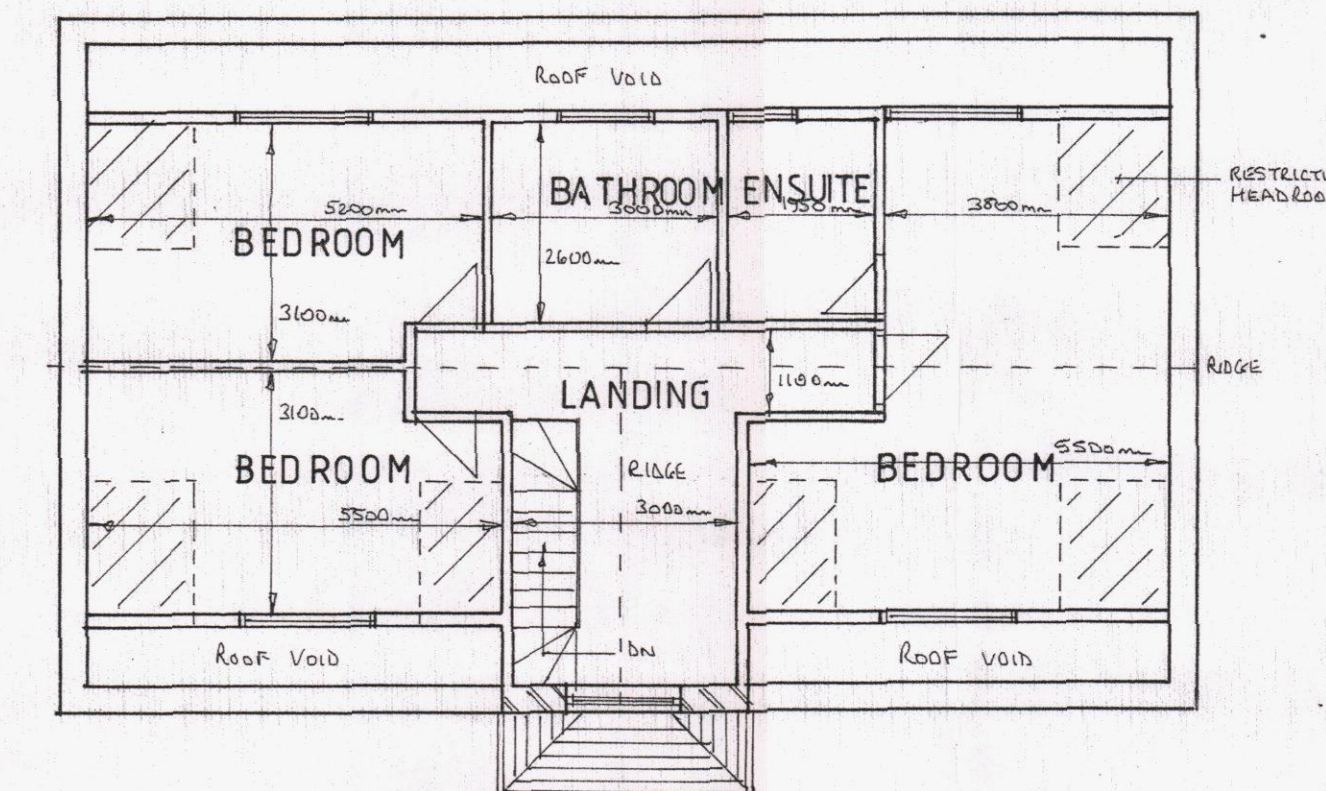


EXISTING HEDGE ADJACENT TO BOUNDARY APPROX 3.0m HIGH (TO BE RETAINED).

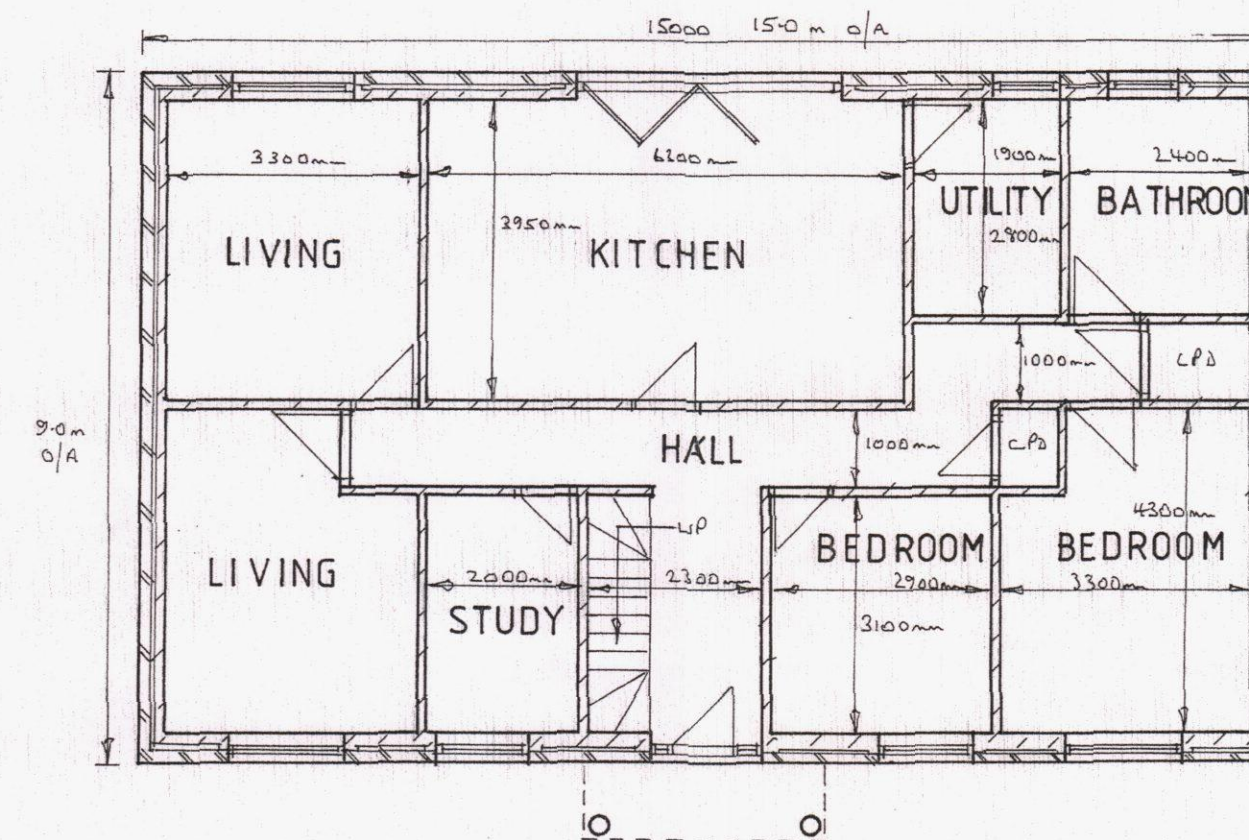

OVERALL BLOCK PLAN
SCALE 1:200

HAVANT BOROUGH COUNCIL
- 9 OCT 2015
RECEIVED

PROPOSED NEW DWELLING TO REAR OF:
57 FROGMORE LANE
LOVEDEAN

FOR MR S. MILLSON.

SCALE 1:100

JOB No. 06/15

DATE 2-10-15

DWN. BY MS

NB: DRAWING FOR PLANNING PURPOSES ONLY