

K

NIGHT

ARCHITECTURAL

D

DESIGN

The Gatehouse, Admirals Wood

7 Coldleast Way

Sarisbury Green

Southampton

SO31 7AT

m: 07801 346 479

t: 01489 660 194

e: ian@k-a-d.co.uk







Client
SINCLAIR CLARK ALLEGRA LTD

Drawing
EXISTING & PROPOSED WORKS


Project
65 GREYWELL SHOPPING CENTRE
LEIGH PARK, HAVANT

Scale
1:200@A2 Date
JUN 15

Project no.	Sequential	Bldg/Floor	Detail	Rev
KAD	19	A	EX	B

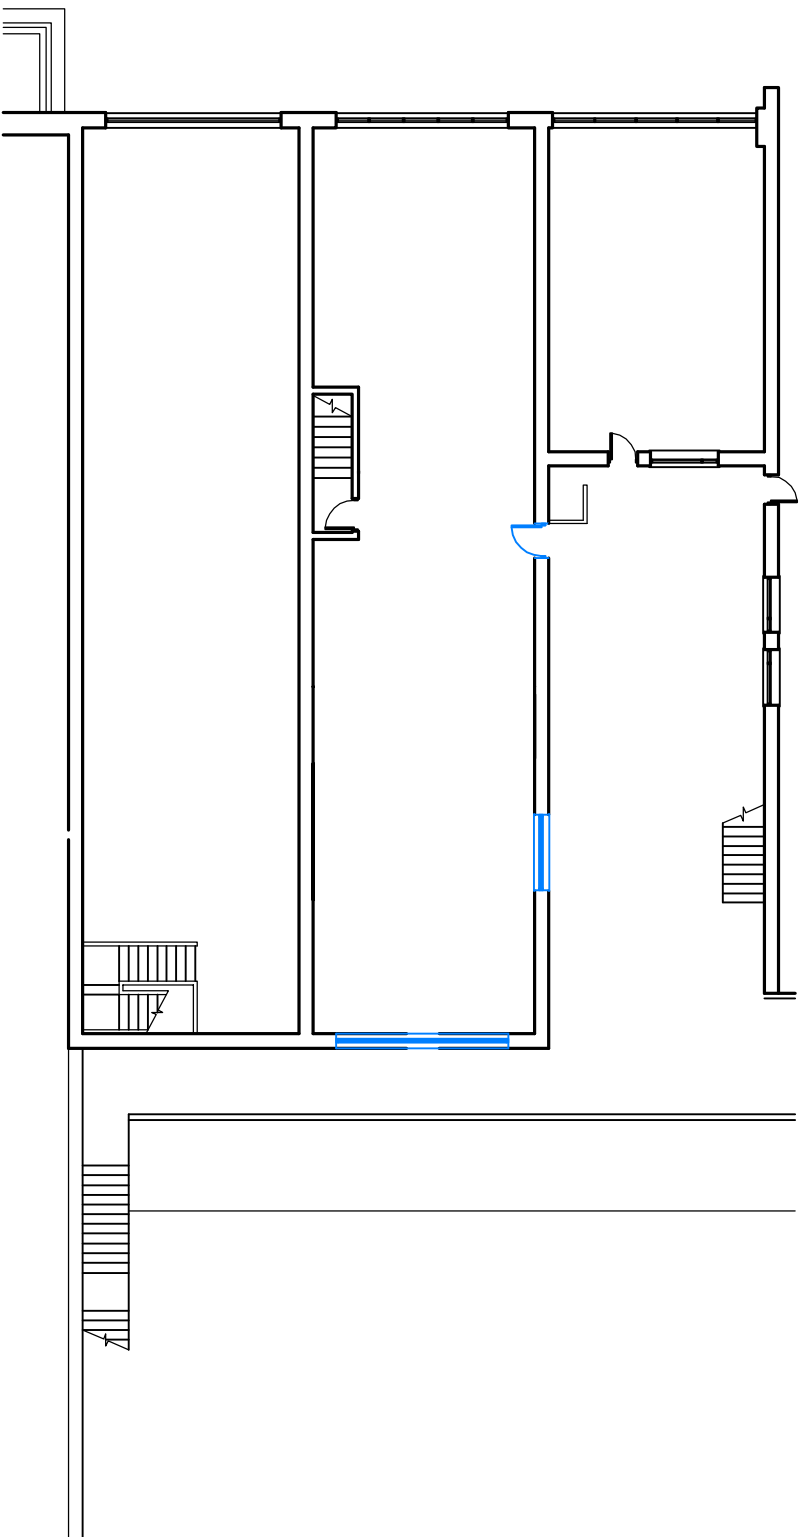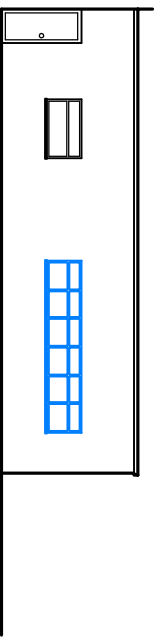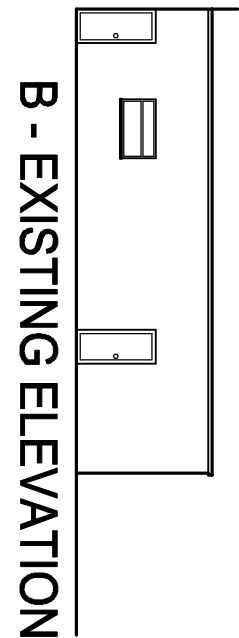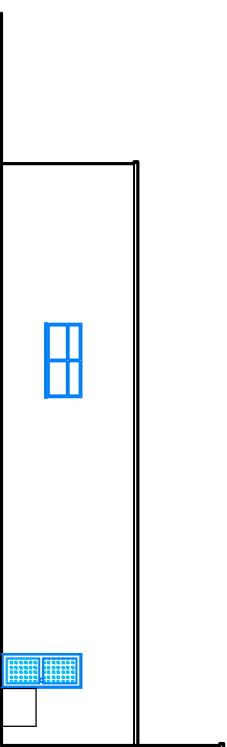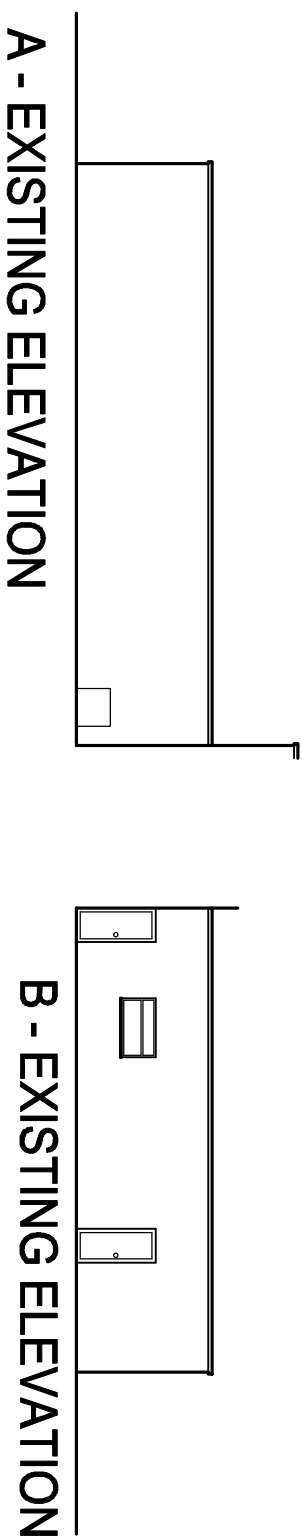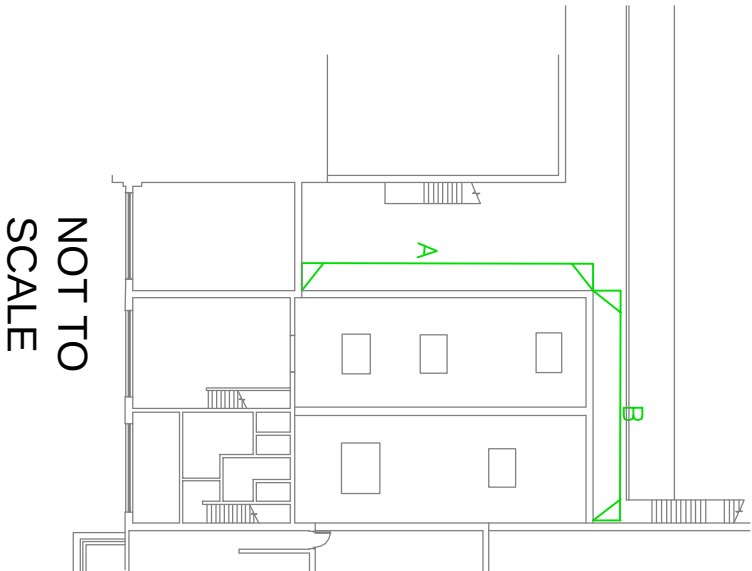

PROPOSED FIRST FLOOR

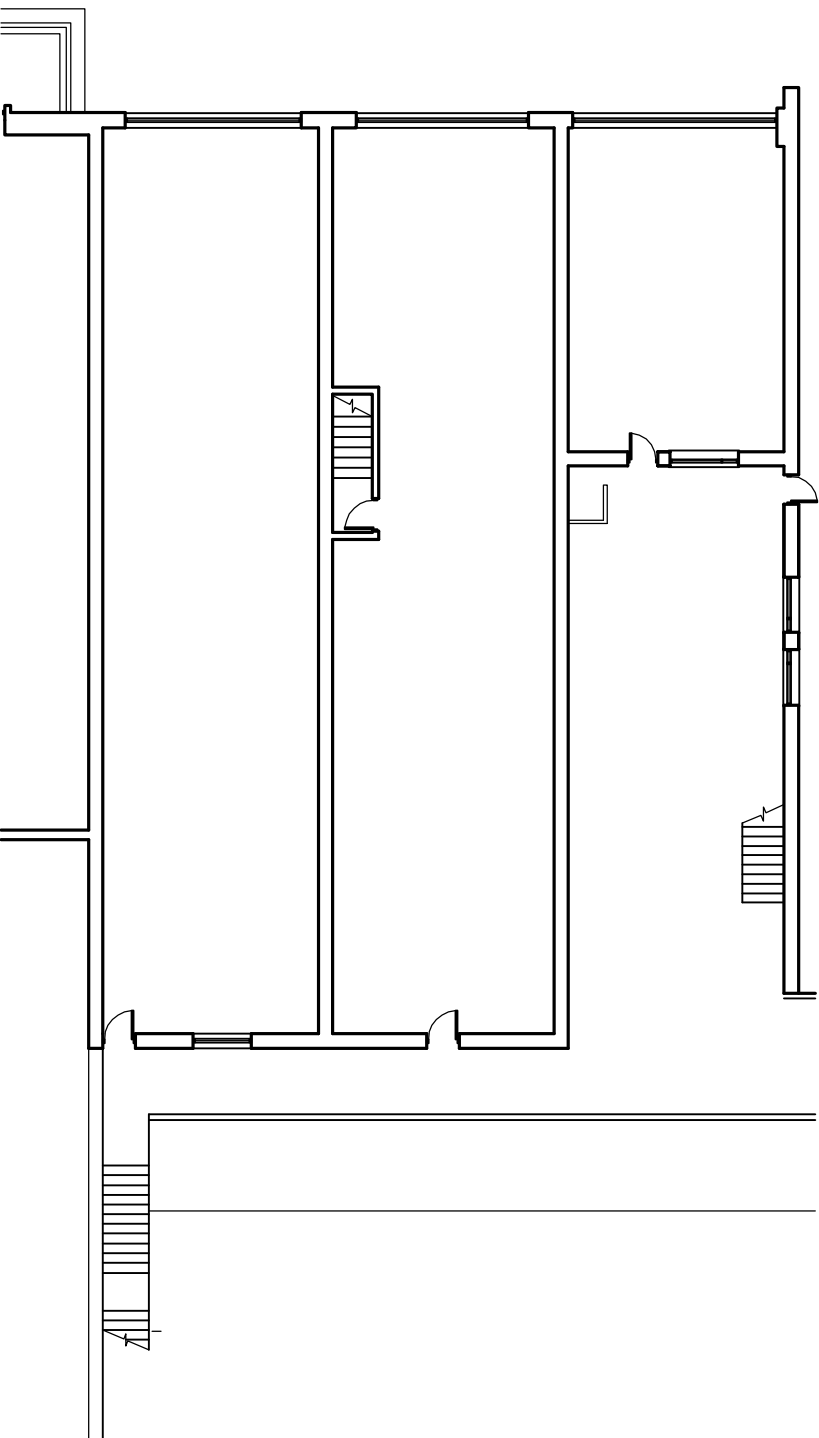

EXISTING FIRST FLOOR



LOCATION PLAN 1:1250

