
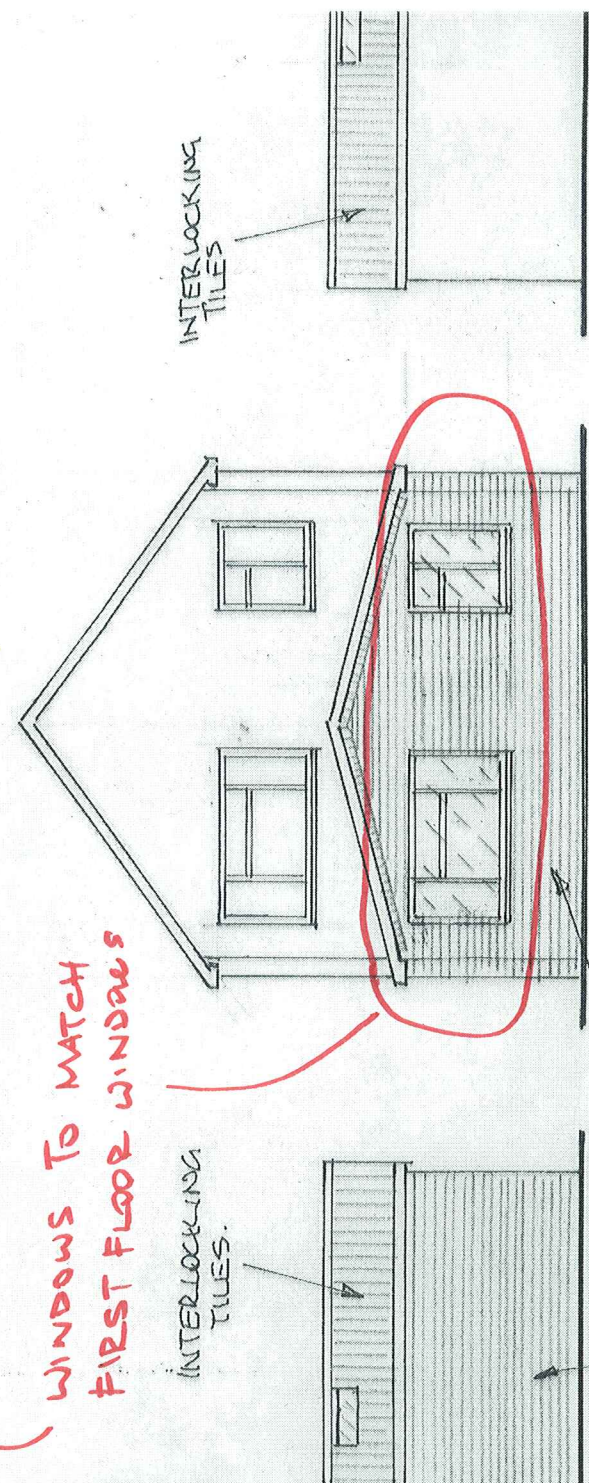
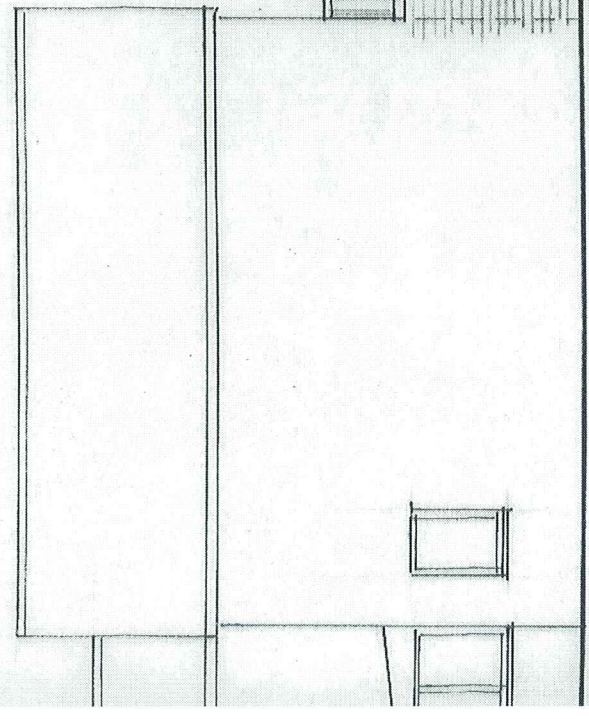
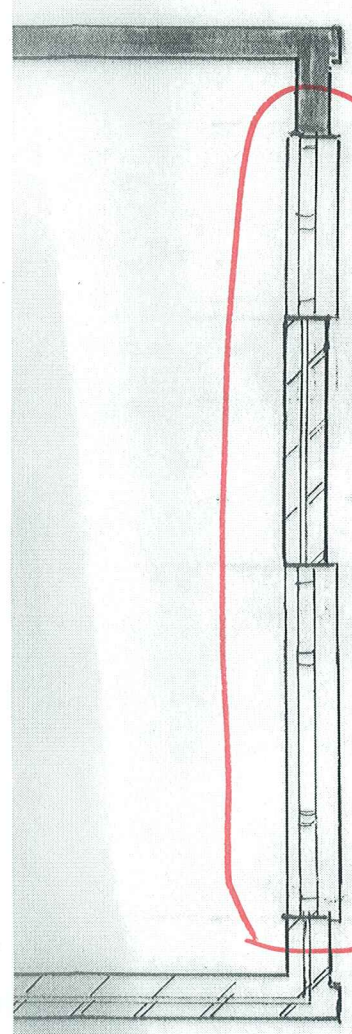


Proposed
Ground
Floor Plan

Existing Groun
Floor Plan

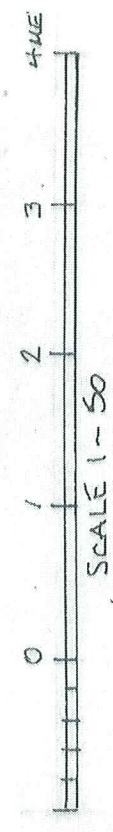

North

Front - West

Side - South

WINDOWS TO MATCH
FIRST FLOOR WINDOWS

INTERLOCKING
TILES.

INTERLOCKING
TILES

BACK TO MATCH
EXISTING.

INTERLOCKING TILES

BRICK

TILES