


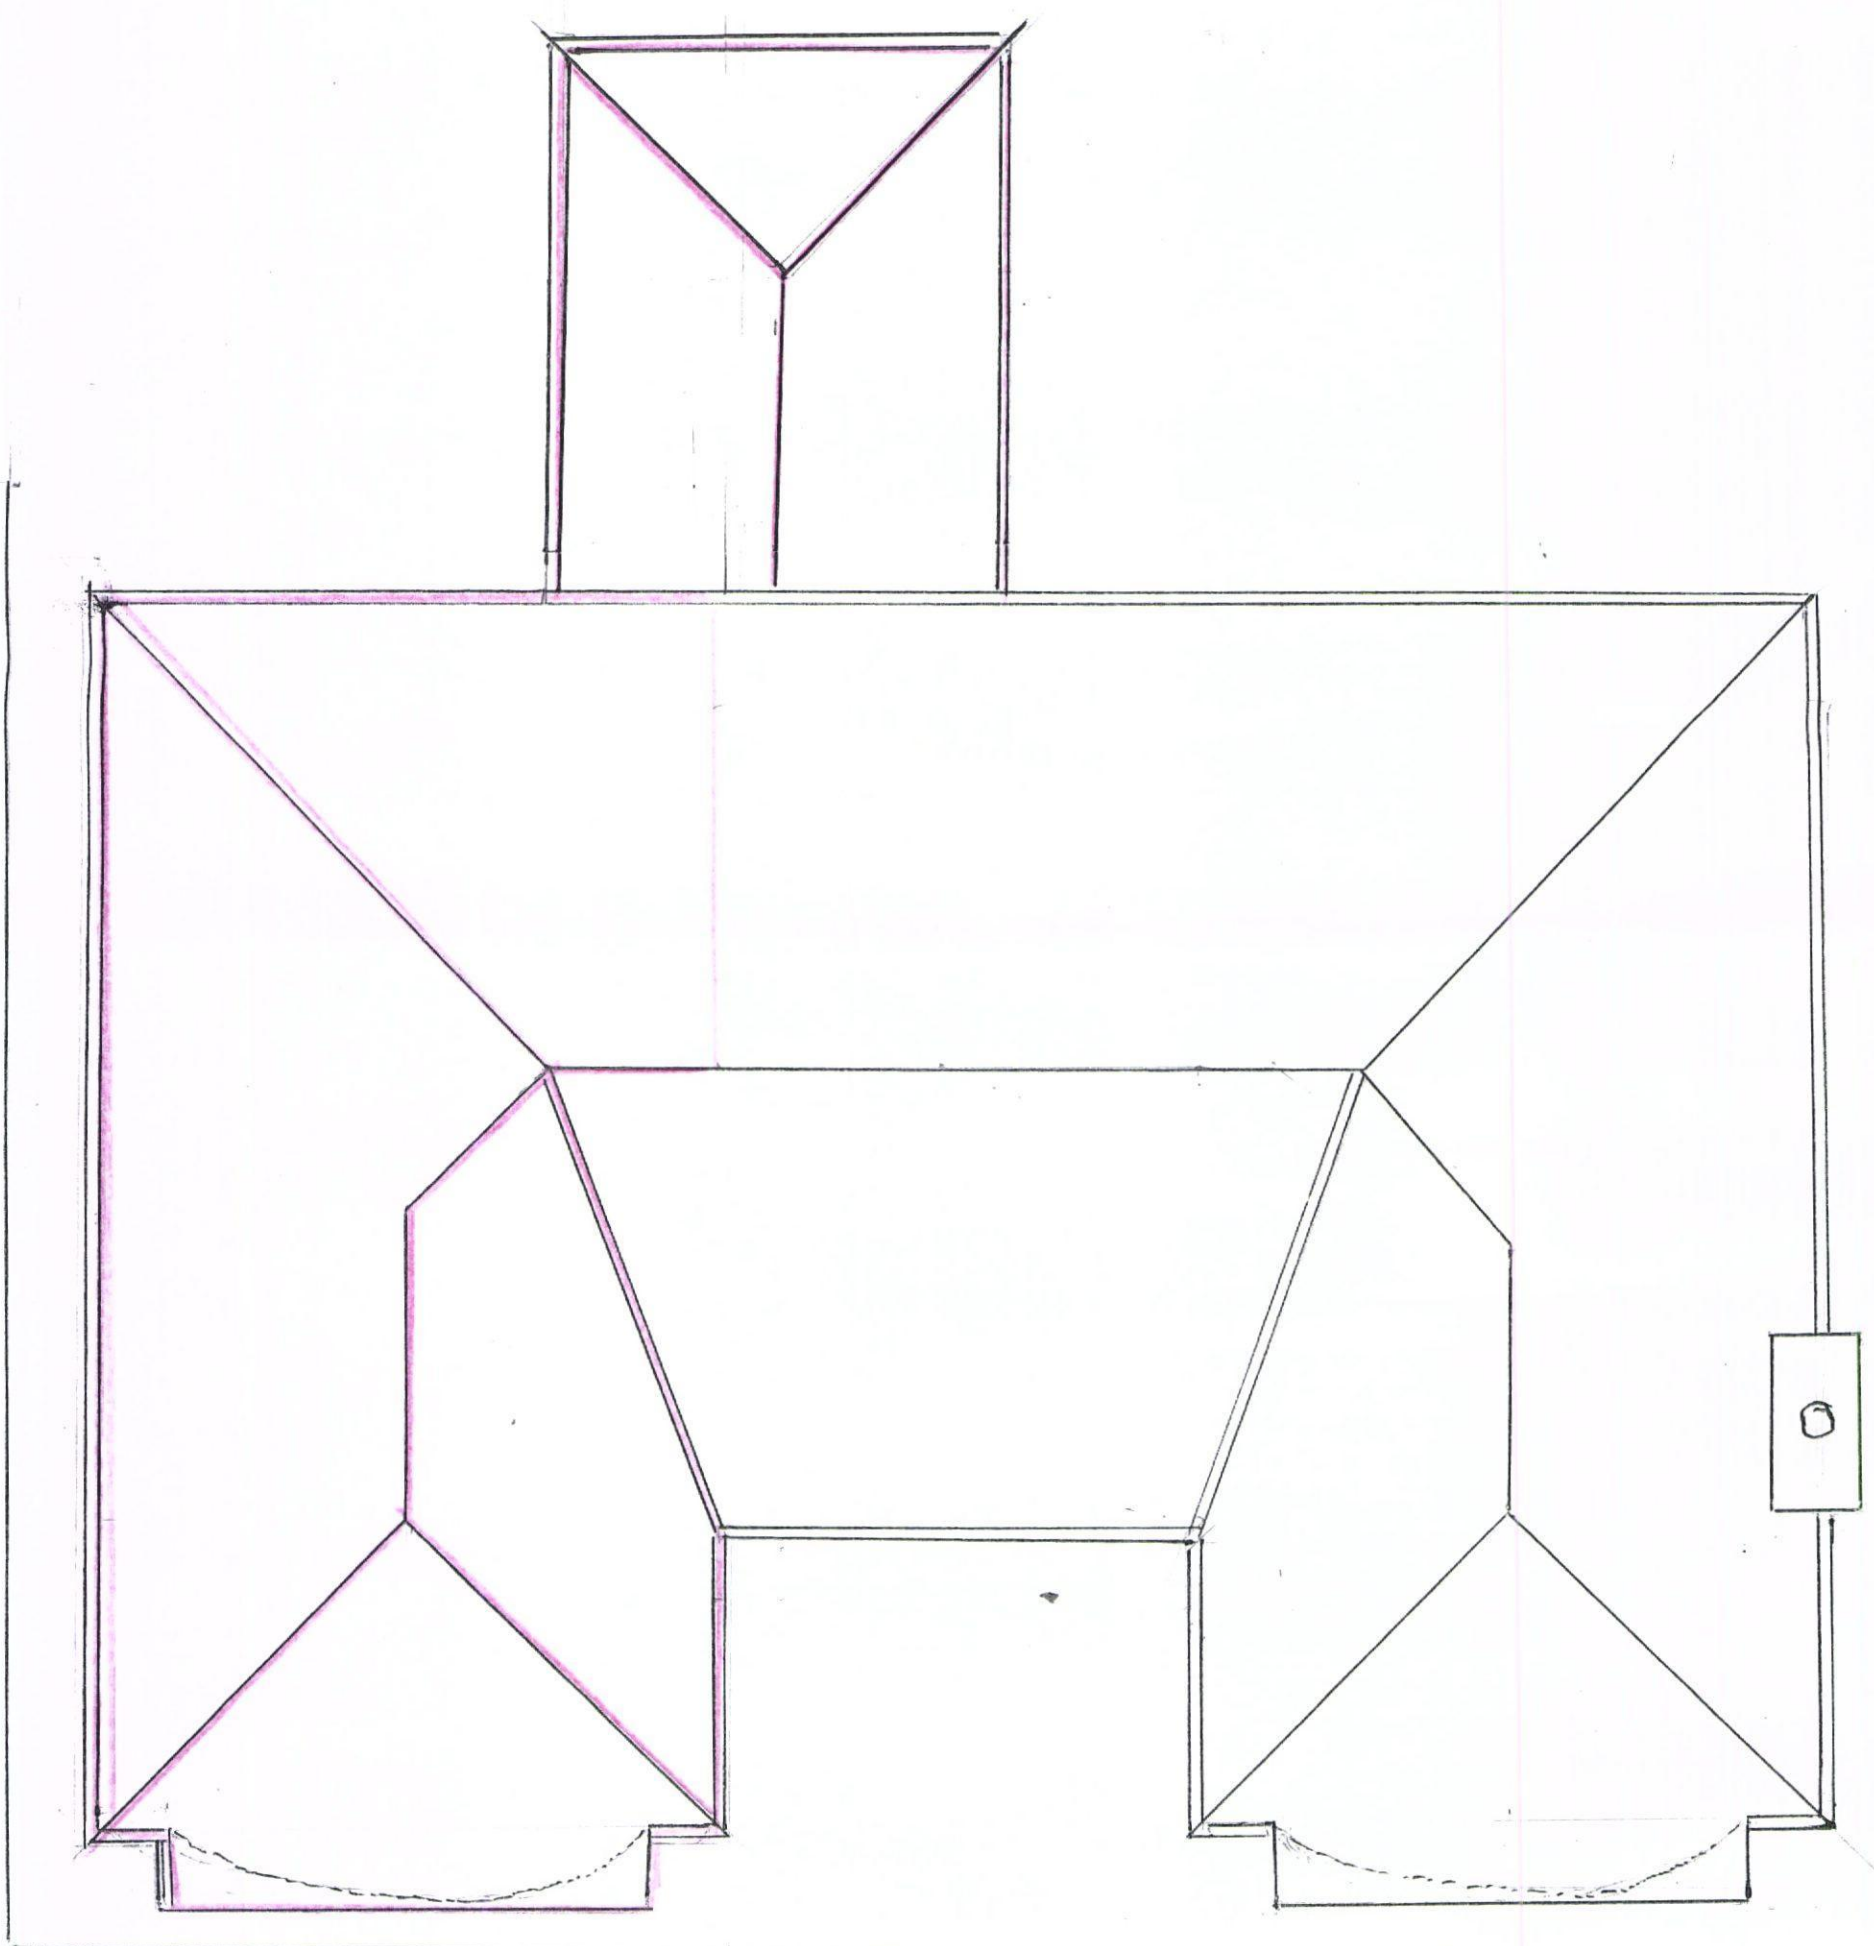

SCALE 1:50

ROOF
PLAN

MR & MRS DUKE

11-06-09

HAVANT BOROUGH
COUNCIL
05 MAR 2015
RECEIVED