


LANGSTONE RD - BLOCK PLAN 1:1000 SCALE AT A3

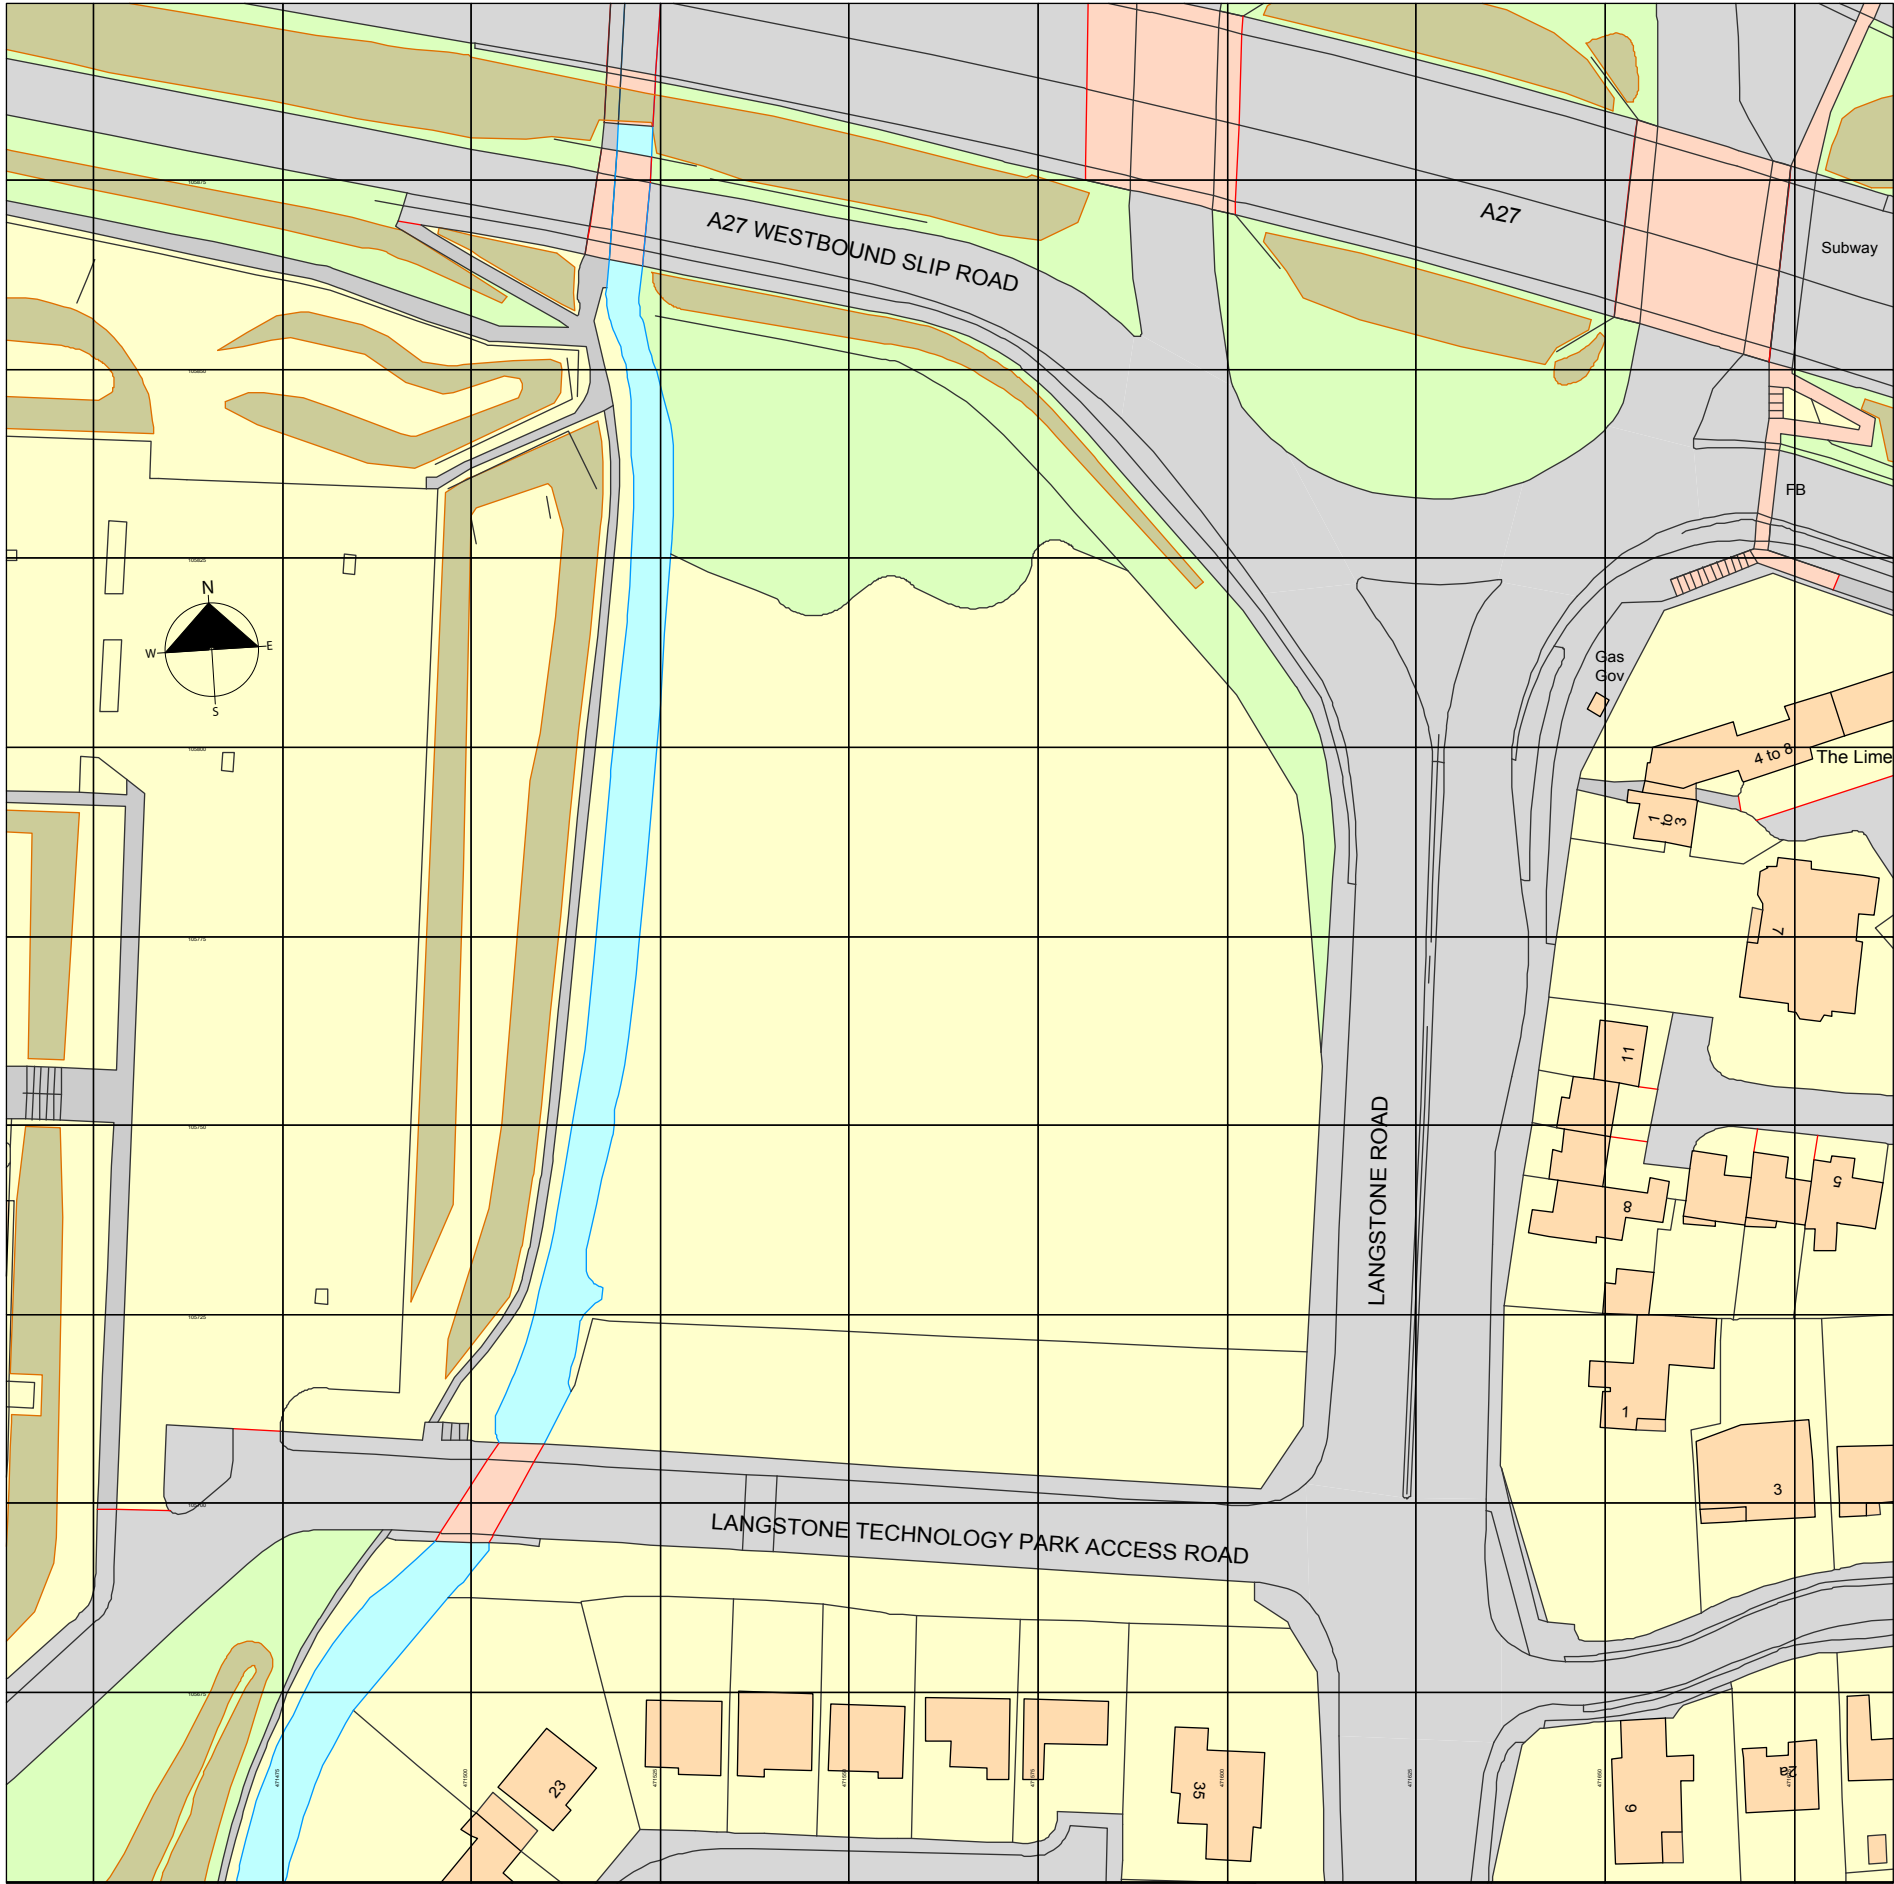

Ordnance Survey, (c) Crown Copyright 2014. All rights reserved. Licence number 100022432