


HCC Standard Details Table

HCC Standard Detail Browsing Reference	Item
HCC9/C/045 Rev B	Footway Type 1A (Flexible)
HCC9/C/010 Rev A	Kerb Type PC1 (HB2)
HCC9/C/010 Rev A	Kerb Type PC3 (BN)
HCC9/C/060 Rev B	Uncontrolled Crossing Detail (Drop Kerbs, Tactiles)
HCC9/C/105 Rev B	Concrete Blockwork Paved Road Ramped Approach (Shared Surface Road)
HCC9/C/140 Rev A	Traffic Signing Post Foundations
HCC9/D/015 Rev A	Road Gully (Type 1)
HCC9/L/025 Rev B	Planted Lighting Column Erection Details in Paved Areas
HCC9/L/026 Rev B	Planted Lighting Column Erection Details in Un-Paved Areas
HCC9/L/045 Rev B	Tubular Steel Potted Columns for Residential Roads


Note: HCC Standard Details available on Hampshire County Council Web Site (Hantsweb)

All works must be in accordance with HCC specifications and engineers satisfaction.

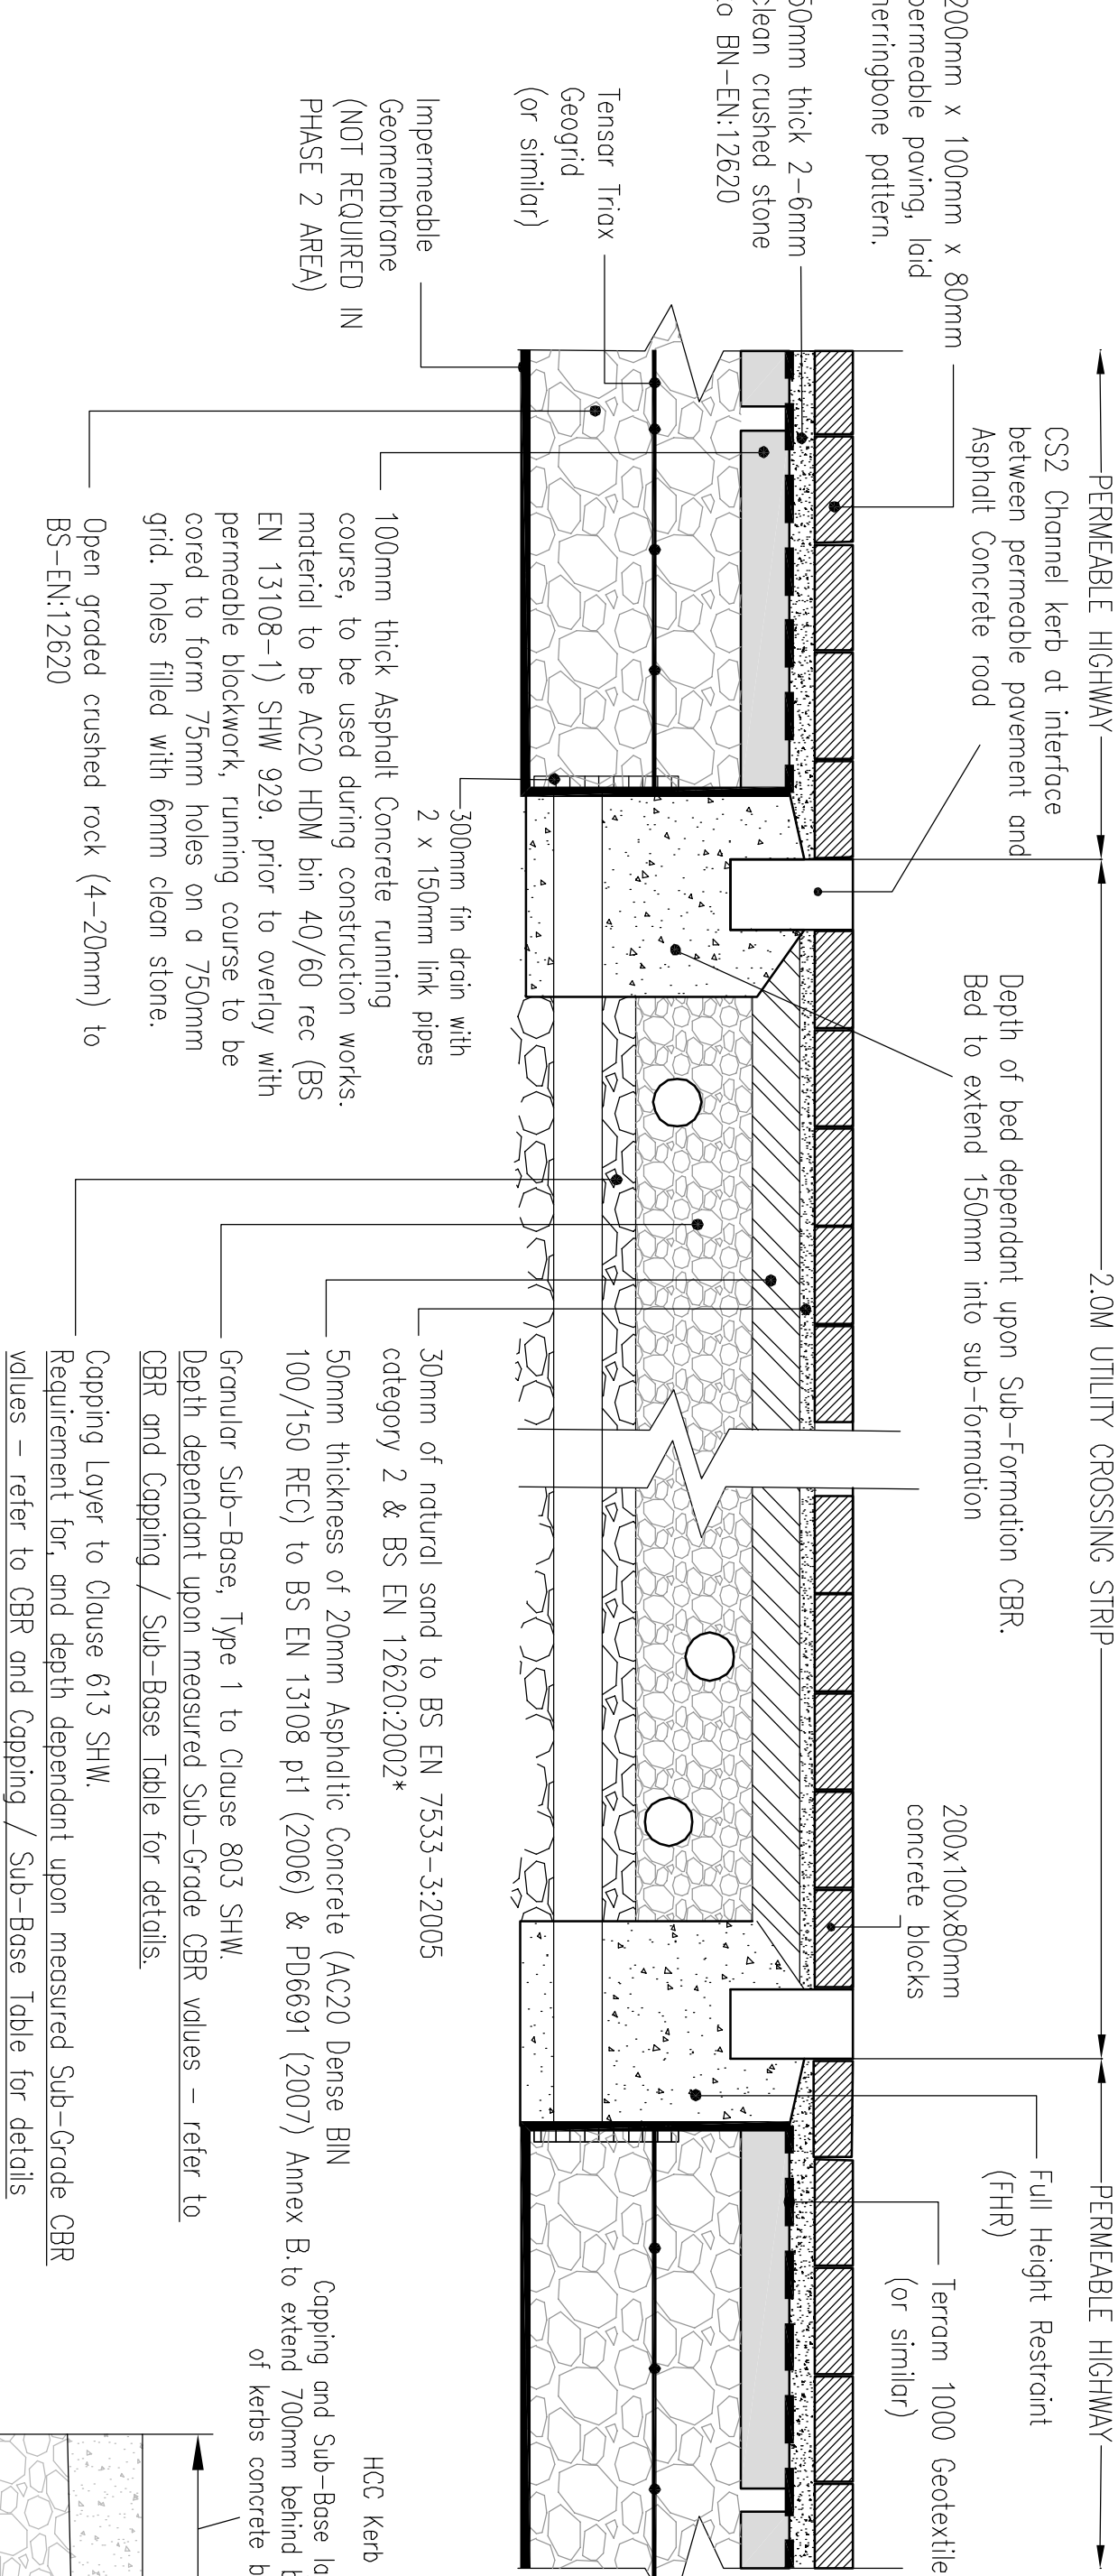


PERMEABLE BLOCK PAVED CONSTRUCTION DETAIL

Not to scale

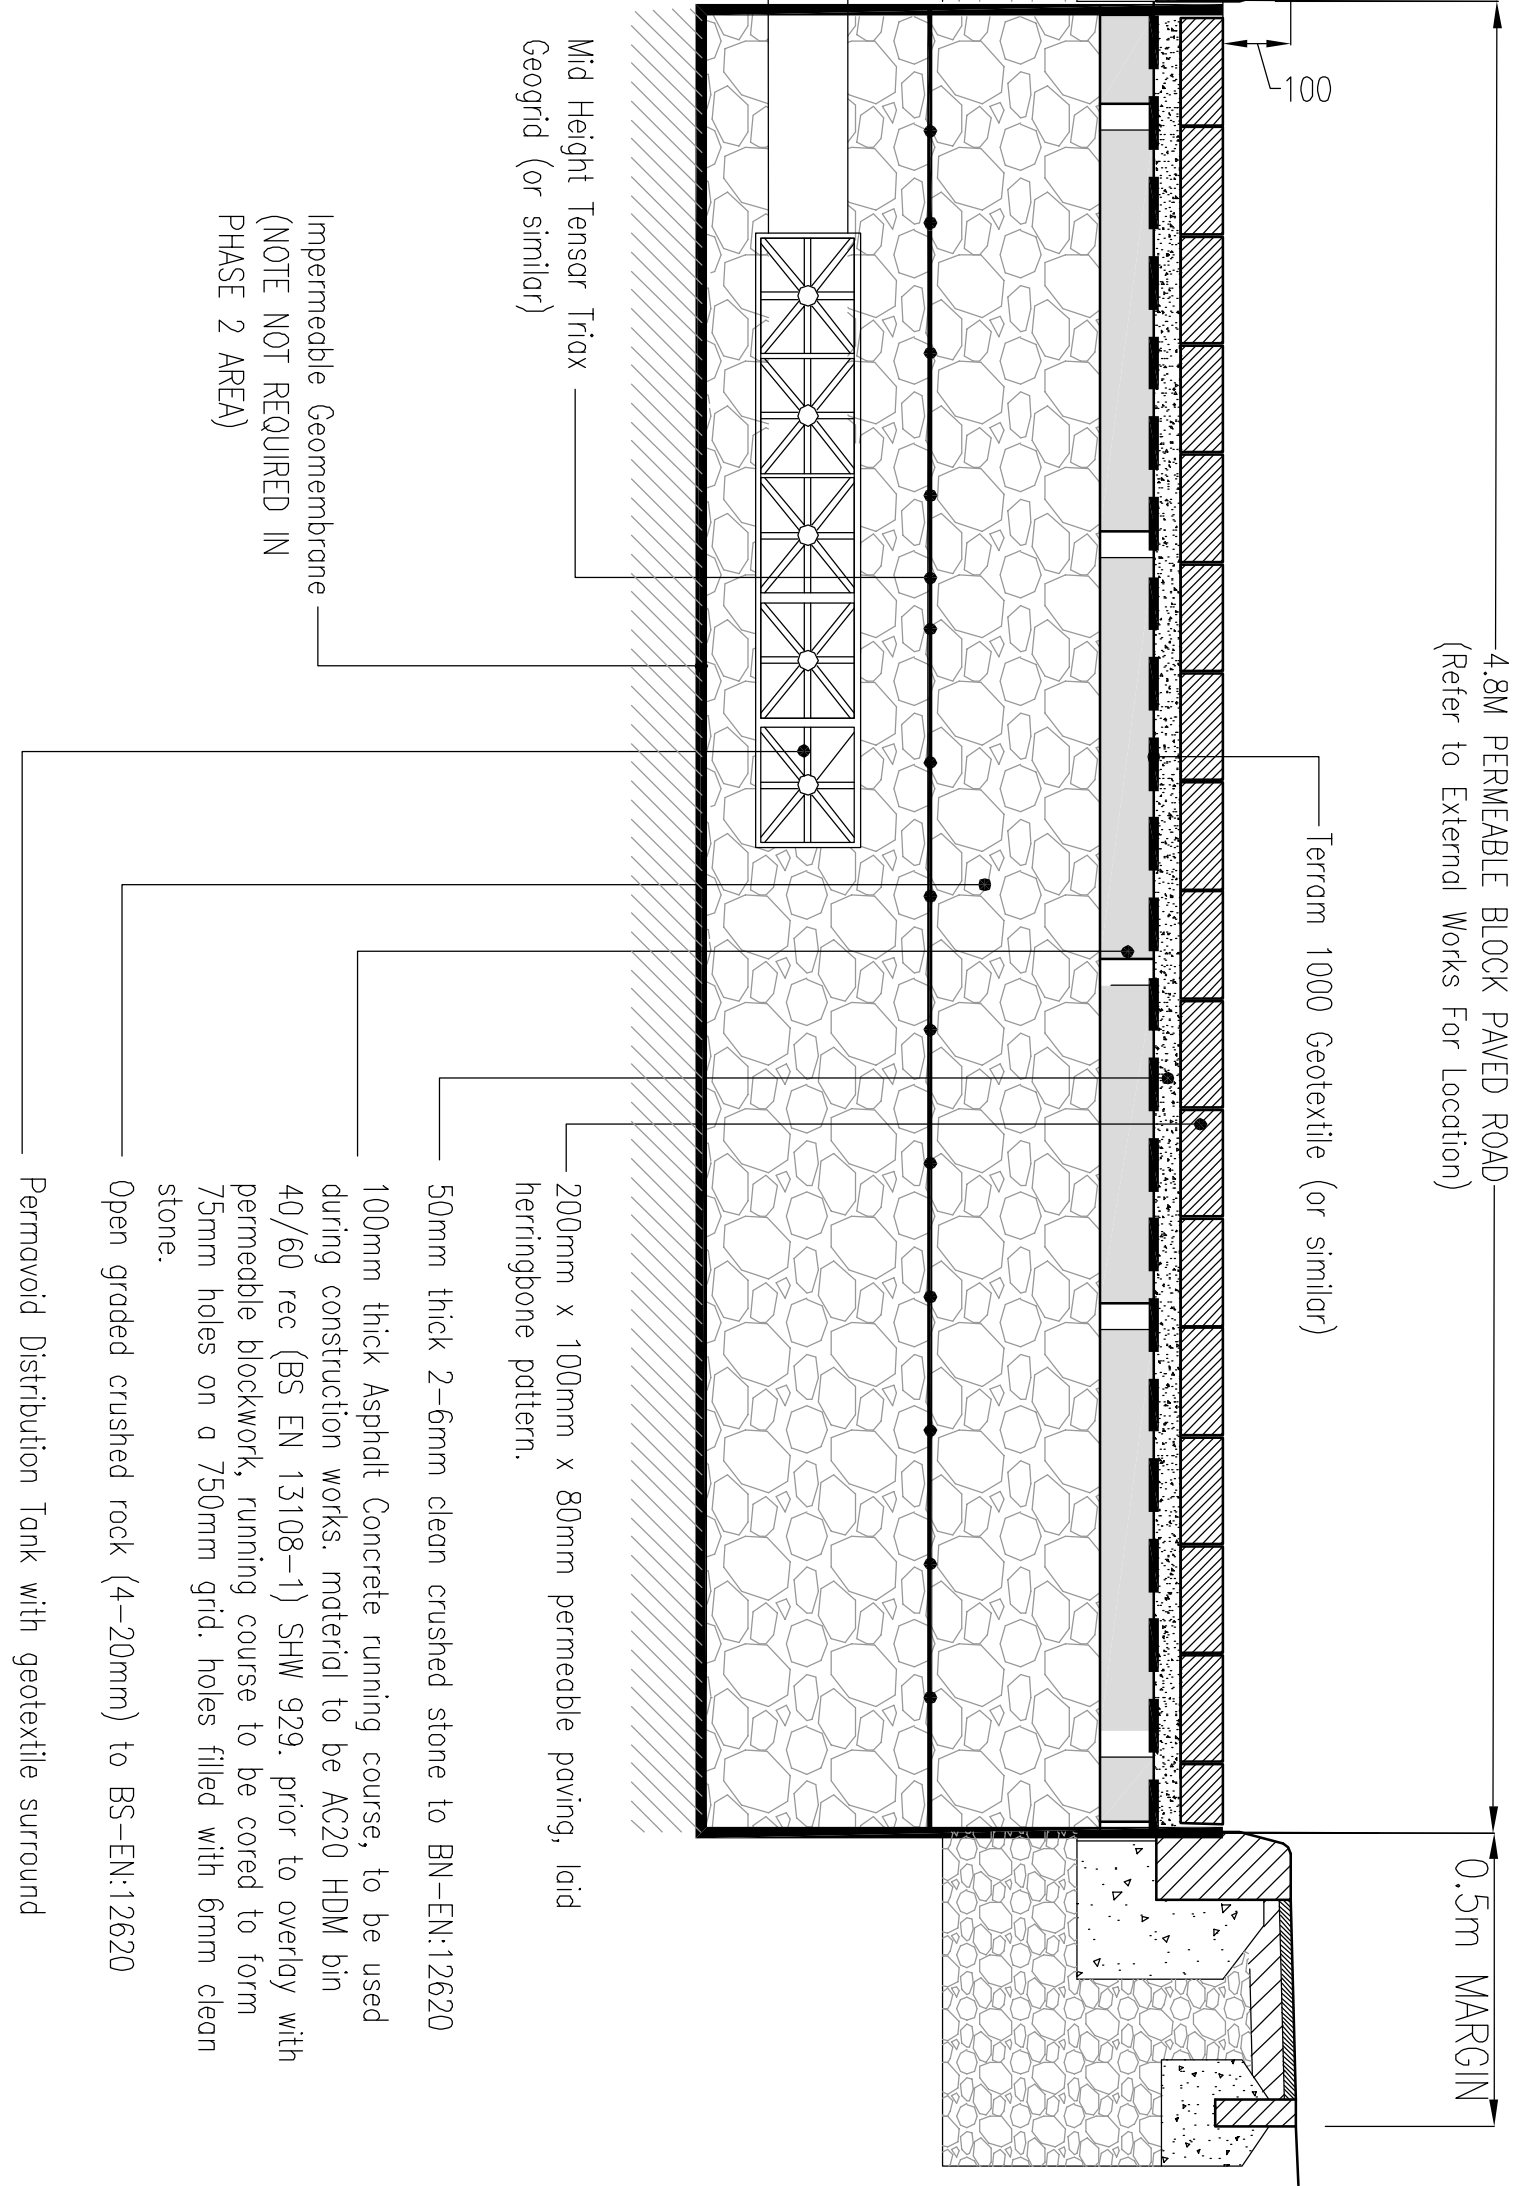

PERMEABLE PAVING ROAD & SERVICE MARGIN DETAIL

Not to scale

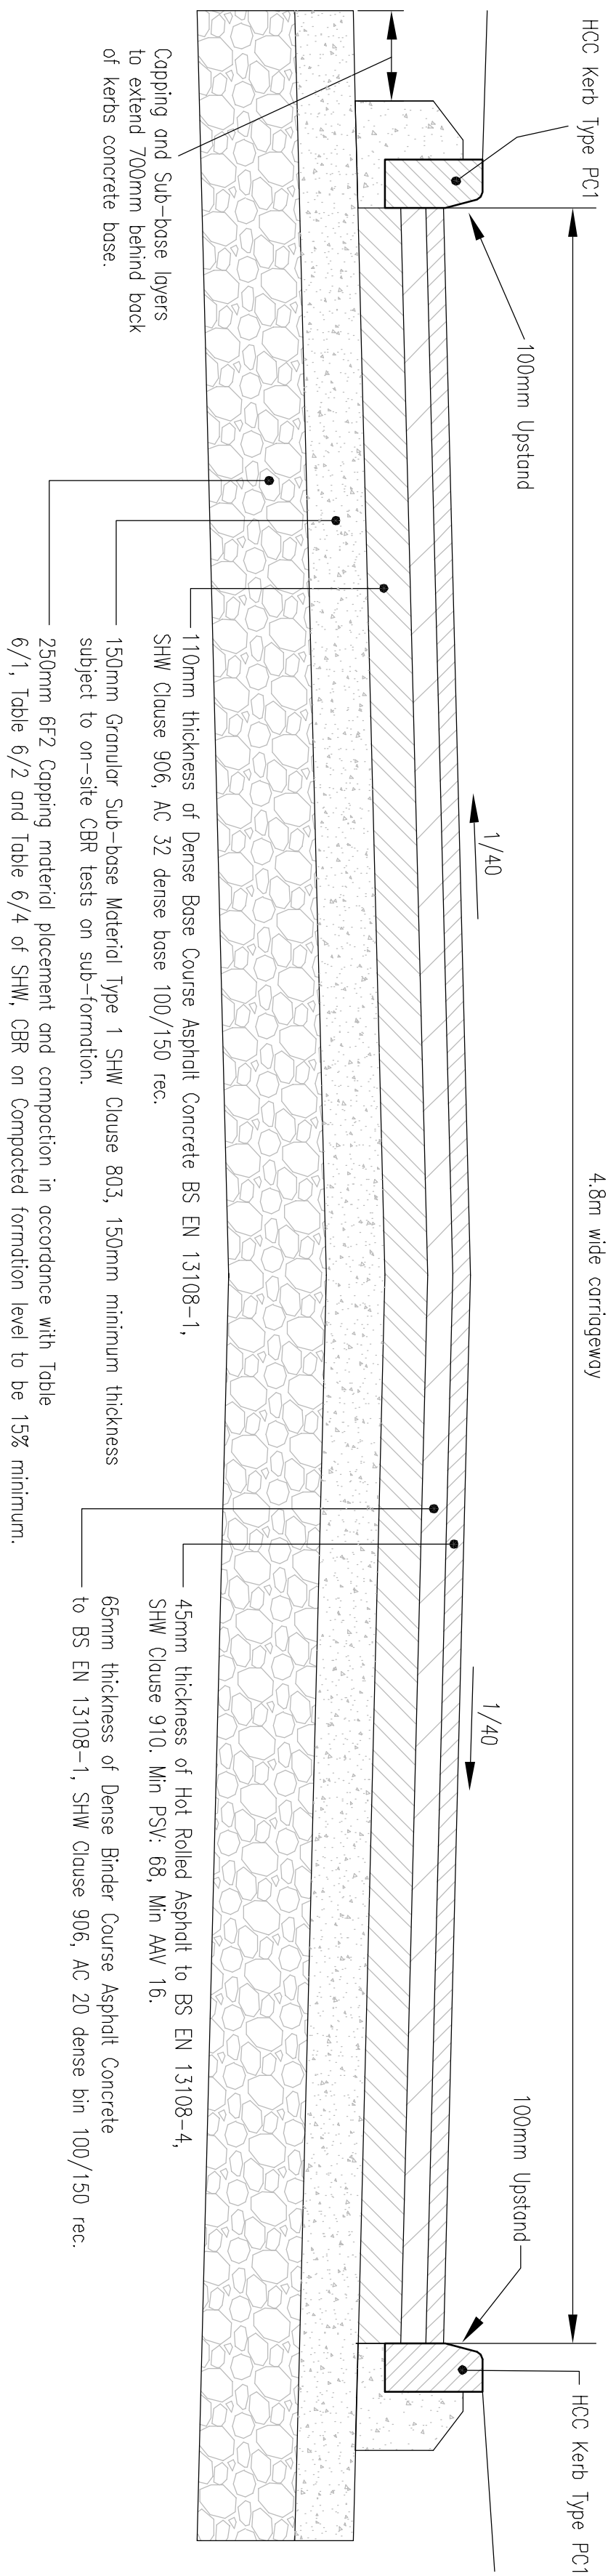

Typical Full Depth Flexible Carriageway Detail


Scale 1:20

NOTE: In areas where fill is required, suitable excavated material is to be used. Classification, Placement and compaction in accordance with Table 6/1, Table 6/2 and Table 6/4 of SHW, as approved by Hampshire County Council. CBR on Compacted formation level to be 15% minimum.

Block Paved Carriageway Detail (Impermeable)


Scale: 1:20

- NOTE:
- 1) In Areas where Fill is required, Suitable Excavated Material is to be used. Classification, Placement and Compaction in accordance with Table 6/1, Table 6/2 and Table 6/4 of SHW, as approved by Hampshire County Council. CBR on compacted formation level to be 15% minimum
 - 2) Block paving to be sealed with sand infill

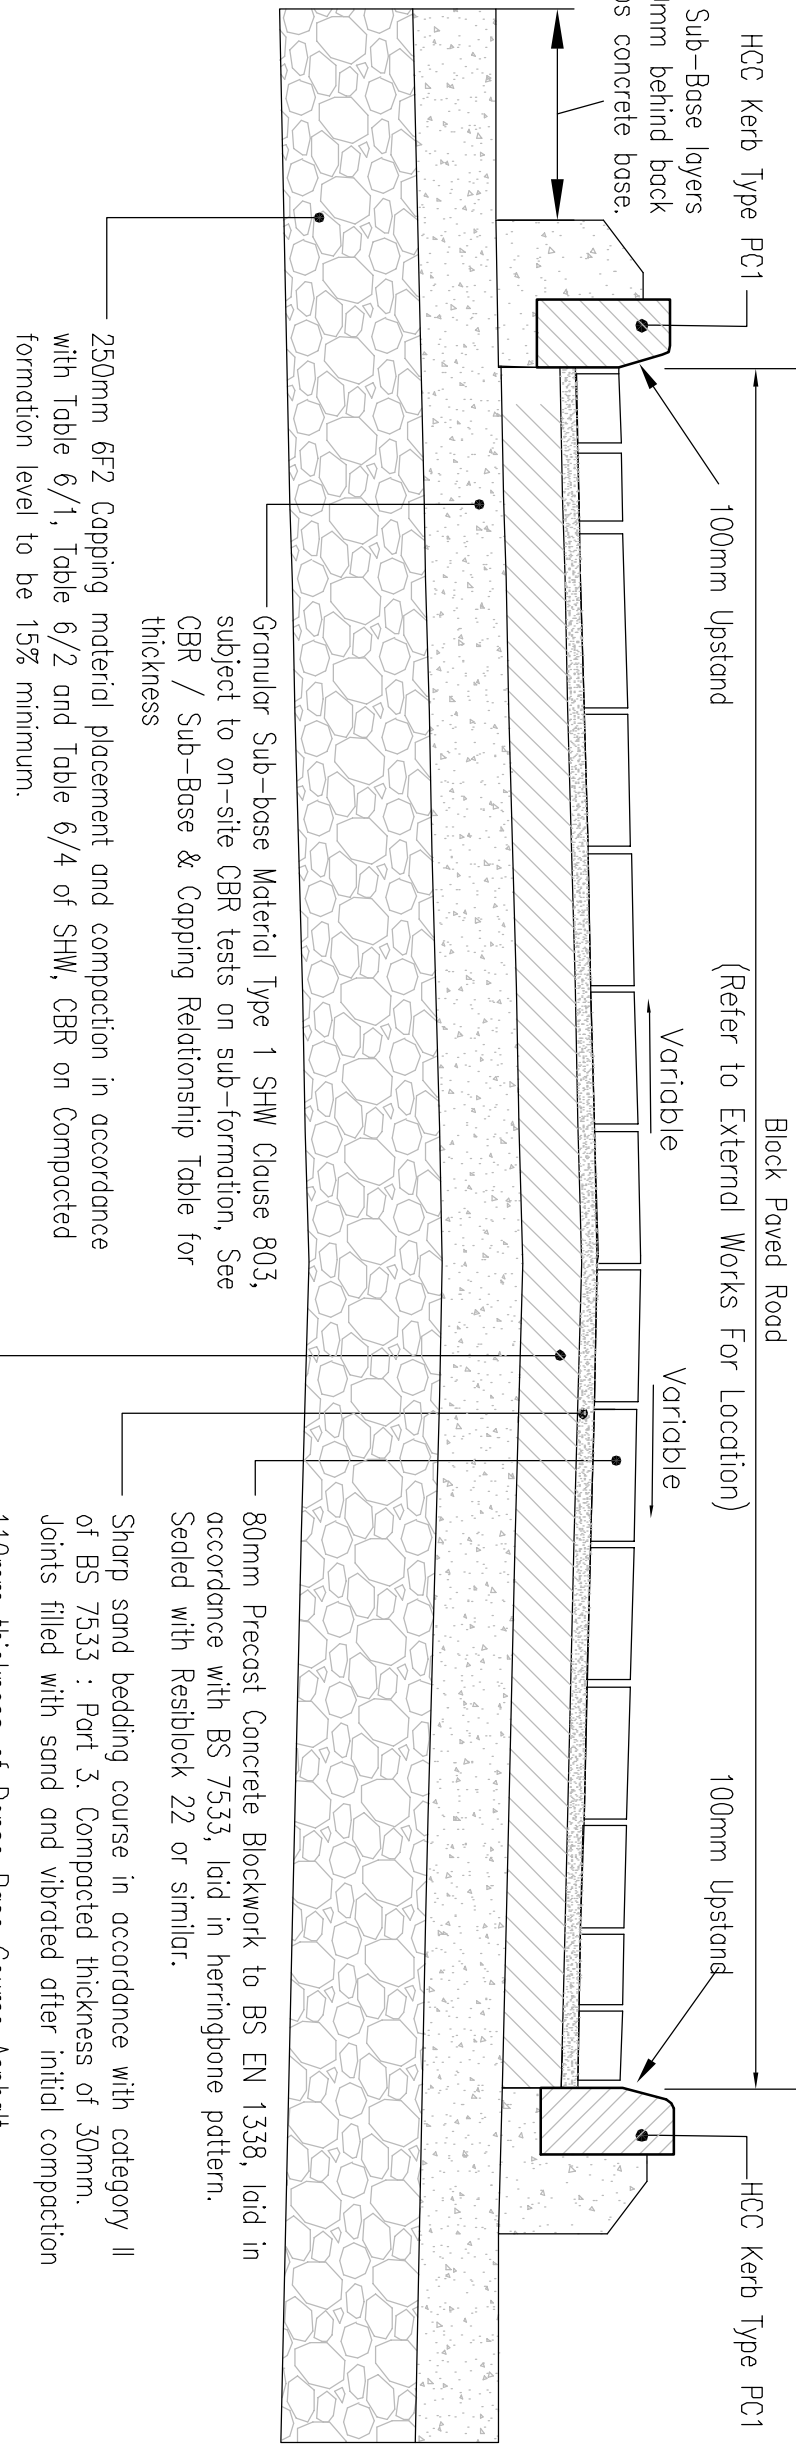

PERMEABLE PAVING DEPTH SCHEDULE

ROAD	MINIMUM PERMEABLE SUB-BASE DEPTH
1 CH 0-53	820mm
1 CH 75-1725	940mm
1 CH 188-2175	650mm
1 CH 234-275	730mm
2	730mm
2A	730mm
3	650mm
3A	650mm
4 CH 0-181	1050mm
4 CH 195-285	770mm
4A	1150mm
5	650mm

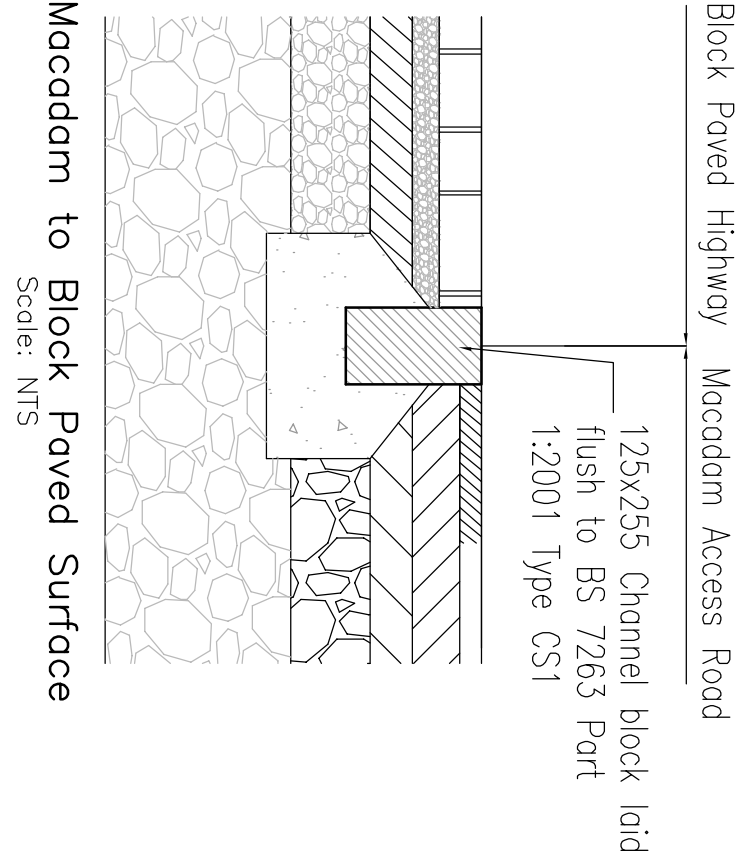

Macadam to Block Paved Surface

Scale: NTS

C	MR	06.11.14	Note re:Phase 2 impermeable mbrane added to Permeable Paving detail
B	MR	25.09.14	Sheet 2 added. Construction issue
A	MR	02.09.14	Permeable paving depth schedule amended to latest drainage strategy
© Copyright			
COLLEASDONCONSULTANTS			
Beltway Homes (Wessex)			
Job Title			
Drawing Title			
Highway Construction Details			
Sheet 1 of 2			
Designed By			
RMB			
Drawn By			
NP			
Checked By			
RB			
Date			
June 2014			
Scale			
NTS @ A1			
Dwg No.			
4159/05/01			
Rev			
C			