
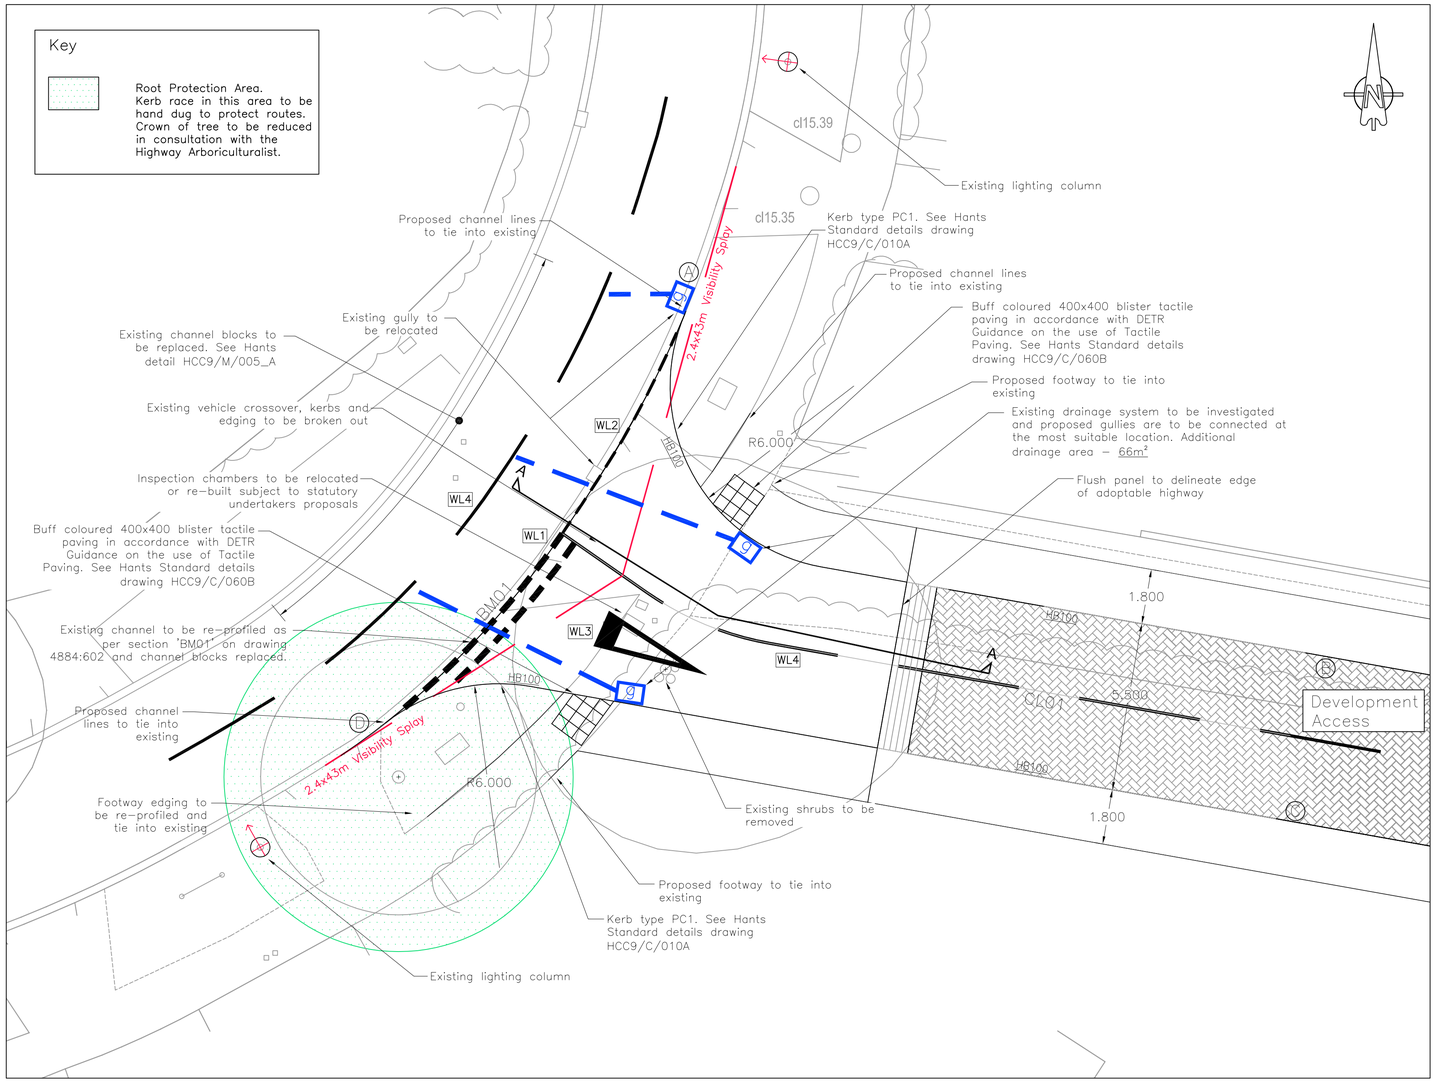



PLAN
Scale 1:100

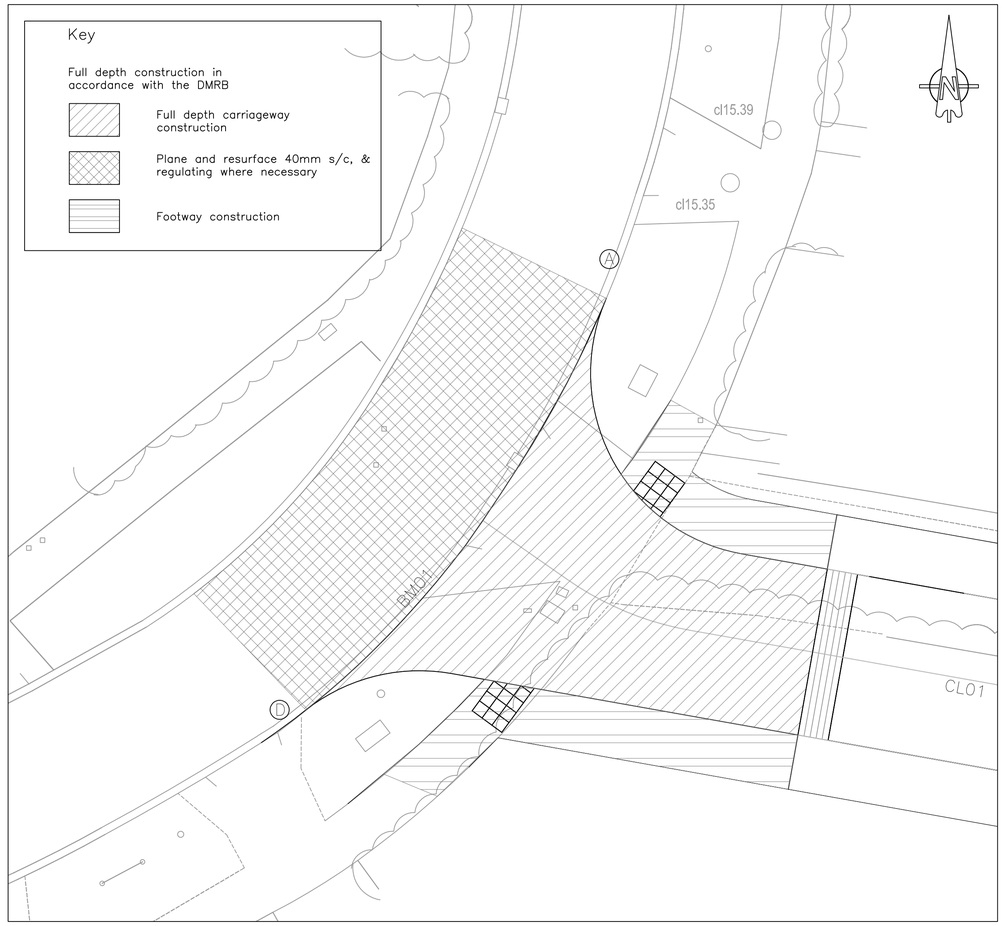

SURFACING
PLAN
Scale 1:100

Proposed White Lining Schedule

LINE No	REFERENCE No	MARK	GAP	WIDTH	DESCRIPTION
WL1	1003	600	300	200	Give Way Markings
WL2	1009	600	300	100	Edge of the carriageway at a road junction
WL3	1023	3750	–	1250	Junction Approach Marking
WL4	1004	4000	2000	100	Centre Line Marking

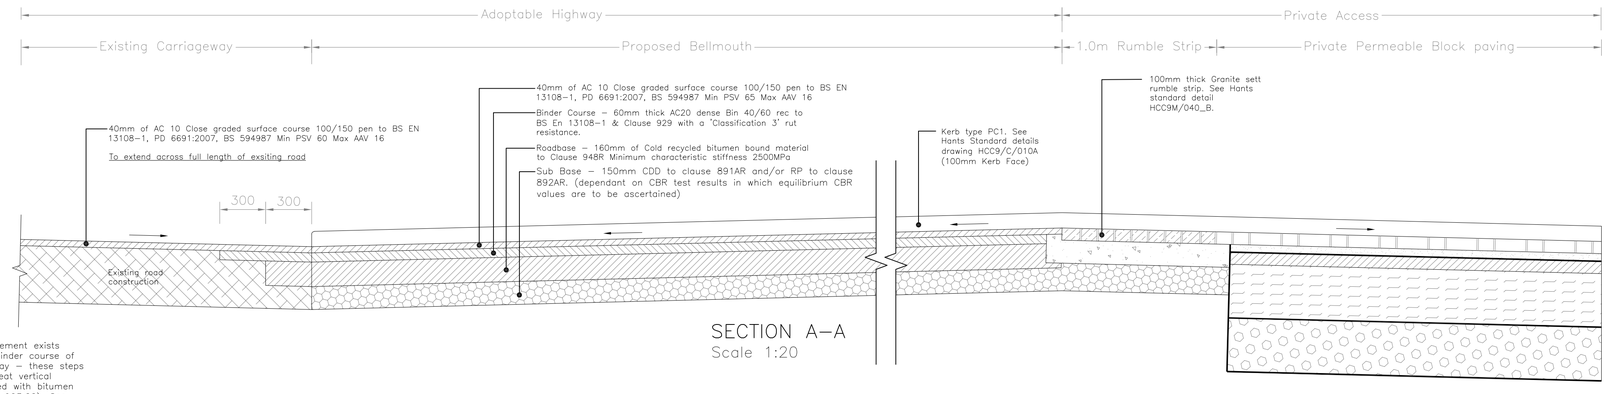

SECTION A–A
Scale 1:20

Notes:
1. Where a stepped arrangement exists between the surface and binder course of new and existing carriageway – these steps need to be created with neat vertical saw-cuts, which are painted with bitumen (in accordance with clause 903.22). See HCC standard details 'HCC9/M/015_C and HCC9/M/020_C for guidance.
2. A PSV of 45 is required for the footway or 55 if the gradient of the footpath is greater than 5%.

Hampshire County Council
Standard Details List

Carriageway Construction Details

HCC9/C/010_A	Precast Concrete kerb
HCC9/C/045_C	Footways – Type 1A
HCC9/C/060_B	Uncontrolled Pedestrian Crossing in New Works

Minor Maintenance Details

HCC9/M/005_A	Kerb Replacement (on New Base)
HCC9/M/015_C	Haunch Details Employing Cold Recycled Bituminous Bound Material (CRBBM)
HCC9/M/020_C	Carriageway Haunch Repair Detail
HCC9/M/040_B	Rumble Strip

Drainage Construction Details

HCC9/D/015_B	Gully Type 1

This drawing is to be read in conjunction with all other drawings listed below

4884:600	Original Survey
4884:601	General Arrangement
4884:602	Crown and Channel Profiles
4884:603	Swept Path Analysis
4884:604	Land Plan
4884:605	Level and Contours Plan

Notes:

All works to be in accordance with the Design Manual for Roads and Bridges and the specifications issued by Hampshire County Council.

REV. No.	DATE	DESCRIPTION	INITIALS
B	18.12.13	Amdended in line Hampshire County Council comments.	WSR
A	13.11.13	Amdended in line with Stage 1 & 2 Road Safety Audit comments.	WSR

Client: BARRATT SOUTHAMPTON / DAVID WILSON HOMES

Project: Copsey Nursery Denvilles

Title: General Arrangement

MJA CONSULTING
CIVIL AND STRUCTURAL ENGINEERS
Monarch House, Barton Lane,
Abingdon, Oxon, OX14 3NB
Tel: 01235 555173
Fax: 01235 523226

Scale	Date	Drawing No.	Rev
1:100@A1	Aug '13	4884:601	B

Checked PPB | Drawn WSR

© This drawing is the copyright of Michael A Jennings Associates Limited and may not be copied, altered or reproduced in any way without their permission.