


PROPOSED SUN LOUNGE AT REAR
[REDACTED] VICTORIA RD, HAYLING IS, HANTS.
FOR MR J. McLOUGHLIN.

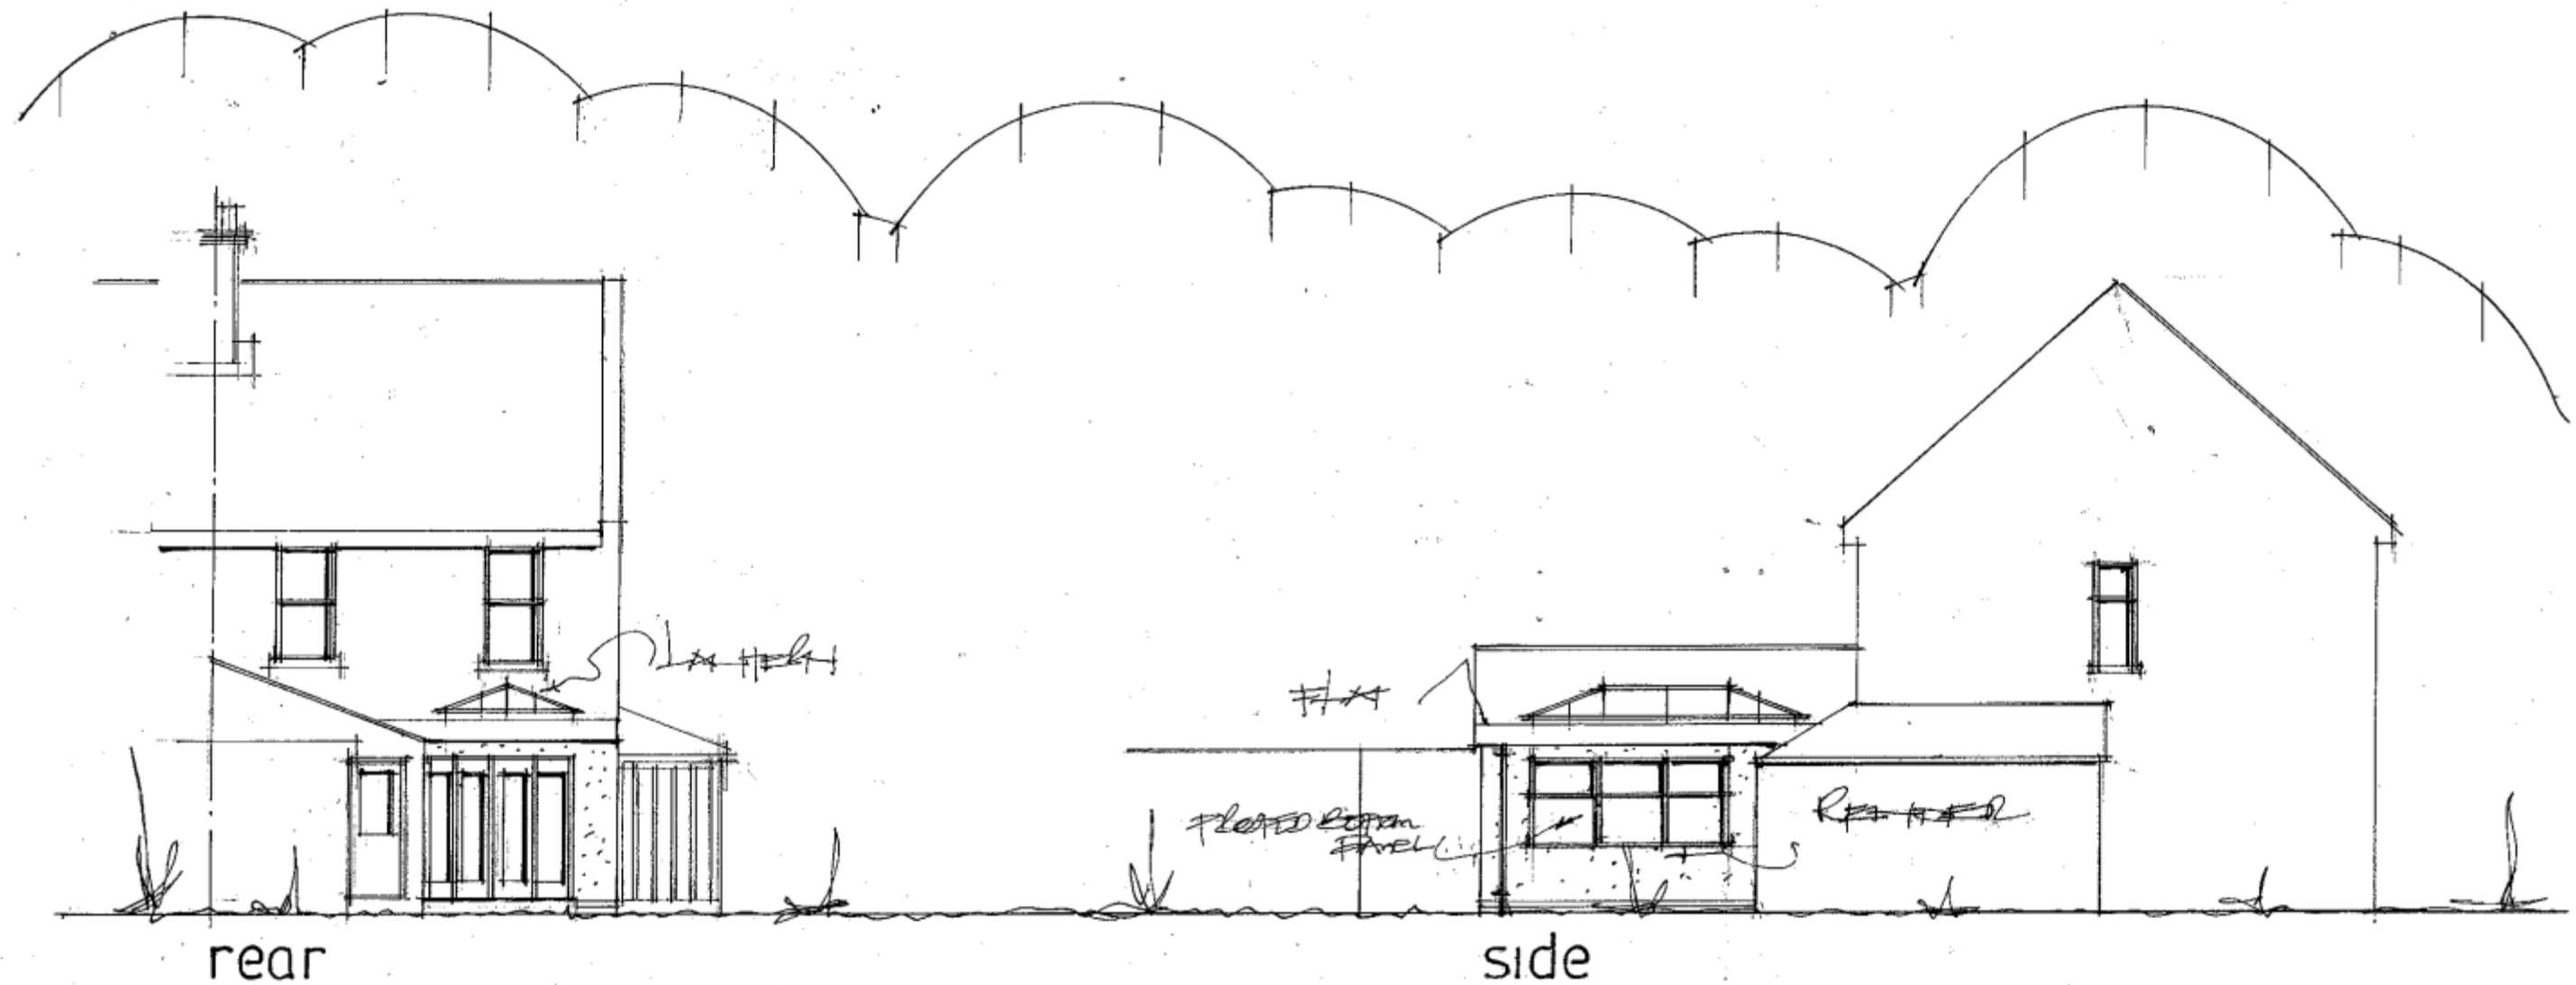

PLANNING ONLY DRAWING

date apr 15
scale 1:100

PROPOSED ELEVATIONS

PETER J. WALKER MRICS
CHARTERED SURVEYOR
182 SEAFRONT, HAYLING ISLAND, HANTS
PO11 9 AN

TEL: 02392467571