


PHYSICAL SCALE IN METERS @ 1:200

NOTES:
This drawing has been produced solely for PLANNING/DESIGN.
Do not Scale from this Drawing except for planning purposes.
This drawing is the copyright of MF Designs Ltd.

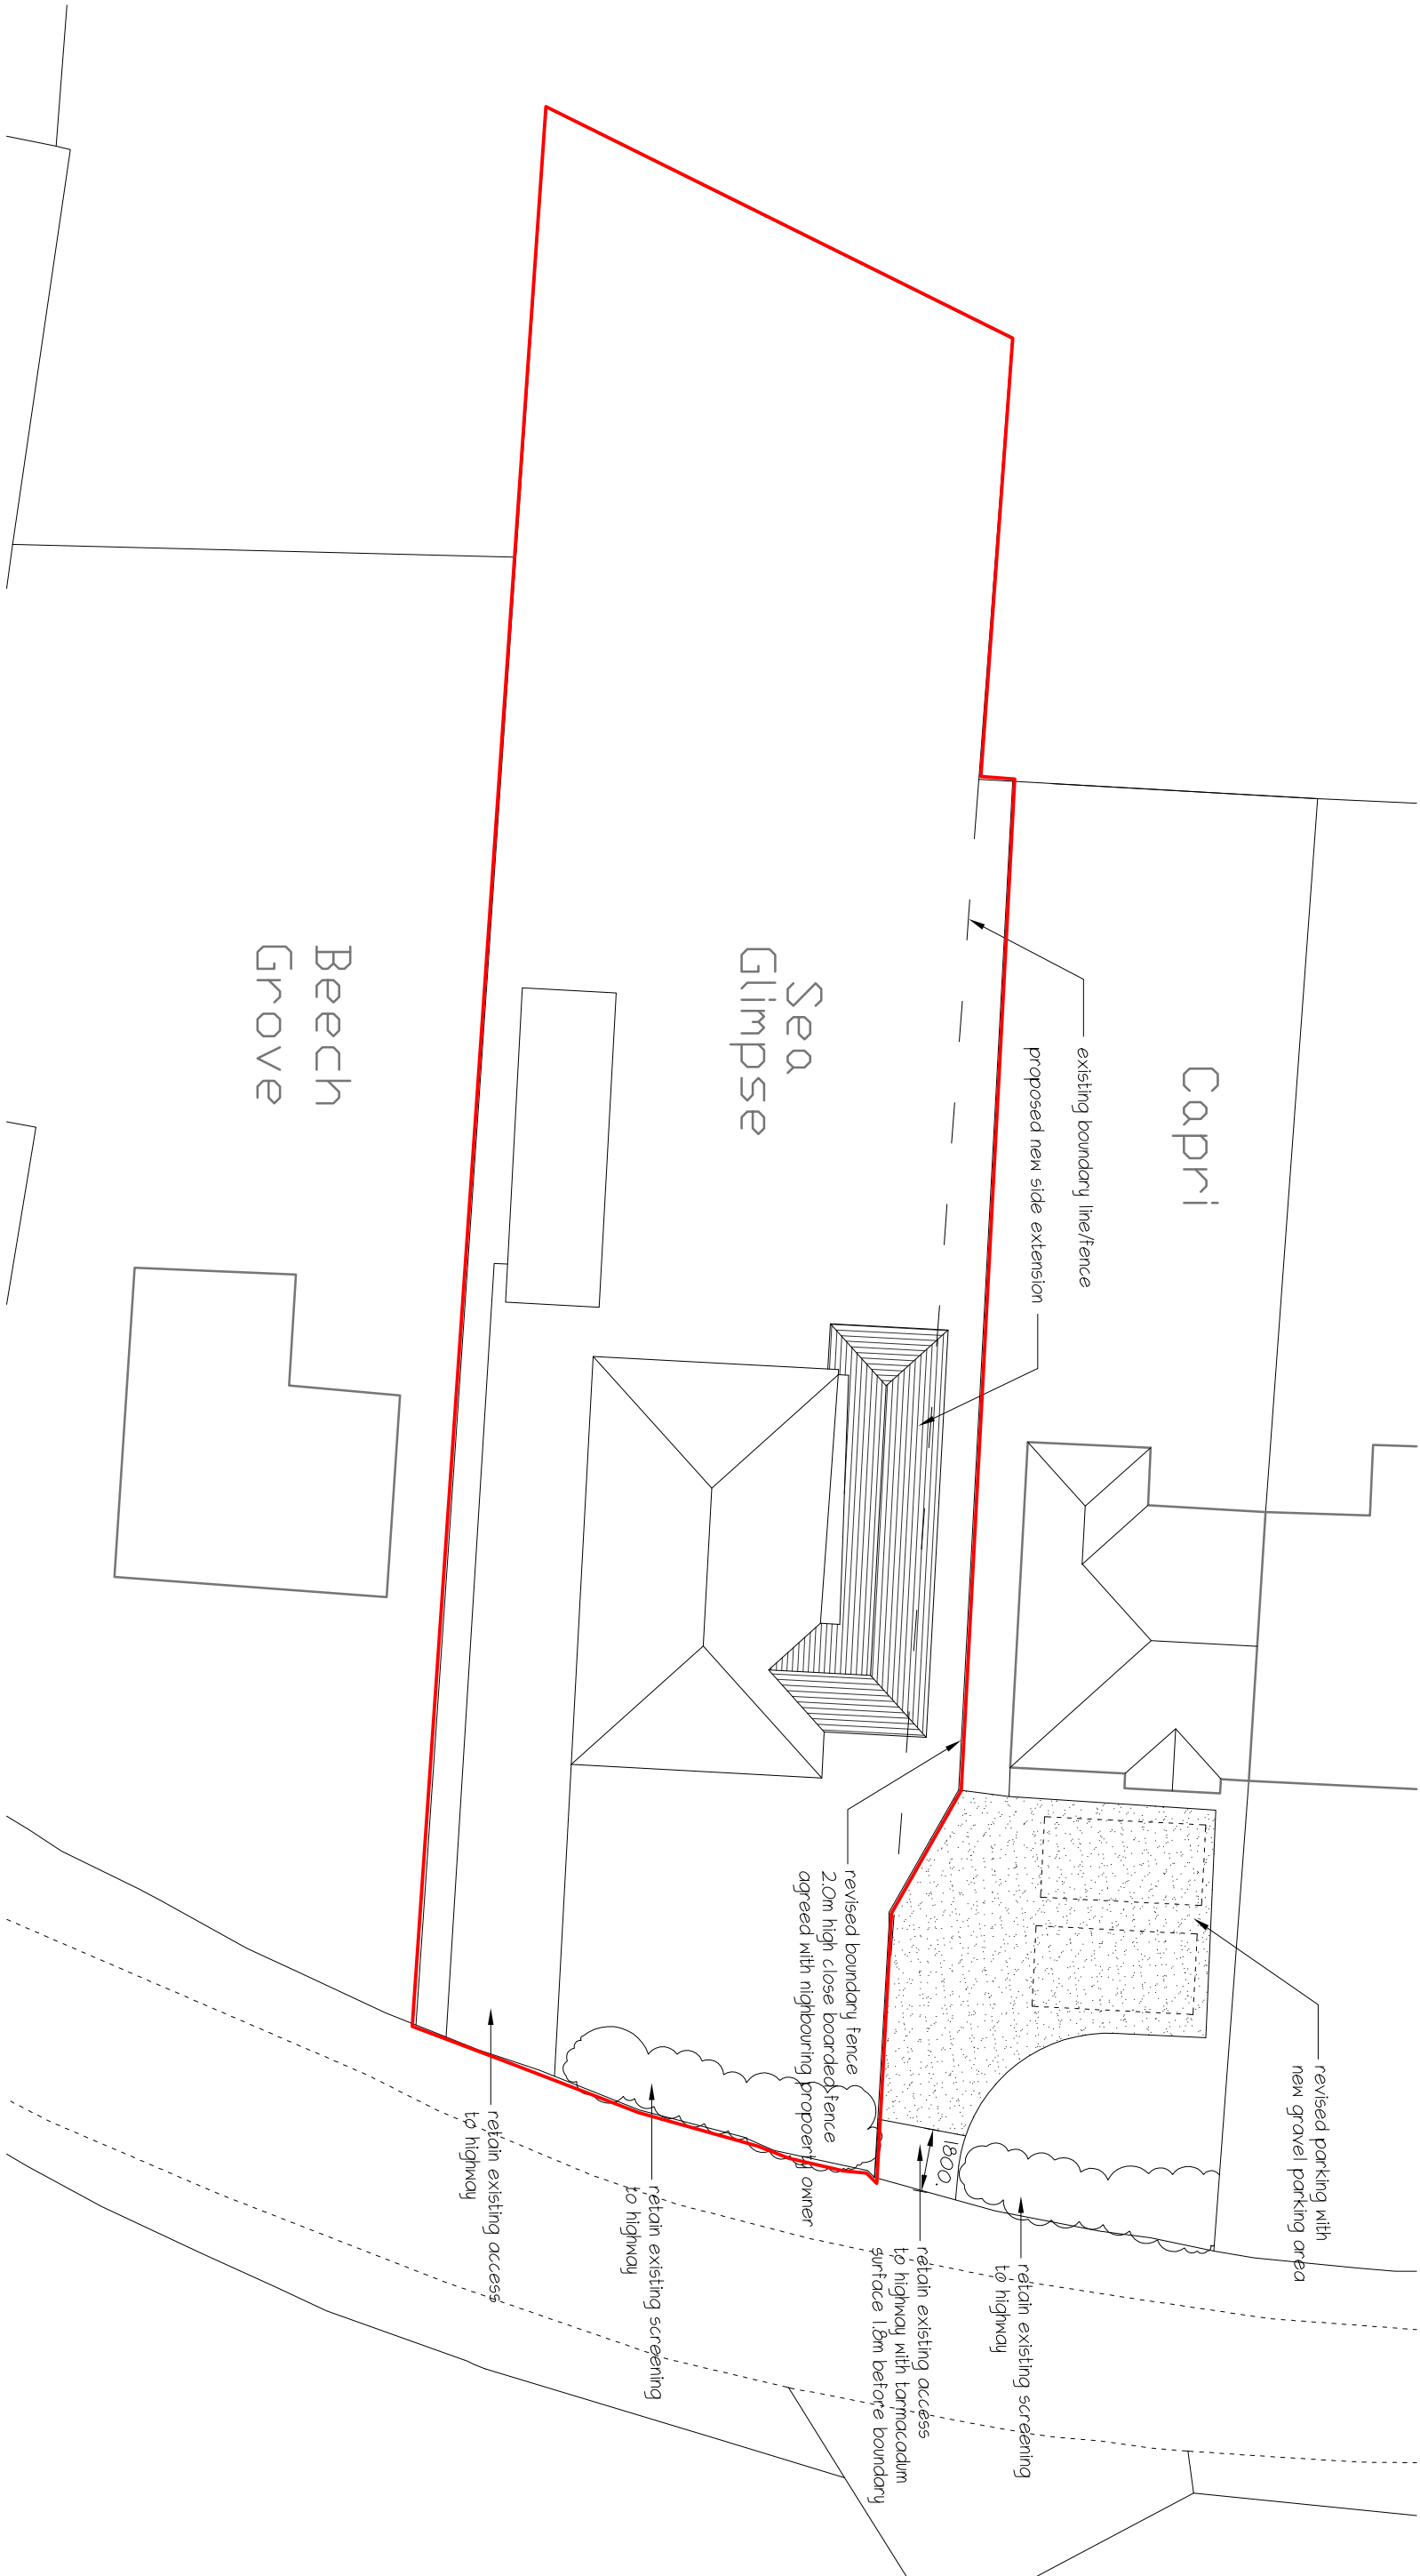

Proposed Block



mf designs ltd

Chartered Architects



B: 11/11/2014 - corrected boundary
A: 03/11/2014 - corrected boundary

52 King Street • Emsworth • Hampshire • PO10 7AZ

Tel: 01243 377766

Director: Martin Farrer RIBA • Co Registration No.4507379

e admin@mfdesigns.org.uk

Date: Sep 2014

Job No: 3060

Scale: 1:100

Dwg No: P_02 B

SINGLE STOREY SIDE EXTENSION
Sea Glimpse, St Peters Road, Hayling Island, PO11 0RX