




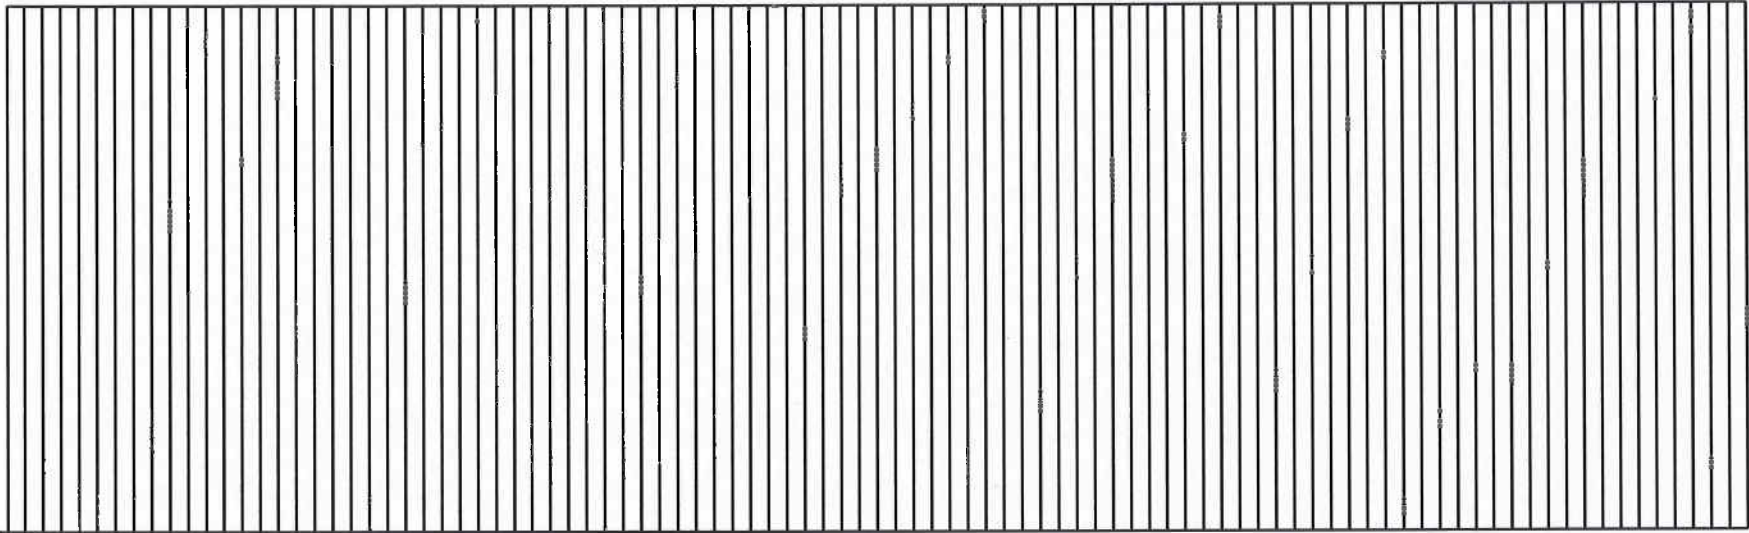


Existing Barn

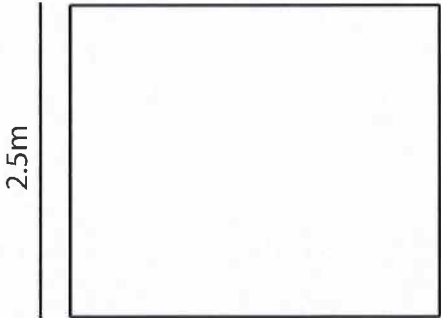

H.V. Transformer
Enclosure *

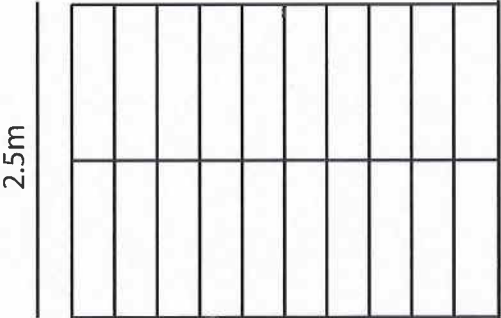

Proposed Switch Room

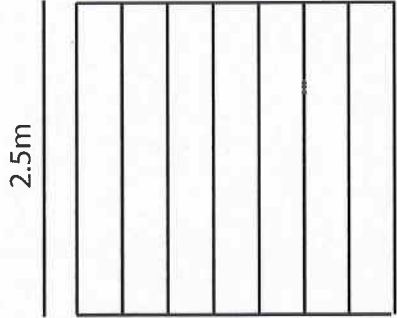

Existing Chicken Shed



* Does not form part of
planning application

Title |
Date |
Drawing No. |
Description |

Manor Farm Switch Room
01/11/14
SV/MF/002 Sheet 3
Rev 3

Solar Voltaics Limited | Basepoint Business Centre |
Harts Farm Way | Havant | Hampshire | PO9 1HS
T: 02392 006161 F: 02392 006406
E: info@solar-voltaics.com
www.solar-voltaics.com

