



EXISTING

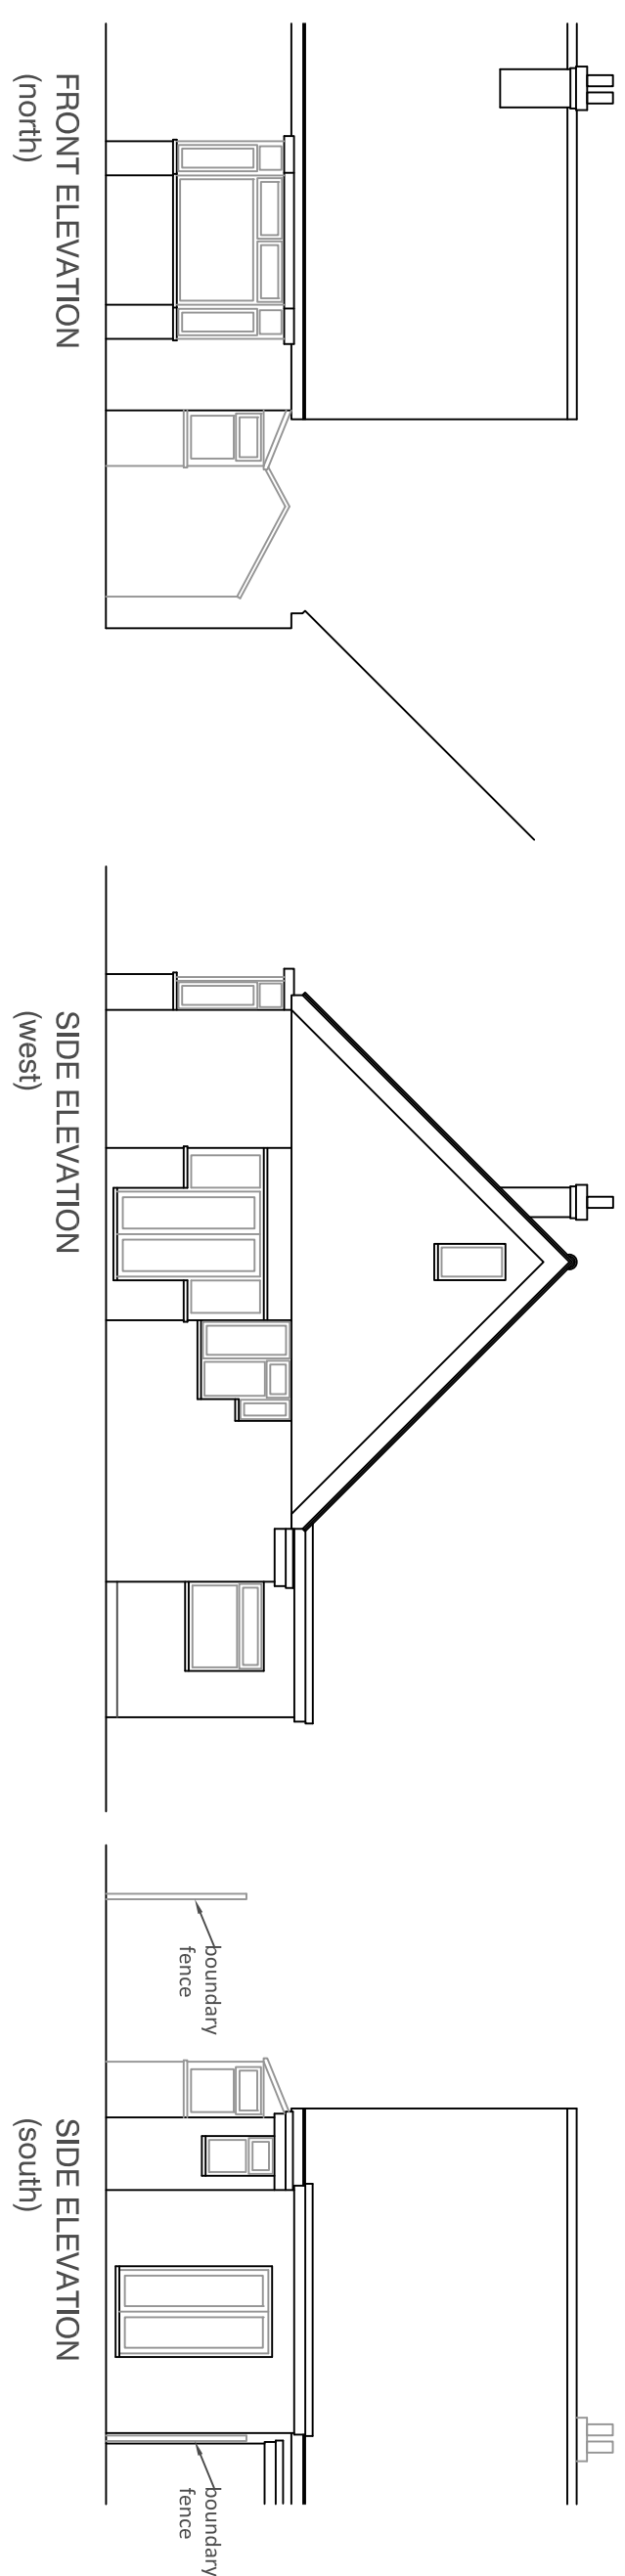


ELEVATIONS (1:100)

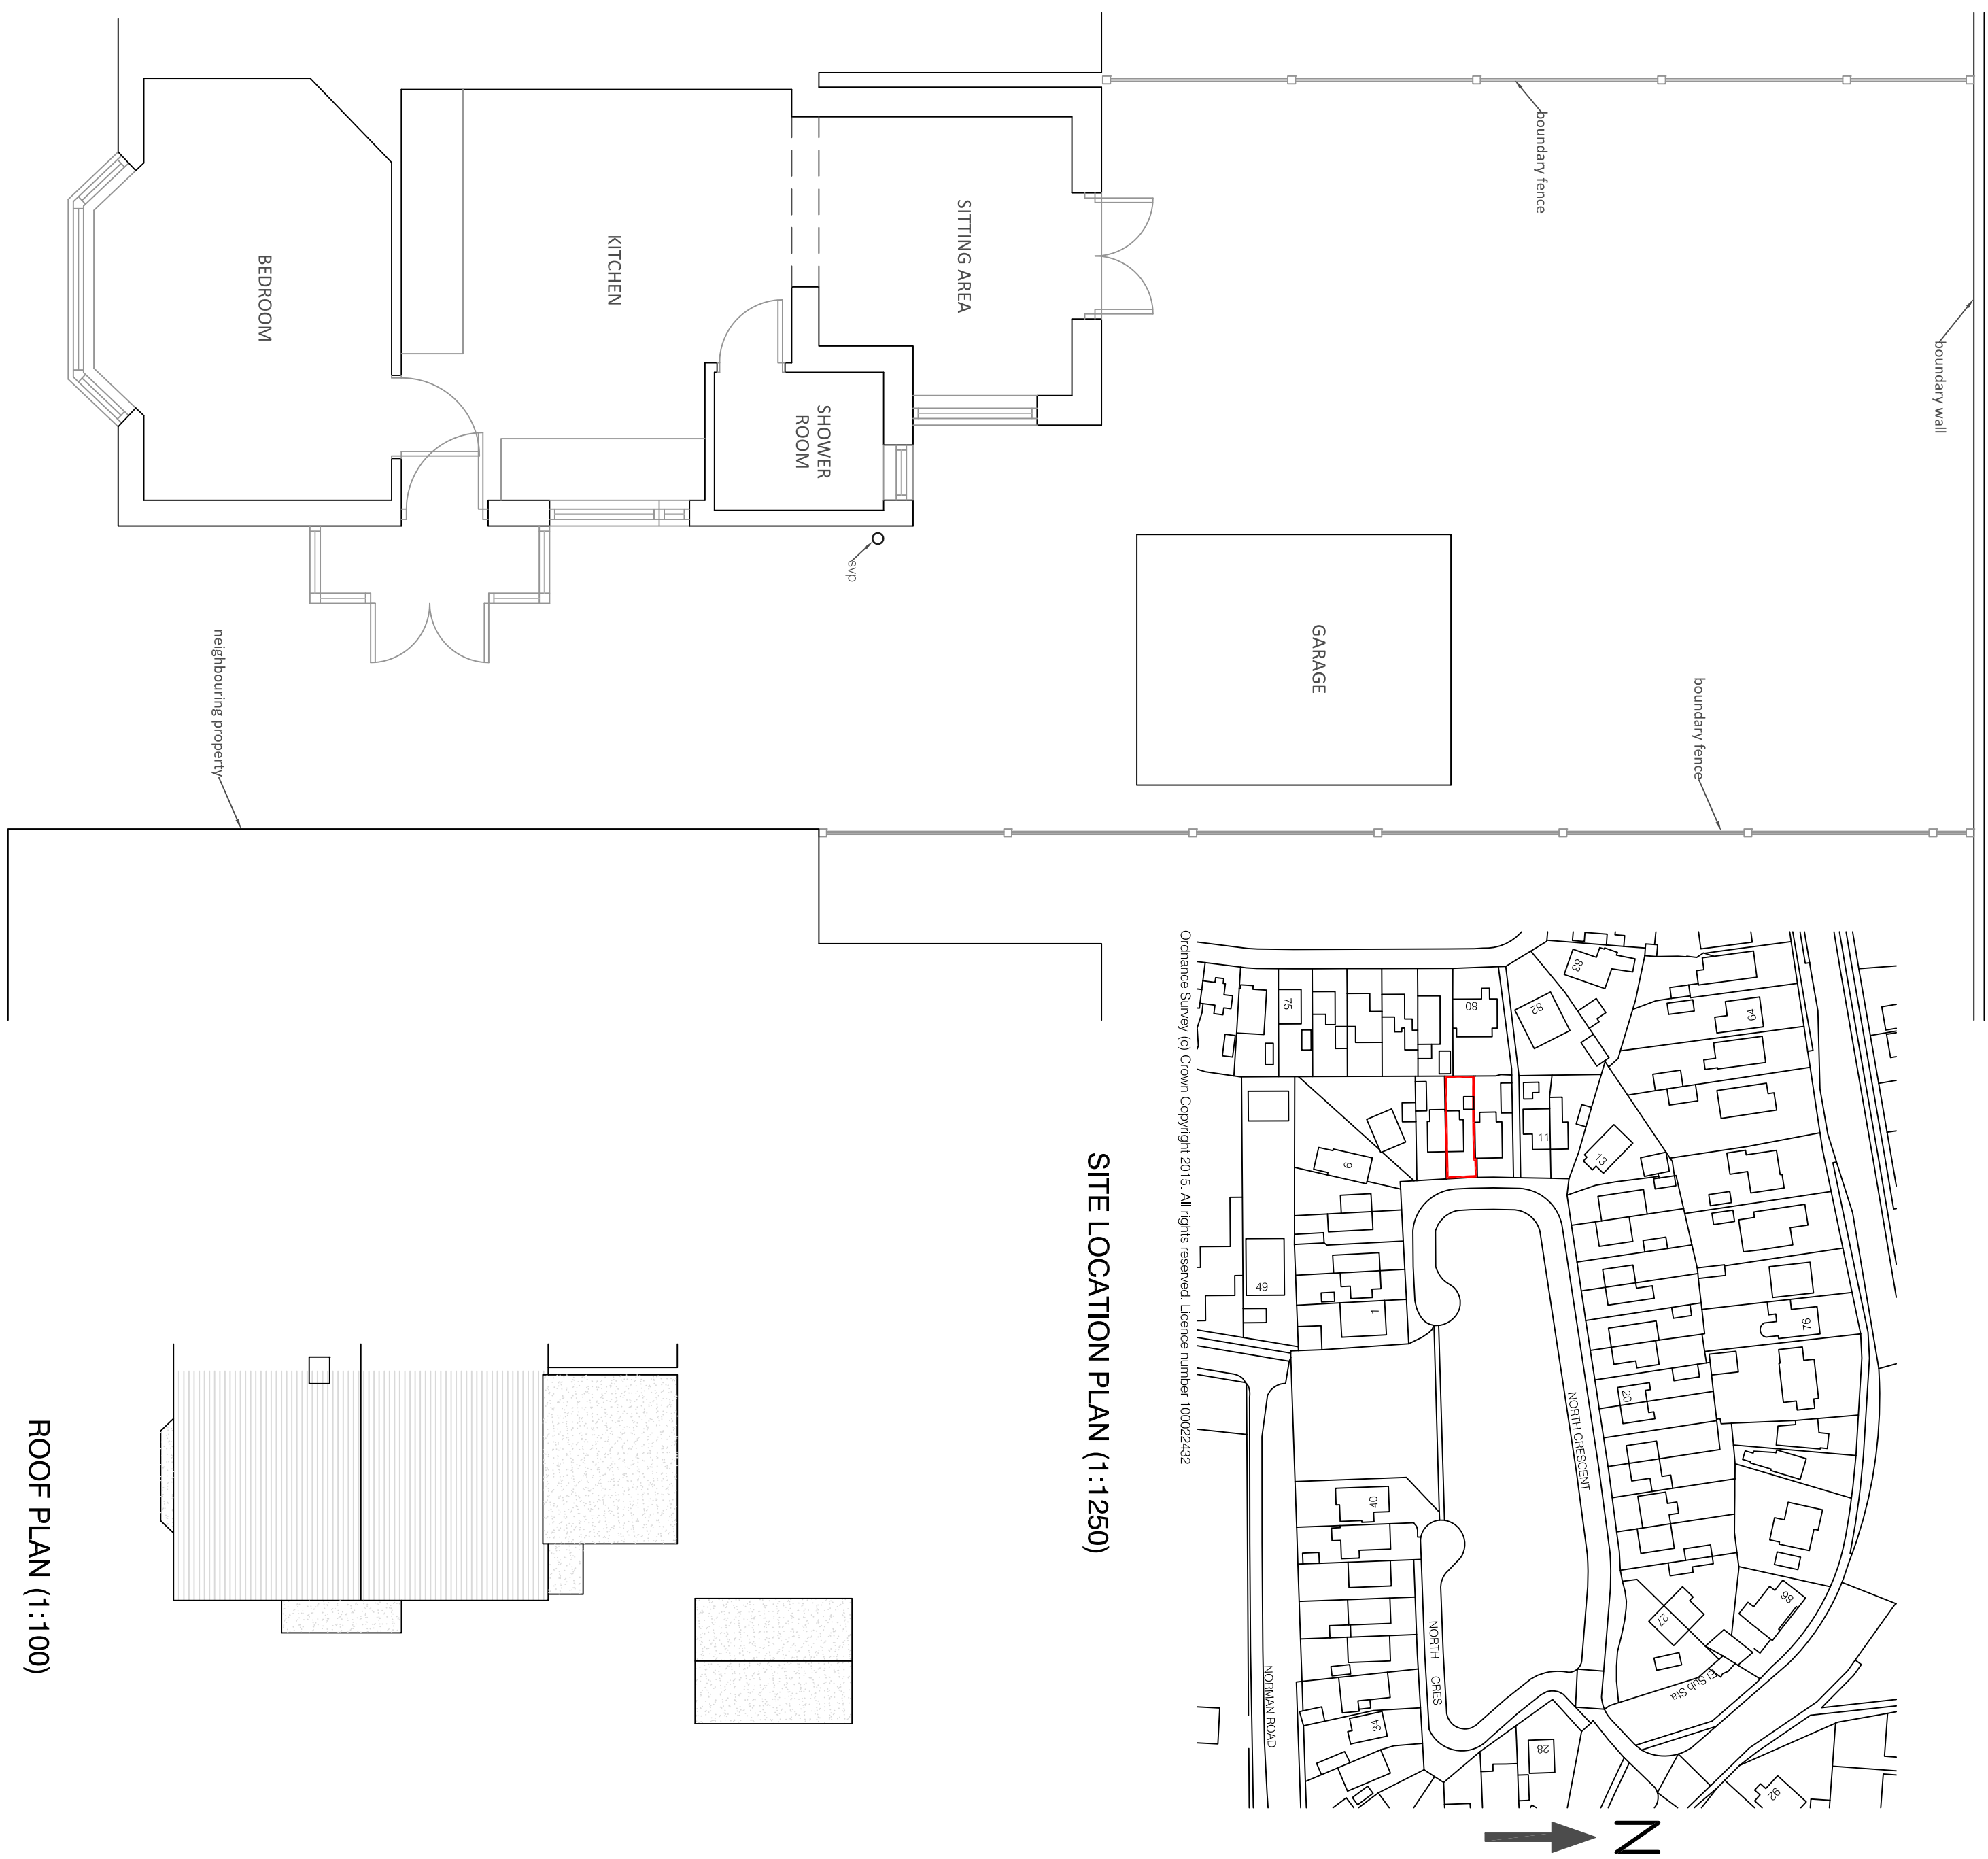


PLAN (1:50)

PROPOSED

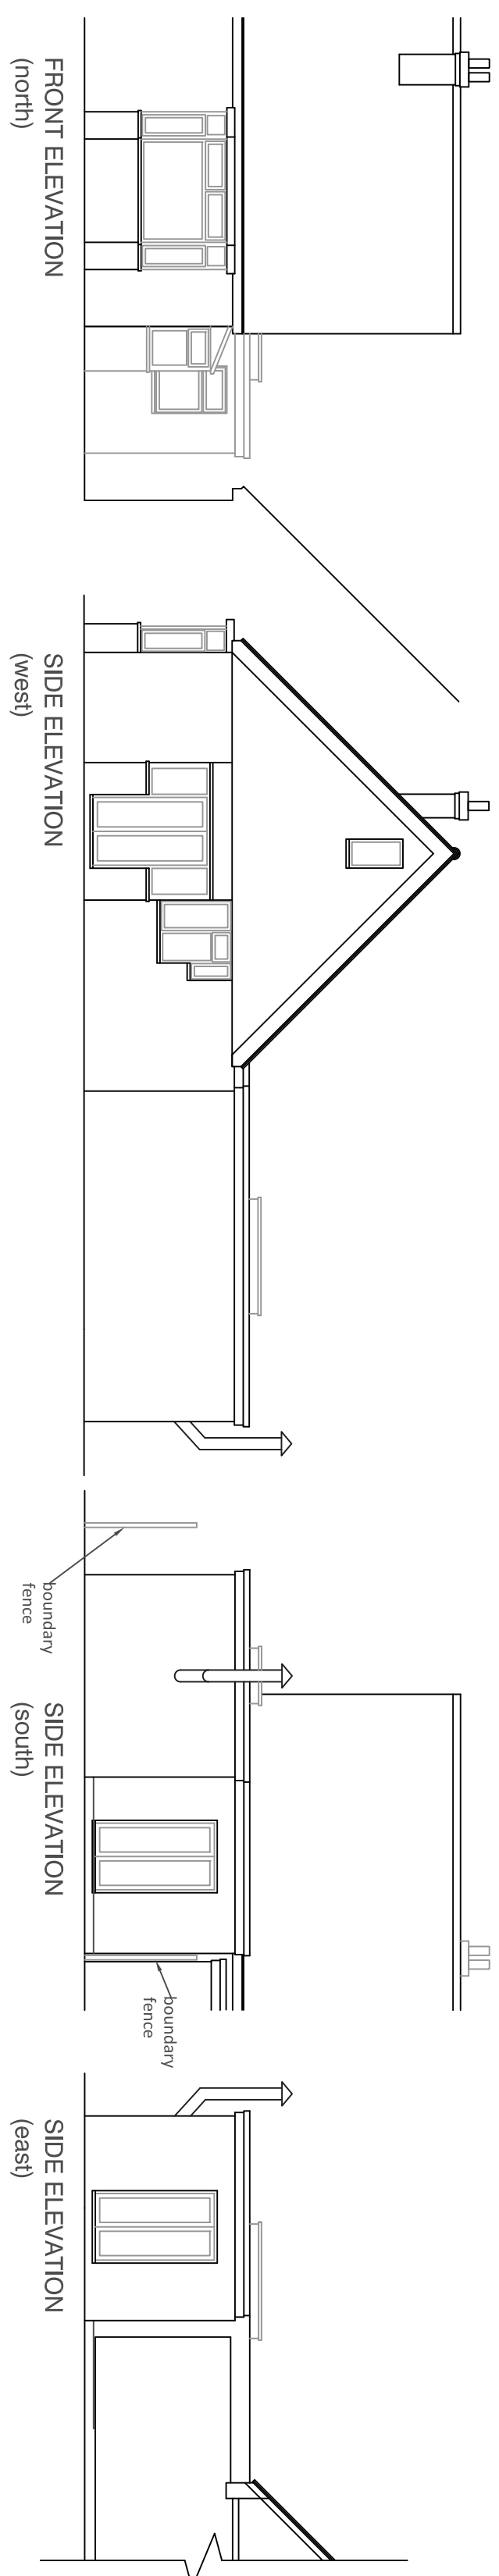

ELEVATIONS (1:100)

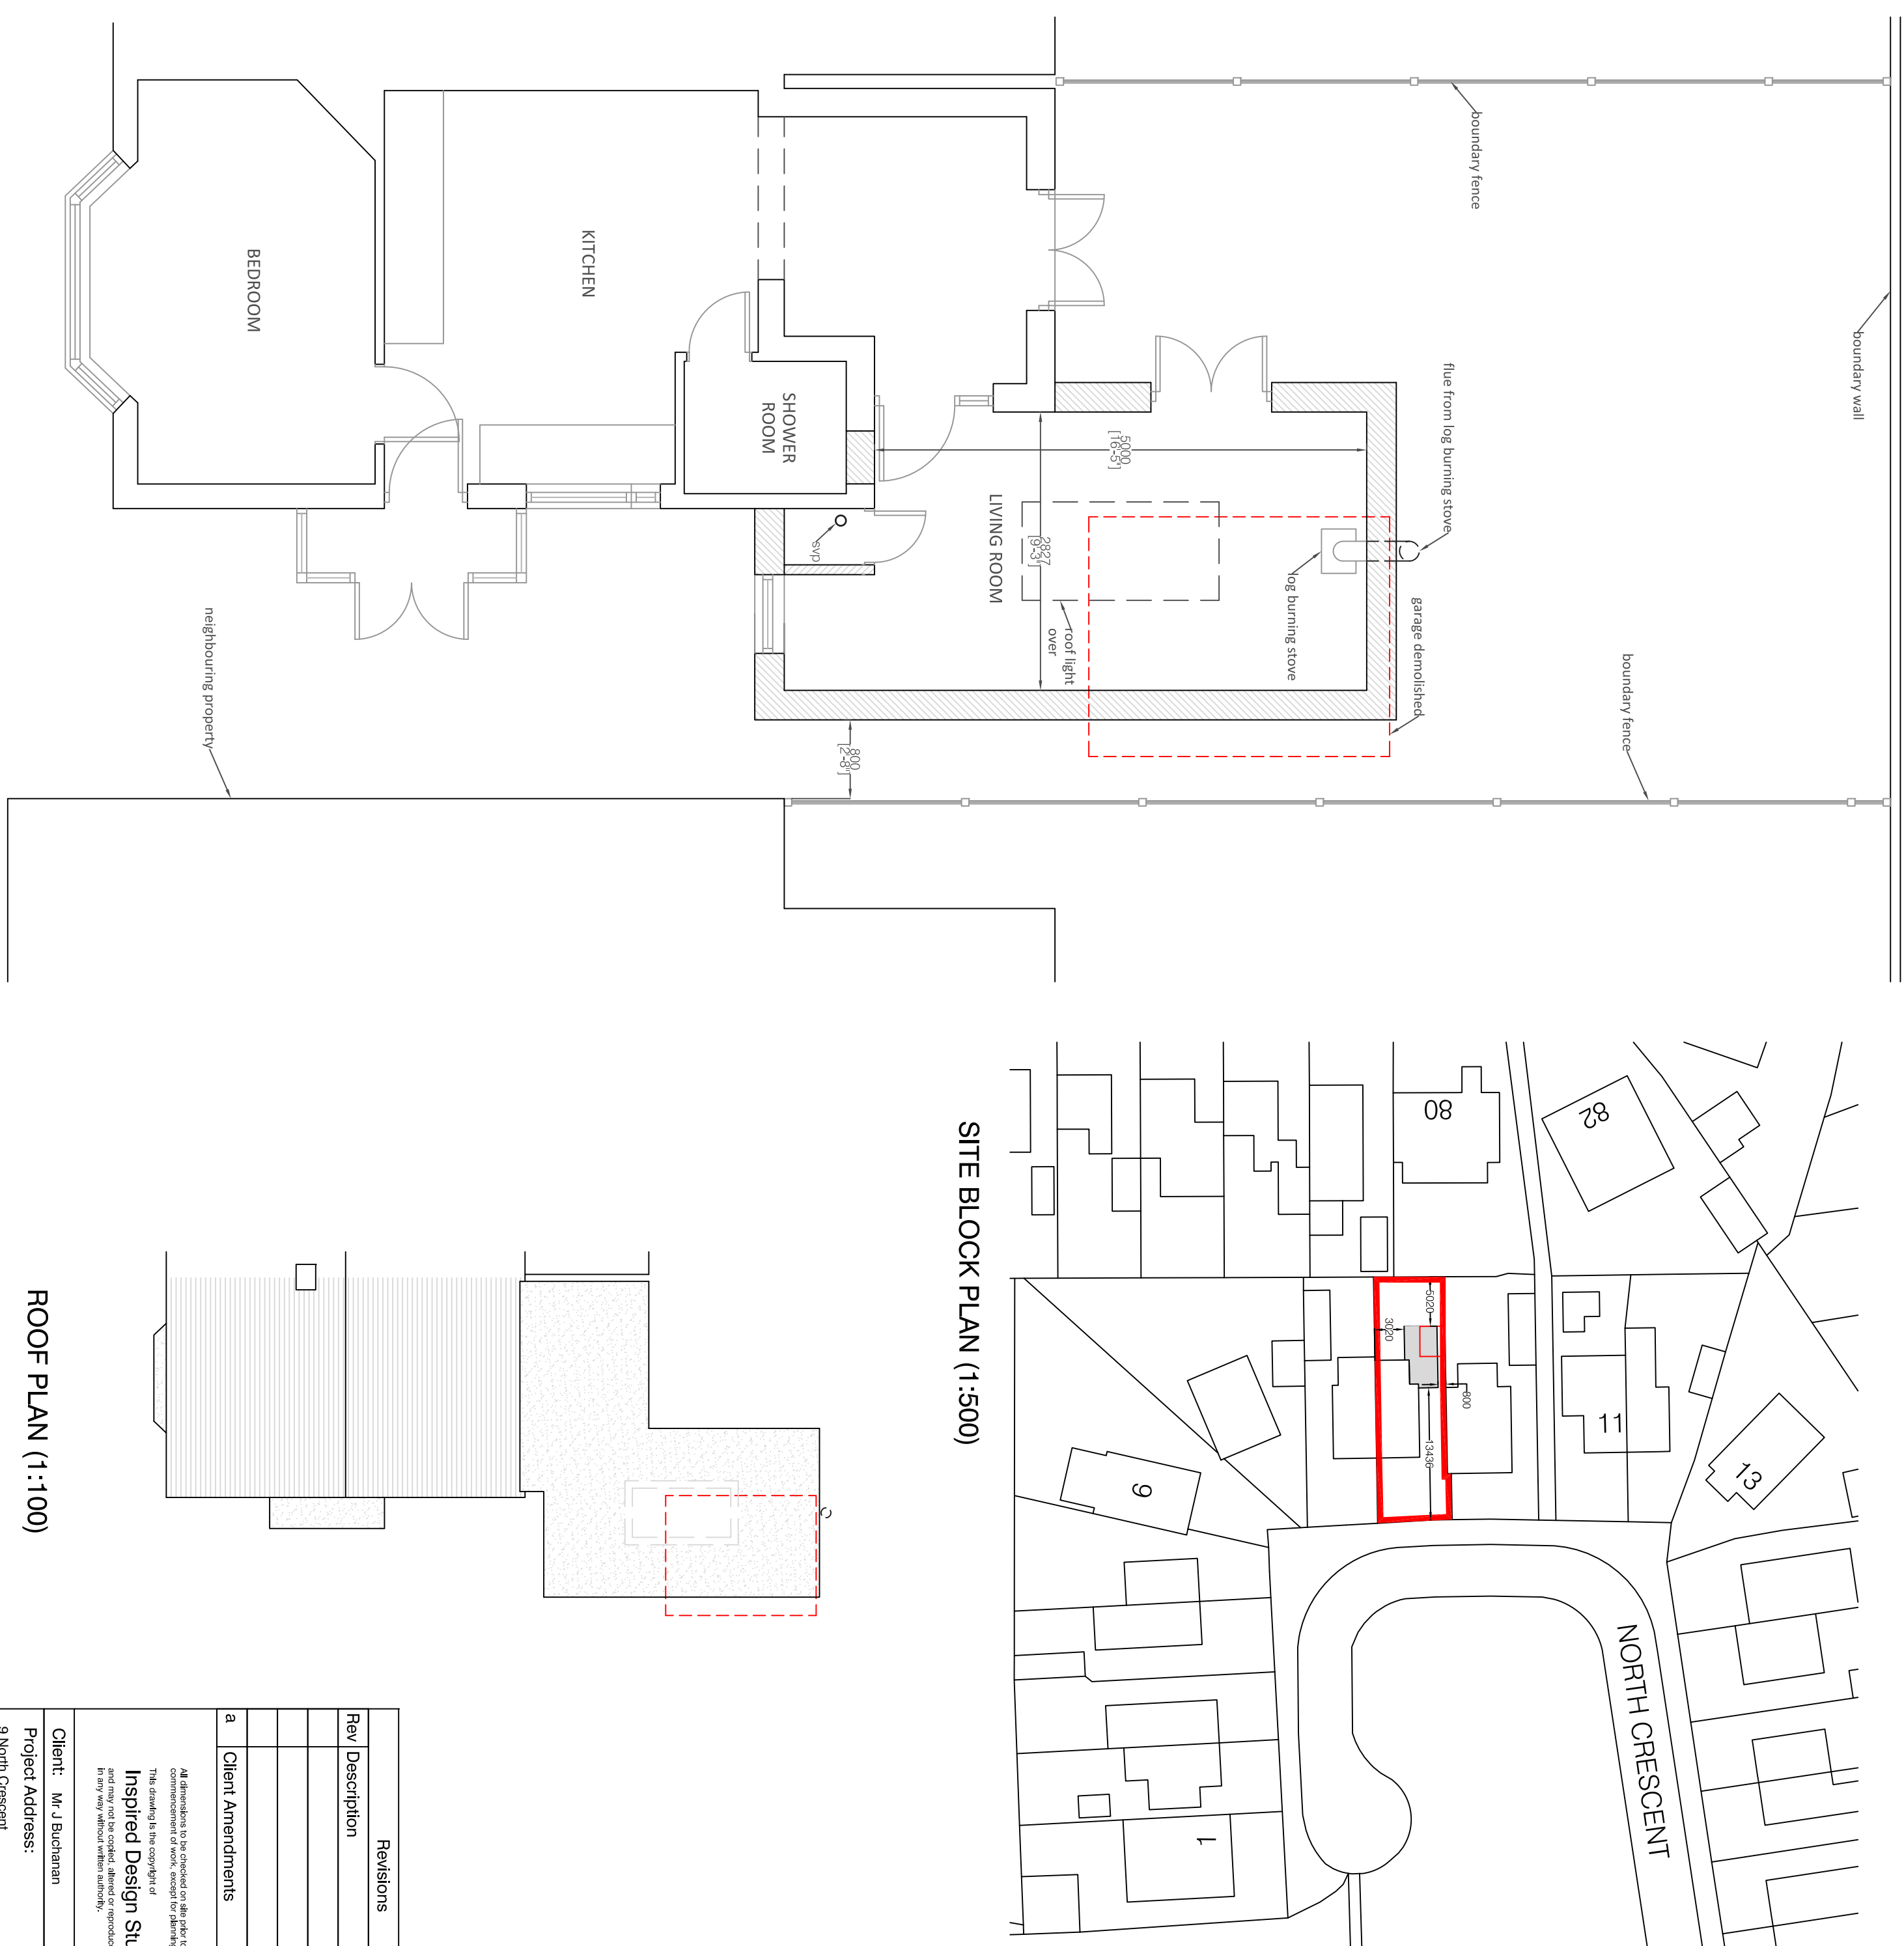

PLAN (1:50)

Revisions		
Rev	Description	By
a	Client Amendments	LW

All drawings to be checked on the basis of commencement of work, except for planning purposes.
The drawing is the copyright of
Inspired Design Studio Ltd.
and may not be copied, altered or reproduced
in any way without written authority.

Client: Mr J Buchanan

Project Address

9 North Crescent
Hayling Island
Hampshire

Hampshire

Drawing Title:

Plan, Site Location Plan & Site Block Plan

Scale: As stated printed @ A1