

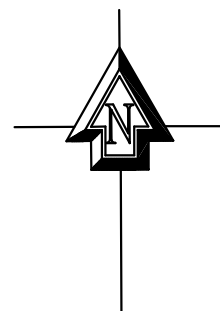


AS
APPROVAL
APP/13/00891

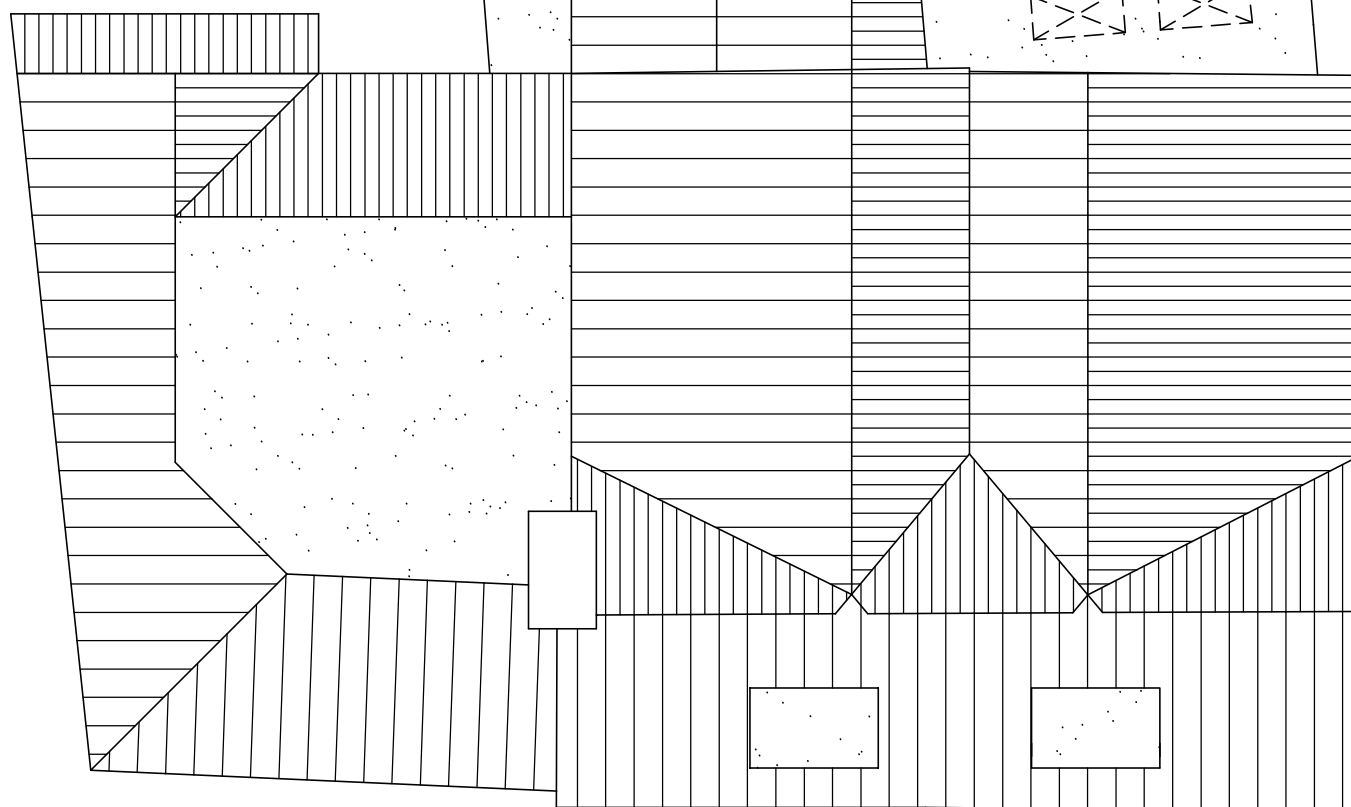

PROPOSED

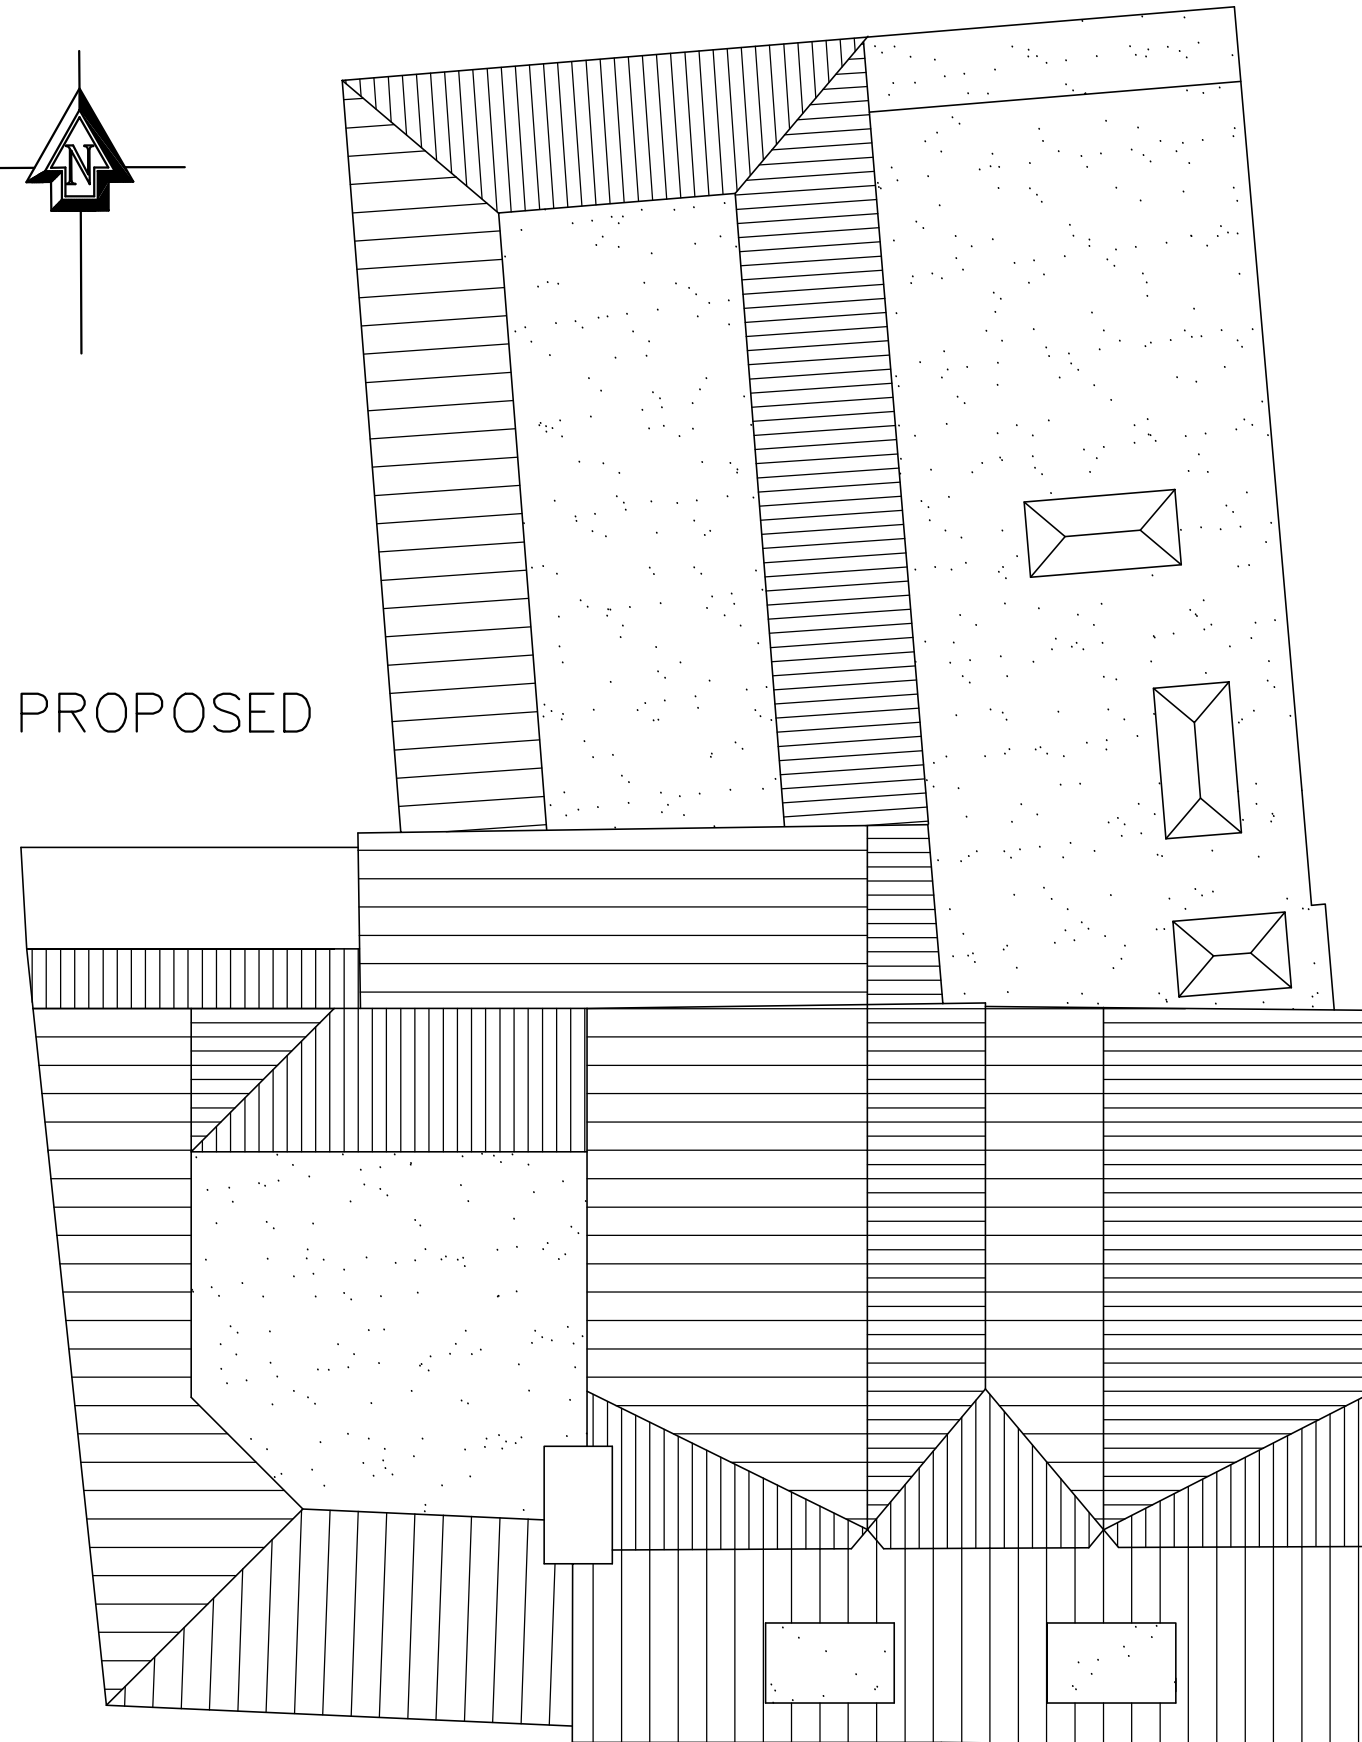

Davies Pharmacy
West Street
Havant

ROOF PLANS

Revisions

- A. Planning revisions. 15/09/14
- B.
- C.
- D.

Martin Critchley
Chartered Architect
7 North Street
Havant, Hampshire, PO9 1PW
023 92 474 919
critchleyarchitect@hotmail.com

Scale A1 = 1:50, A3 = 1:100
Date 29/07/14
Drawn MHC / JHL

metres

10

20

30

1317-313^A