
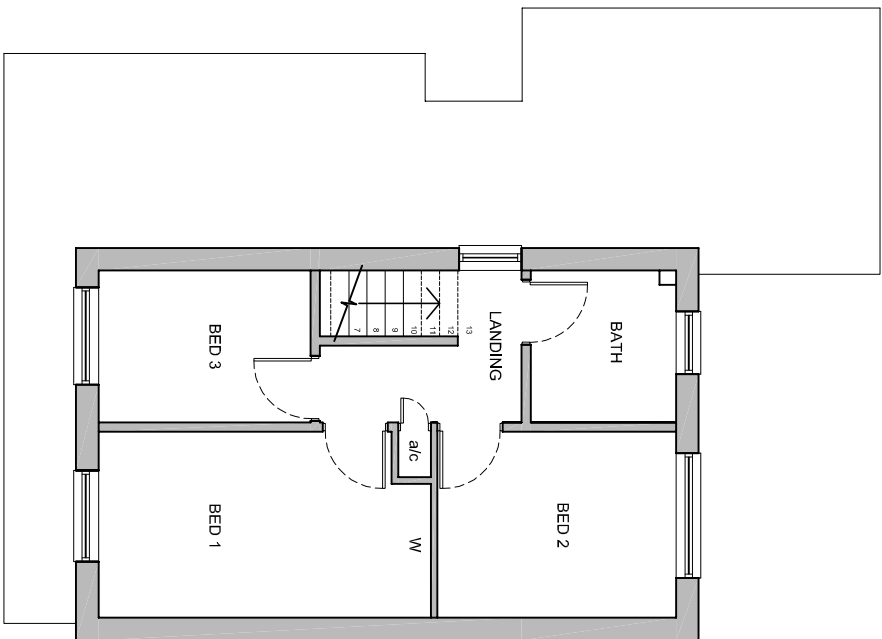
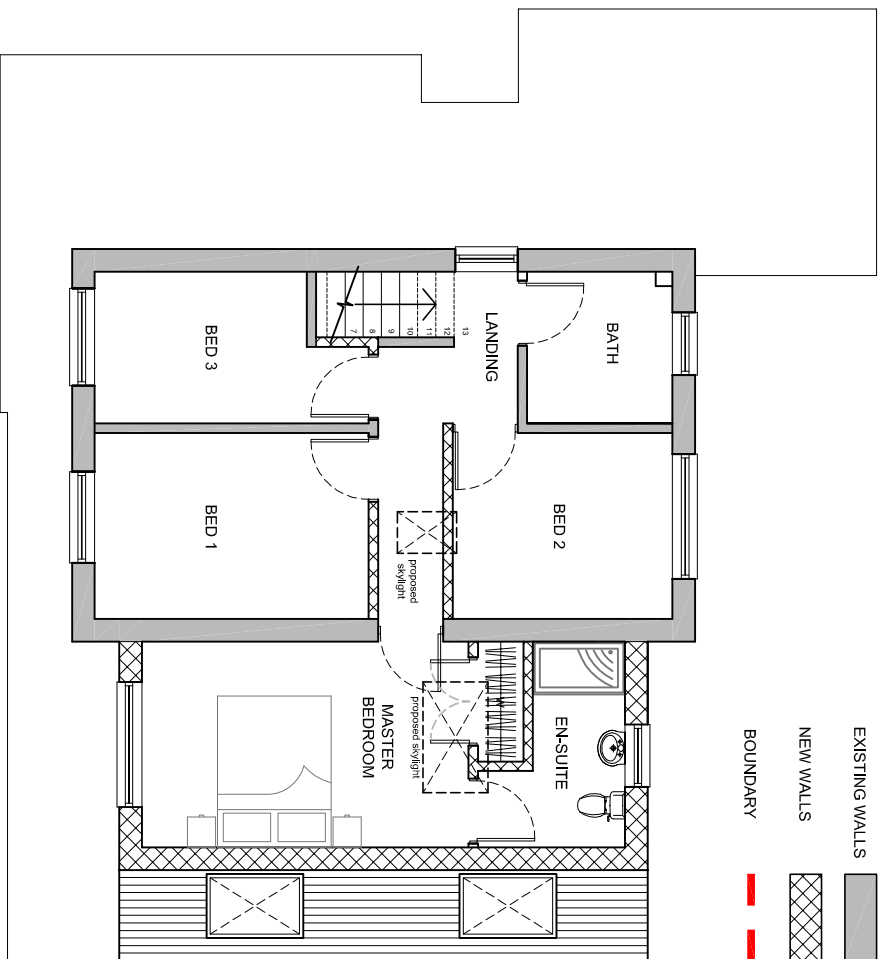
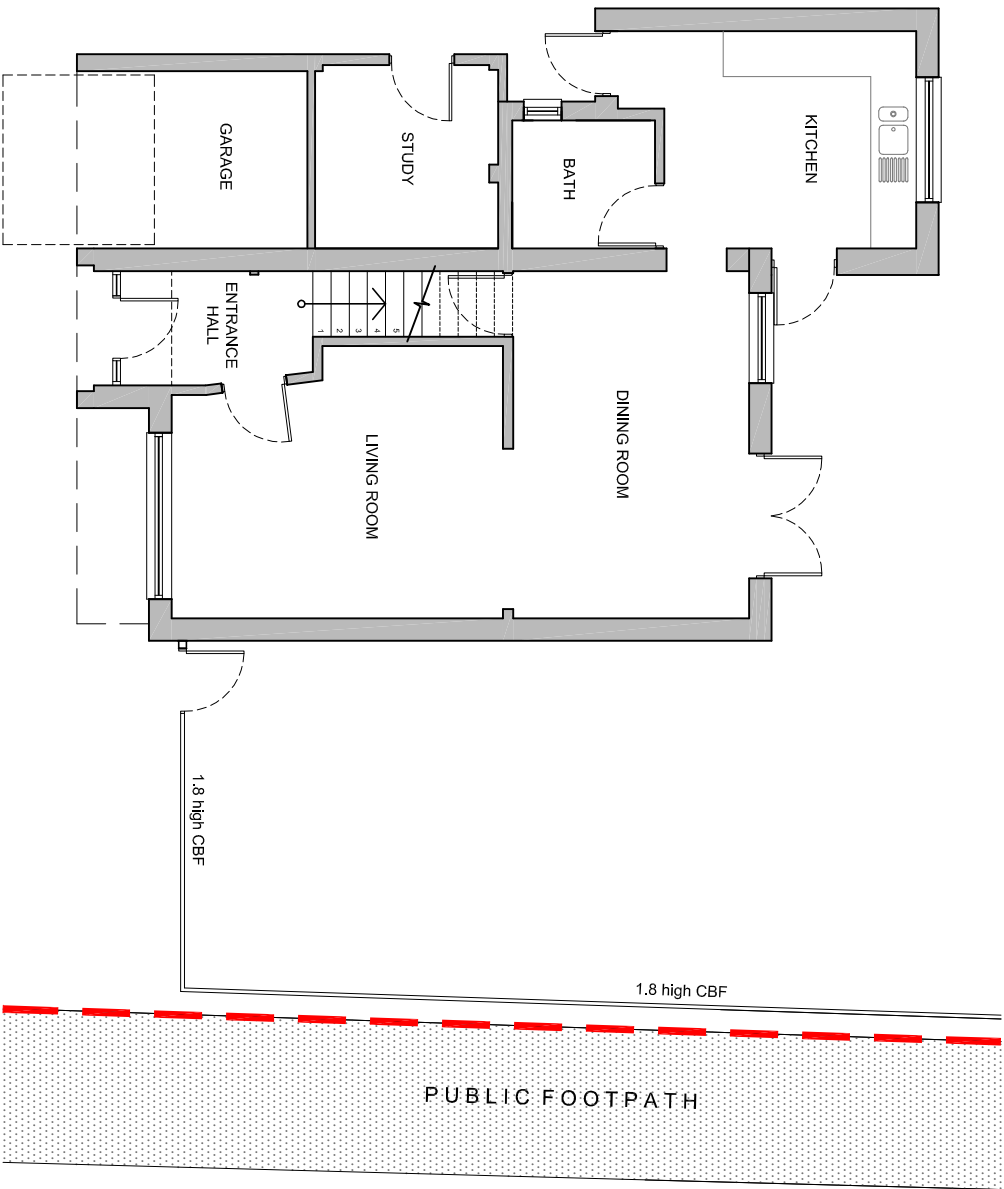


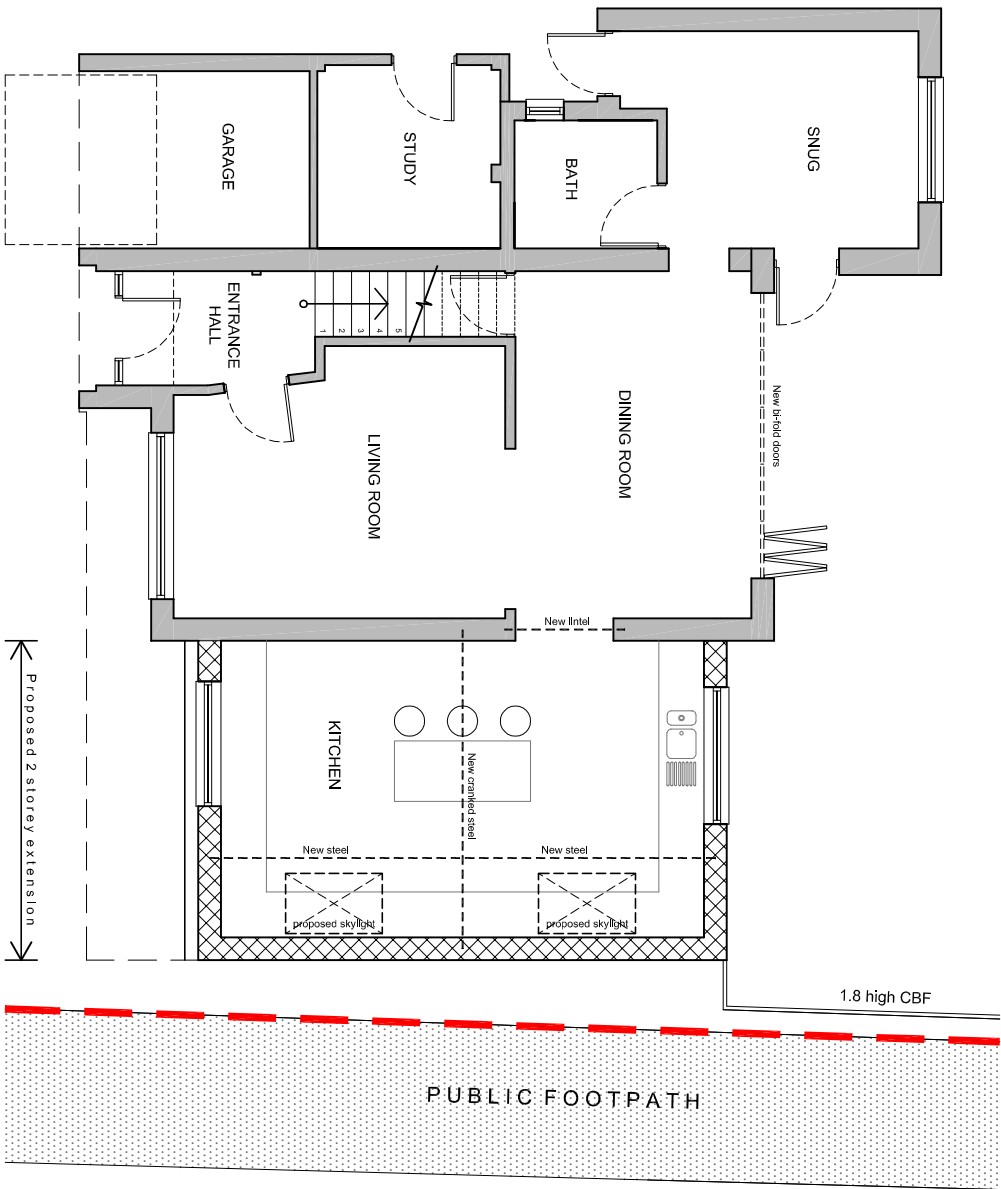

NOTES:

Dimensions to be checked on site before commencing work. Any discrepancies shall be reported to the architect immediately.

Do not scale from these drawings except for planning purposes. Use figured dimensions only.

Where applicable this drawing is to be read in conjunction with other consultants' drawings.


EXISTING WALLS

NEW WALLS

BOUNDARY

Proposed plans scale 1:100

Existing plans scale 1:100

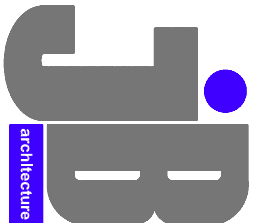

TEL: 01243 373620 M: 07769904282
E: jimmy@jb-architecture.co.uk
Web: www.jb-architecture.co.uk

JIMMY BESSANT ARCHITECTURE

REV	NOTE	DATE
1	Final sketch to initial bedroom outline	12.09.14

For MR & MRS WALSH

Project
PROPOSED SIDE EXTENSION
AT 63 WESTBOURNE AVENUE
EMSWORTH
PO10 7QJ

Title
EXISTING & PROPOSED PLANS

Date	Drawn	Scale	Checked
JULY 2014	JB	As shown @ A3	-
Job Number	Drawing Number	Revision	
PL0814	02	A	