


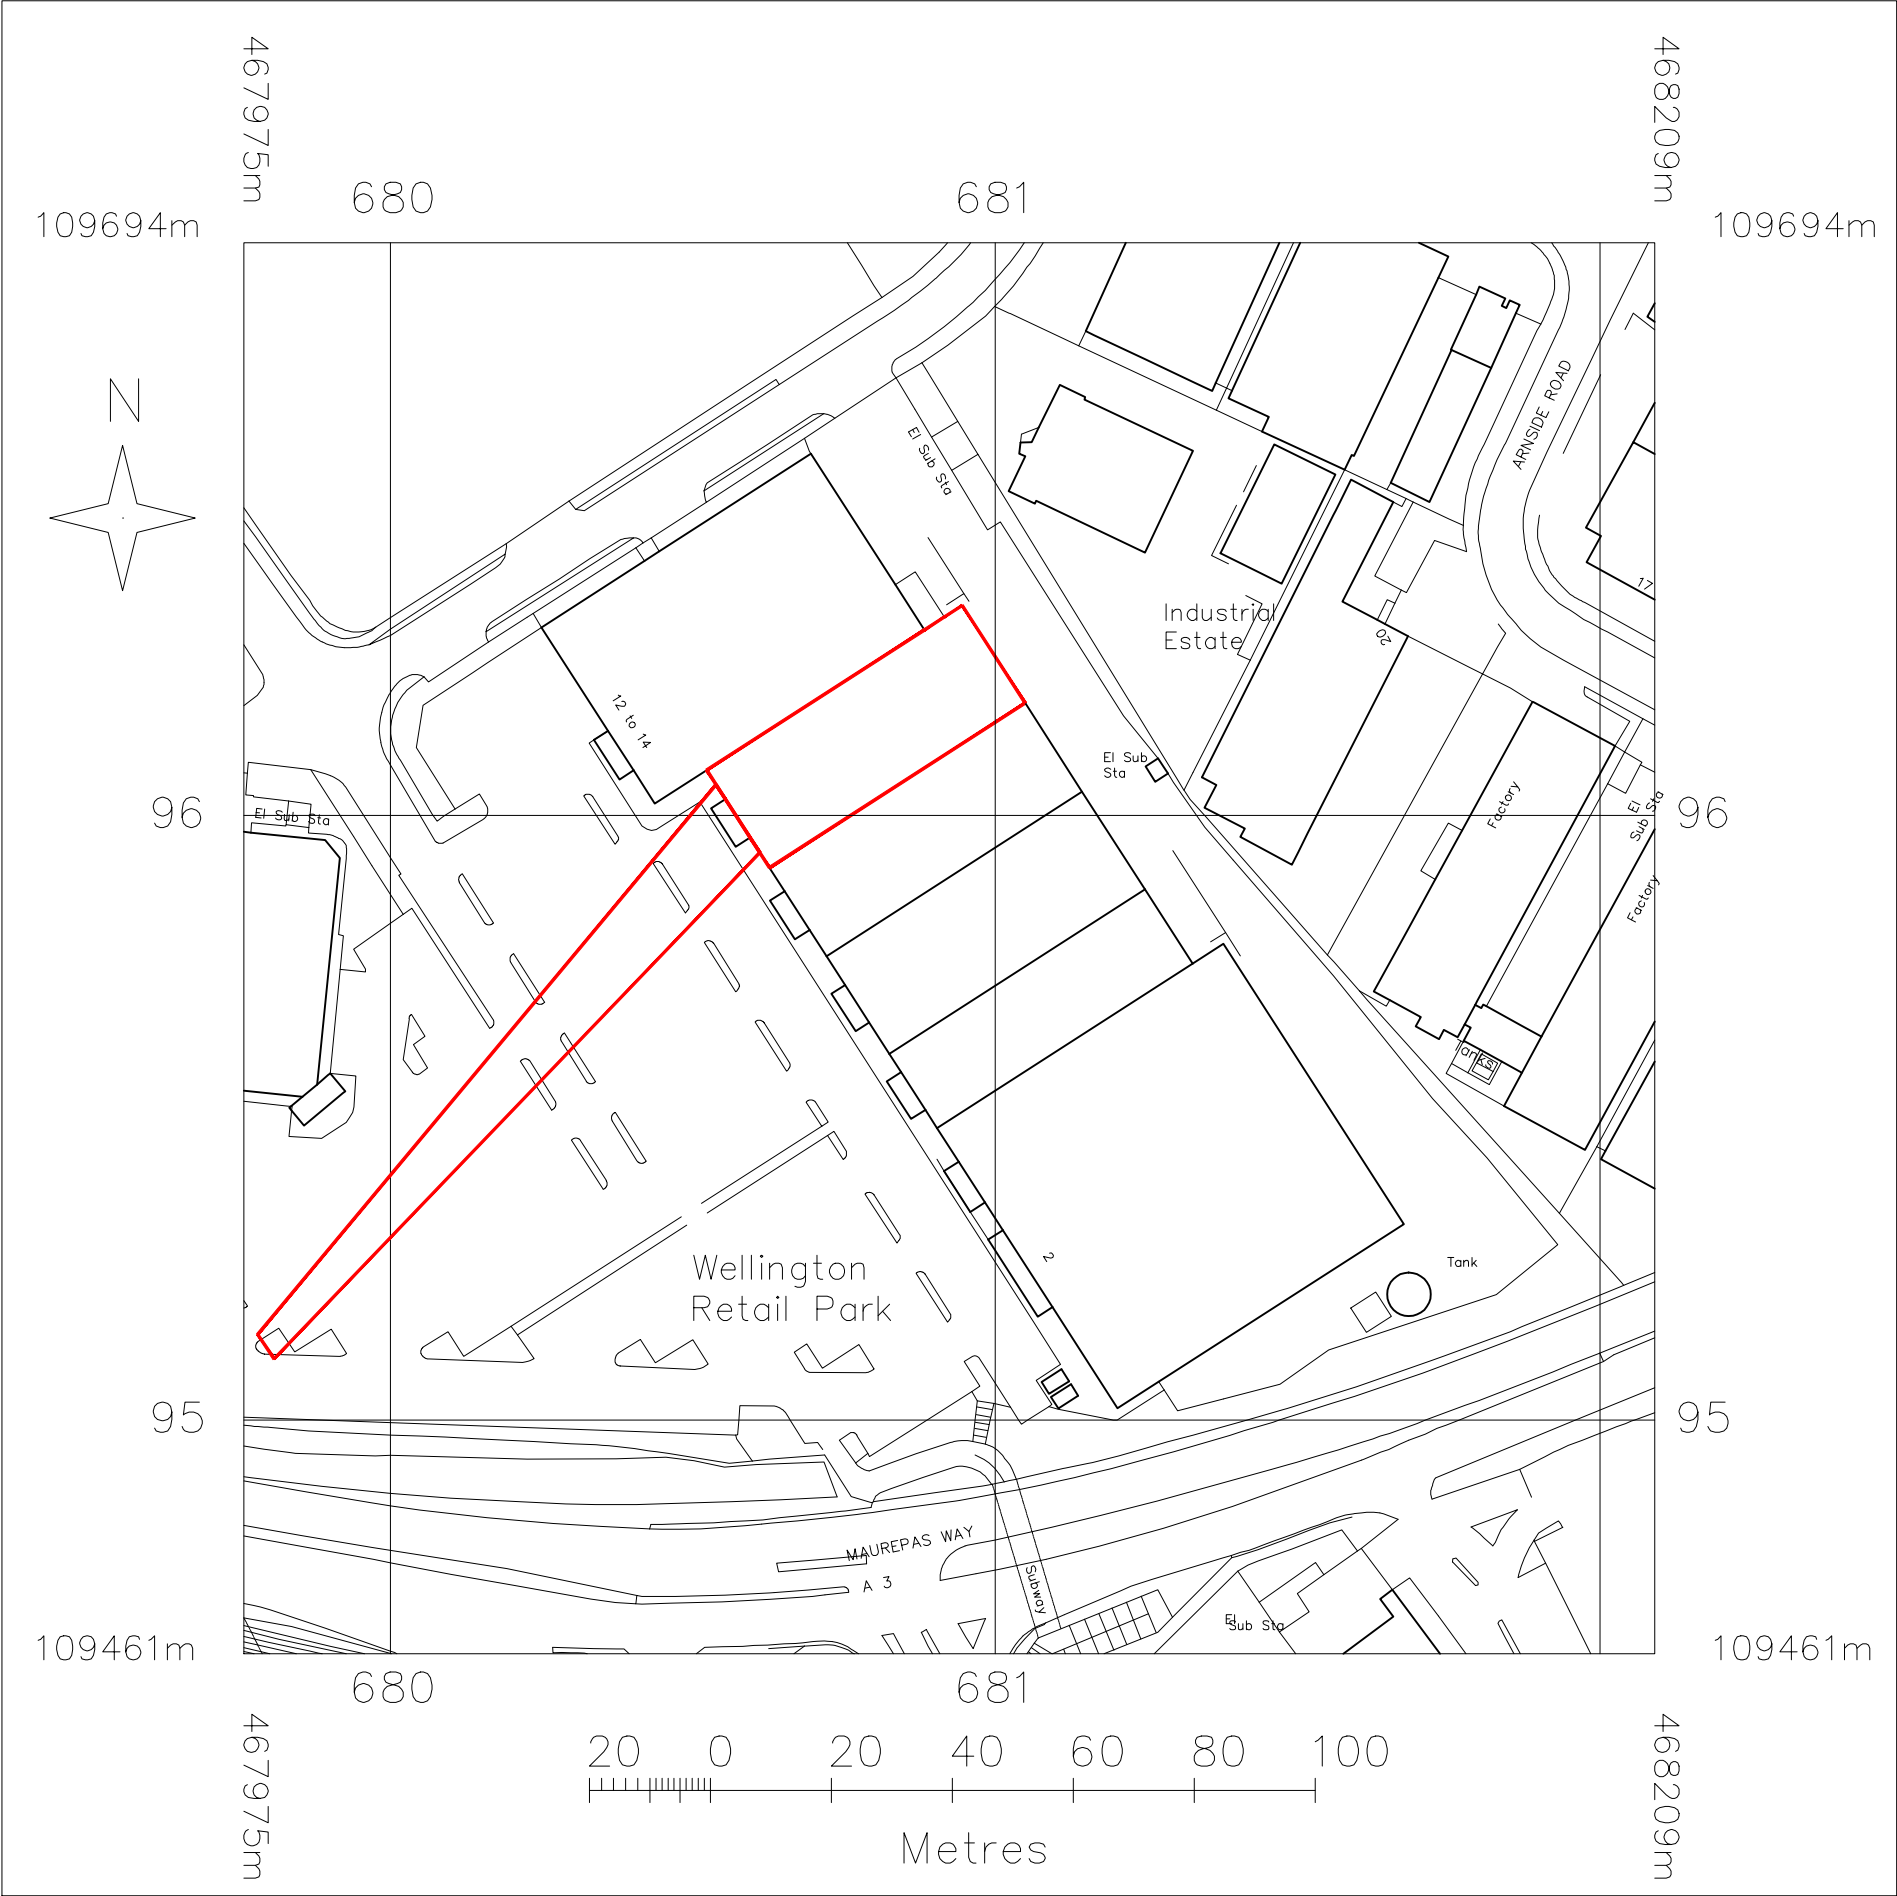

© Crown Copyright 2015


Reproduction in whole or in part is prohibited without the prior permission of Ordnance Survey.

Drawing produced from OS Mastermap Data, purchased from Stanfords 10/03/15 with a 12/24/36 month licence. Stanfords OS Partner Licence 100035409, order licence 01828736

NOTES

ORIGINAL A3

COPYRIGHT PROTECTED.

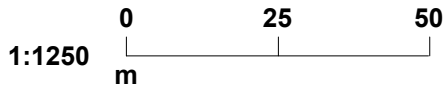

01

REV	DATE	DESCRIPTION	DRAWN	CHECKED
-----	------	-------------	-------	---------

LOCATION FIGURE

M&S
EST. 1884

STORE NAME			
WATERLOOVILLE			
COUNTRY			
UNITED KINGDOM			
PROJECT			
PROPOSED MASTERBRAND ROLLOUT			
DRAWING			
PROPOSED ORDINANCE SURVEY MAP			
CONSULTANT			
WDR & RT TAGGART			
DISCIPLINE DESCRIPTION			
ARCHITECTURE			
CONSULTANT LOGO			
t: +44 (0)28 9066 2121 f: +44 (0)28 9066 3162 e: mail@wdr-rt-taggart.com w: www.wdr-rt-taggart.com			
			
WDR & RT TAGGART			
CONSULTANT PROJECT No		DATE	
15019		03.09.15	
SCALE	PAPER SIZE	DRAWN	CHECKED
1:1250	A3	MC	CH
STORE NUMBER	PROJECT No	DISCIPLINE CODE	DRAWING No
1289	GRW101A		01001
STATUS		REV	
P		00	