


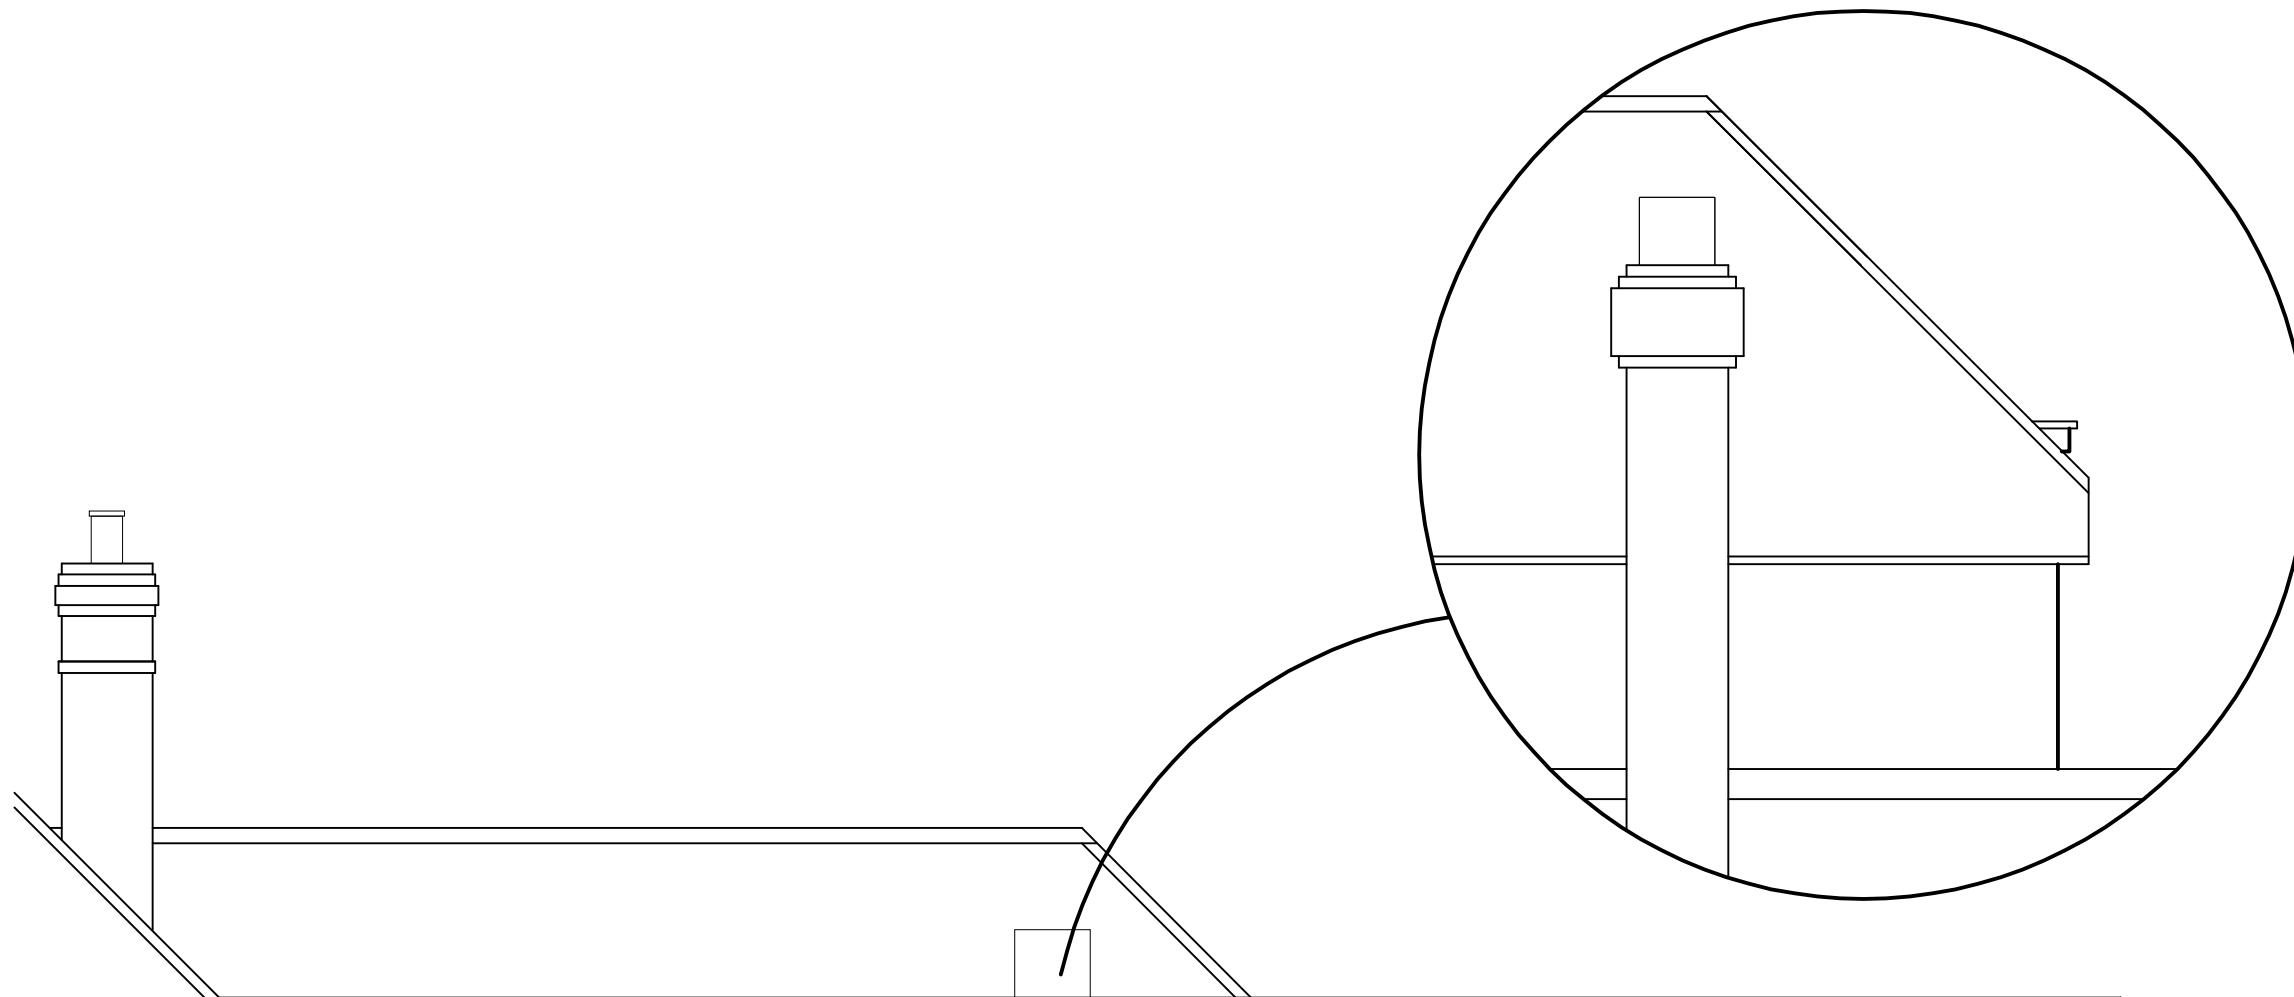

25 South Street
Emsworth
PO10 7EG


SERVERY WALL



Scale A3 = 1:50
Drawn JHL/ELR
Date 06/07/15

Revisions

A.
B.
C.
D.

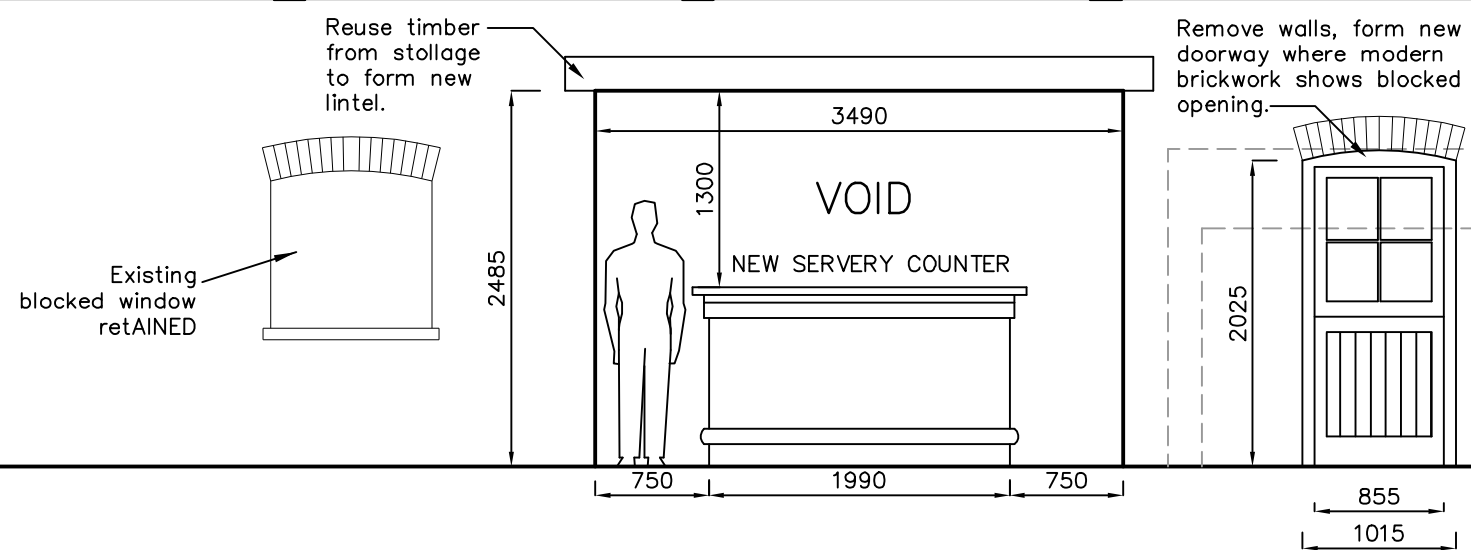

metres

10

1456-517⁰