


PROPOSED SINGLE STOREY REAR ADDITION. 11, GREENACRE GARDENS, PURBOOK, HANTS. FOR MR & MRS M. DENYER.

THE OWNER/BUILDER IS RESPONSIBLE FOR OBTAINING
A PARTY WALL AGREEMENT IN WRITING WITH THE
ADJACENT NEIGHBOUR FOR THE EXCAVATION OF THE
NEW FOUNDATIONS

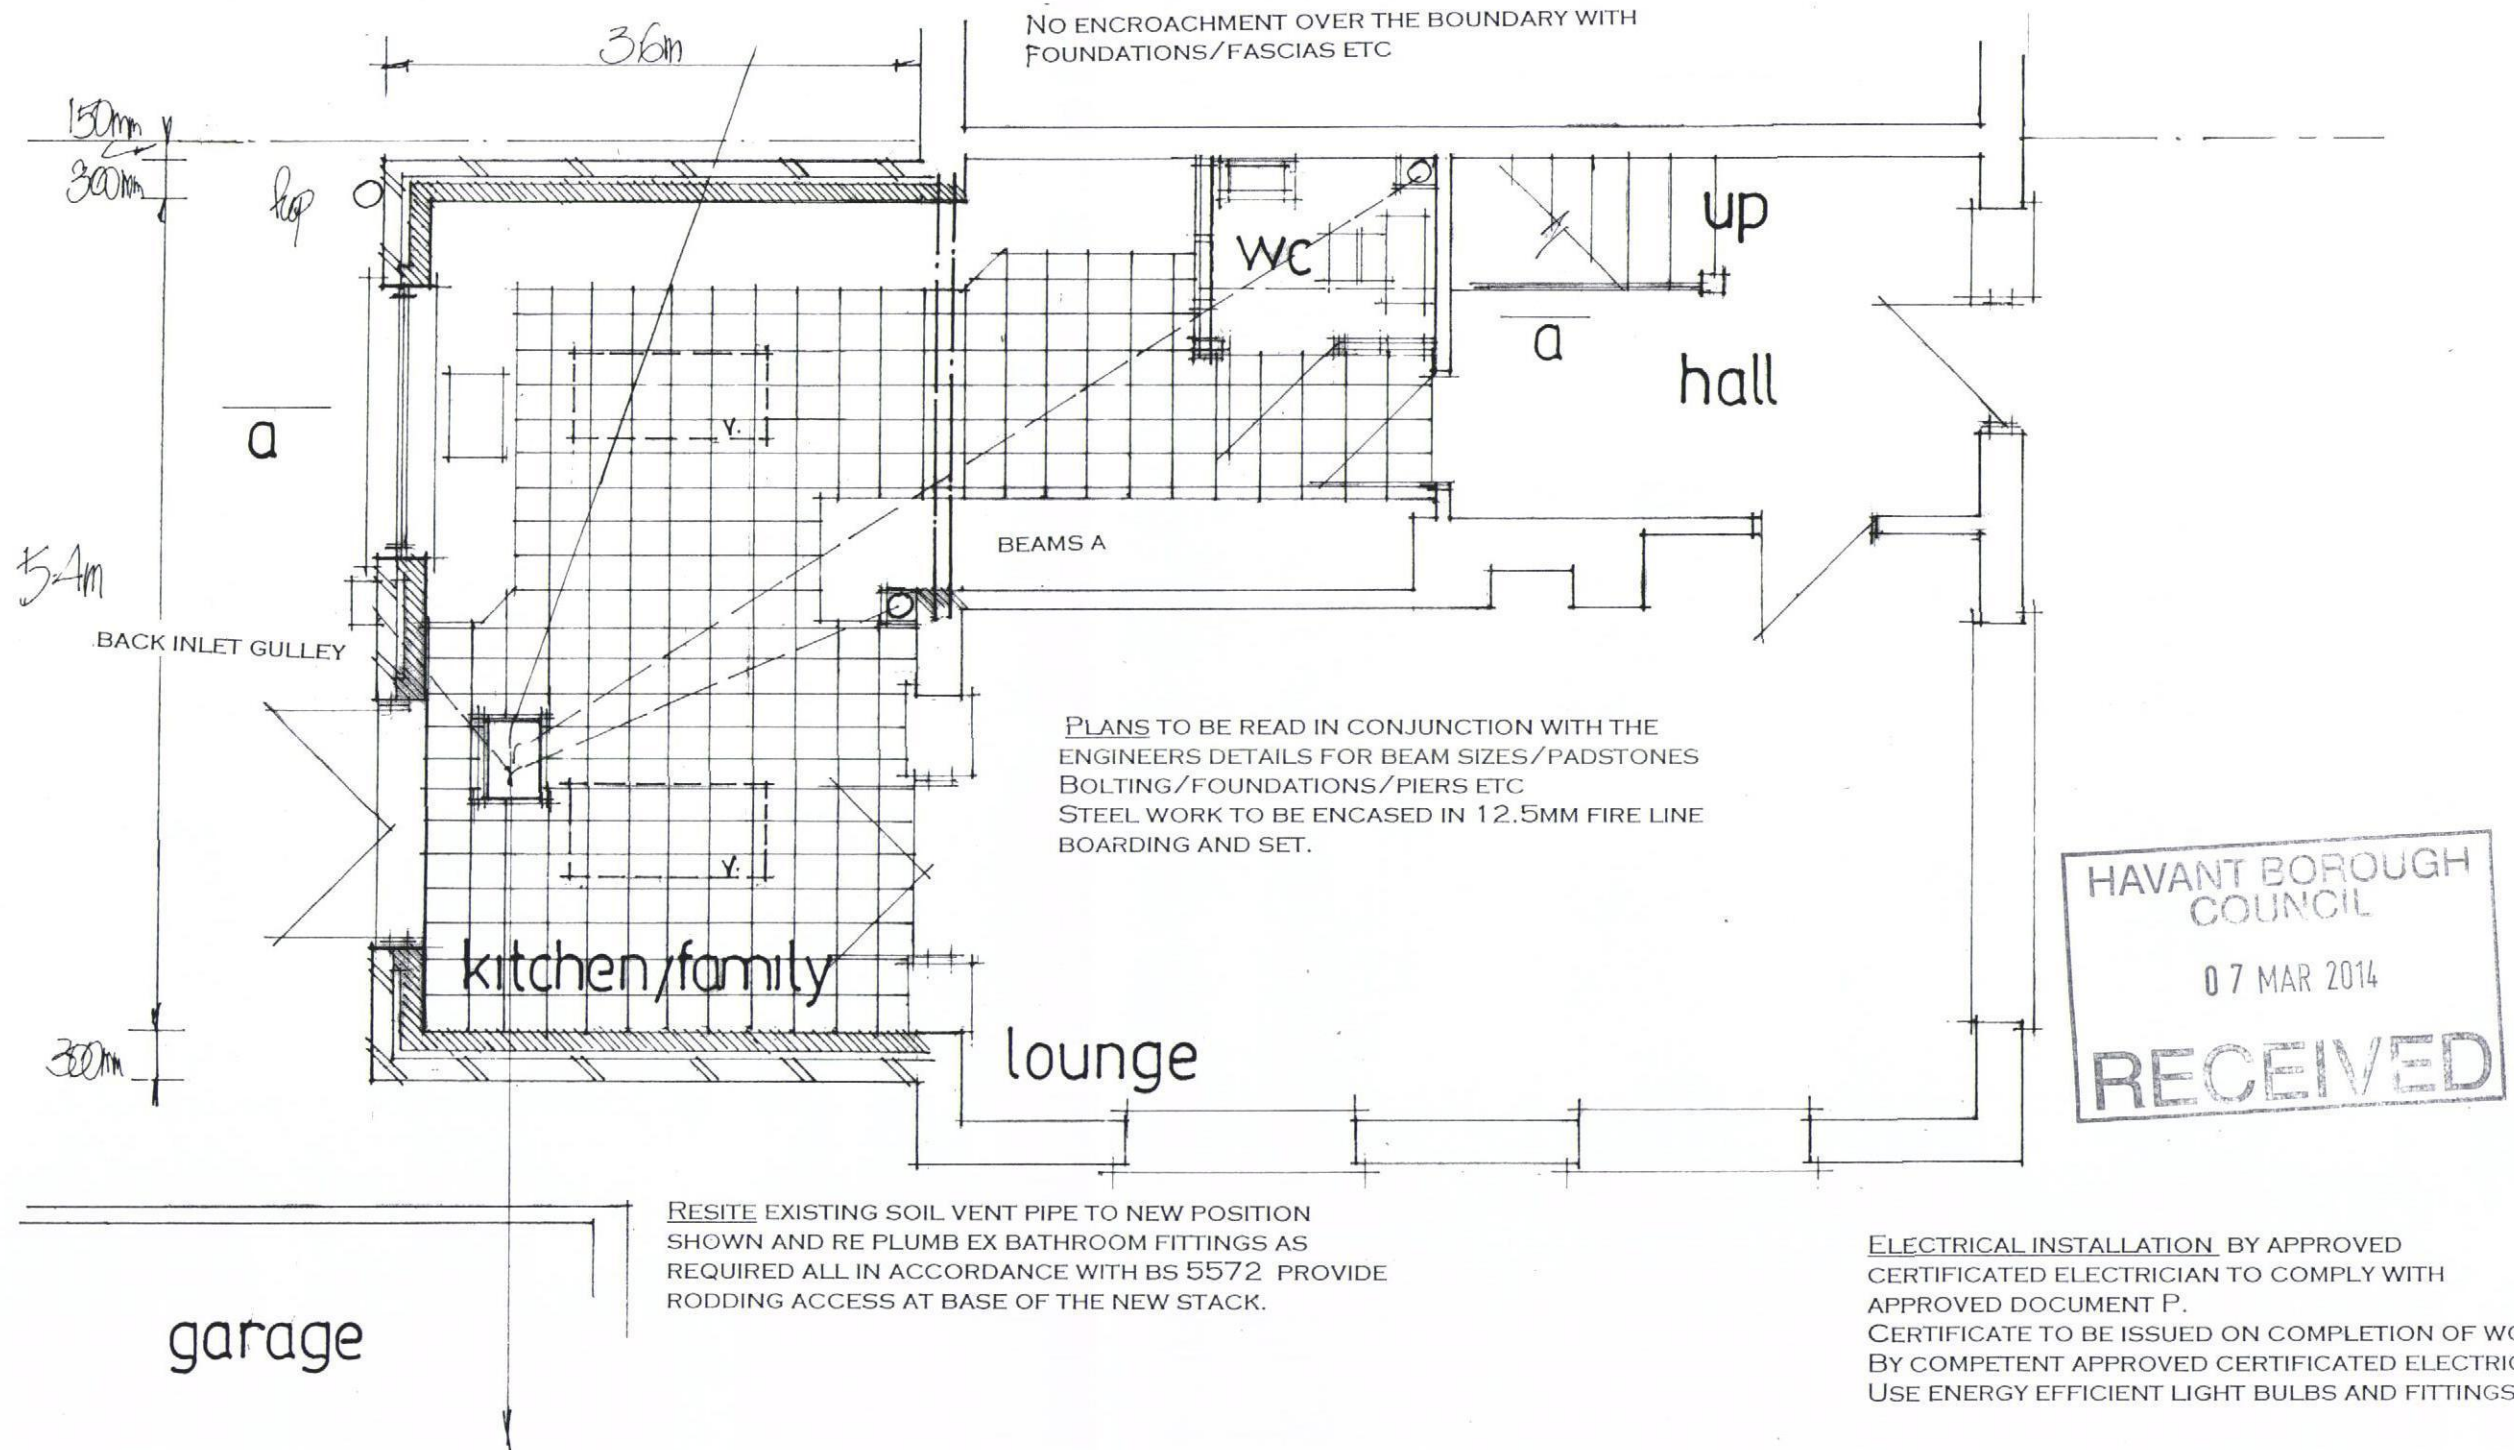

date feb 2014
scale 1:50

EXISTING INSPECTION CHAMBER APPROX 800MM DEEP TO BE FITTED WITH DOUBLE SEAL SCREW DOWN COVER AND FRAME. EXISTING DRAINS UNDER BUILDING TO BE EXPOSED AND ENCASED IN 150MM CONCRETE AND PROTECTED WITH LINTELS THROUGH FOUNDATIONS.

PROPOSED GROUND FLOOR

PETER J. WALKER MRICS
CHARTERED SURVEYOR
182 SEAFRONT, HAYLING ISLAND, HANTS
PO11 9 AN

TEL: 02392 467571