


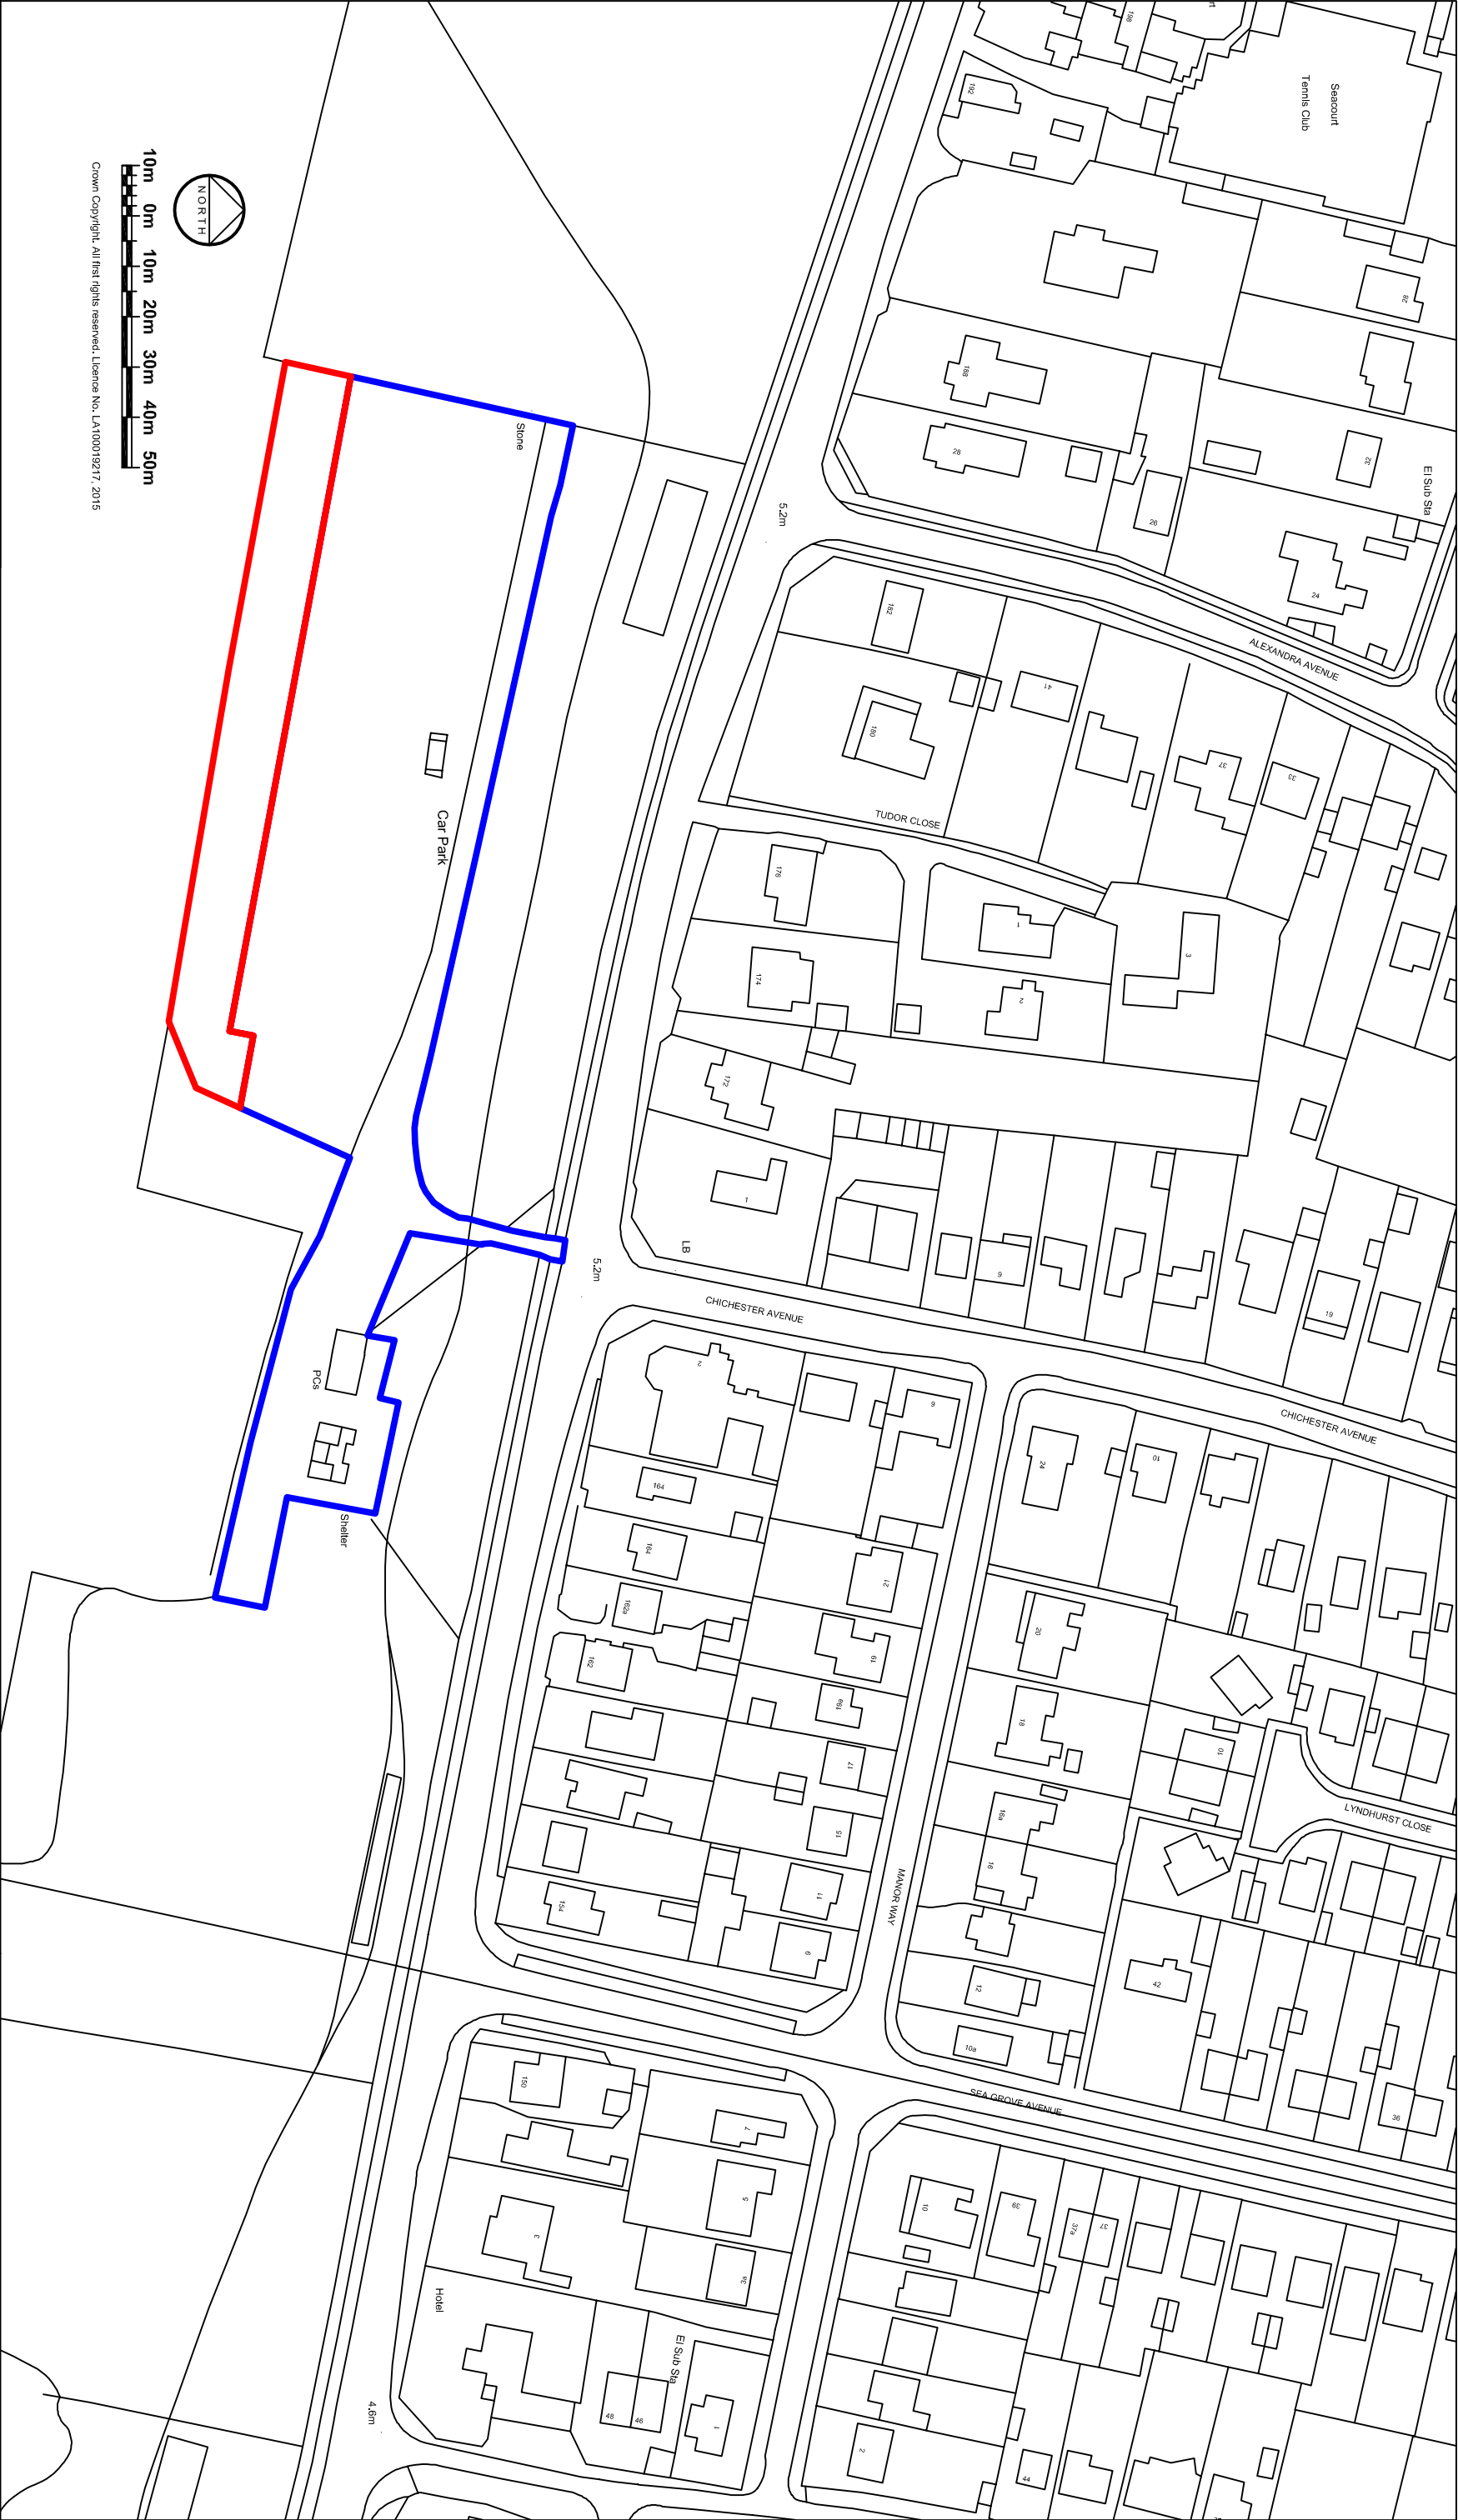

Crown Copyright. All first rights reserved. Licence No. LA100018217. 2015

Havant

BOROUGH COUNCIL

Public Service Plaza, Civic Centre Road,
Havant. Hants. PO9 2AX
Telephone: (023) 9247 4174
Email: customer.services@havant.gov.uk
Internet: www.havant.gov.uk

TITLE					
ADDITIONAL BEACHHUT LEASES SITE F HAYLING ISLAND LOCATION PLAN					
DRAWN BY		MG	CHECKED BY	DRG No.	2015_07_003
DATE		280815	DIR NAME	Beachhut Layout	
SCALE		1:1250 @ A3		CAD NAME ACAD/2015-16/Hayling	
REV	DESCRIPTION	DATE	INTS		