
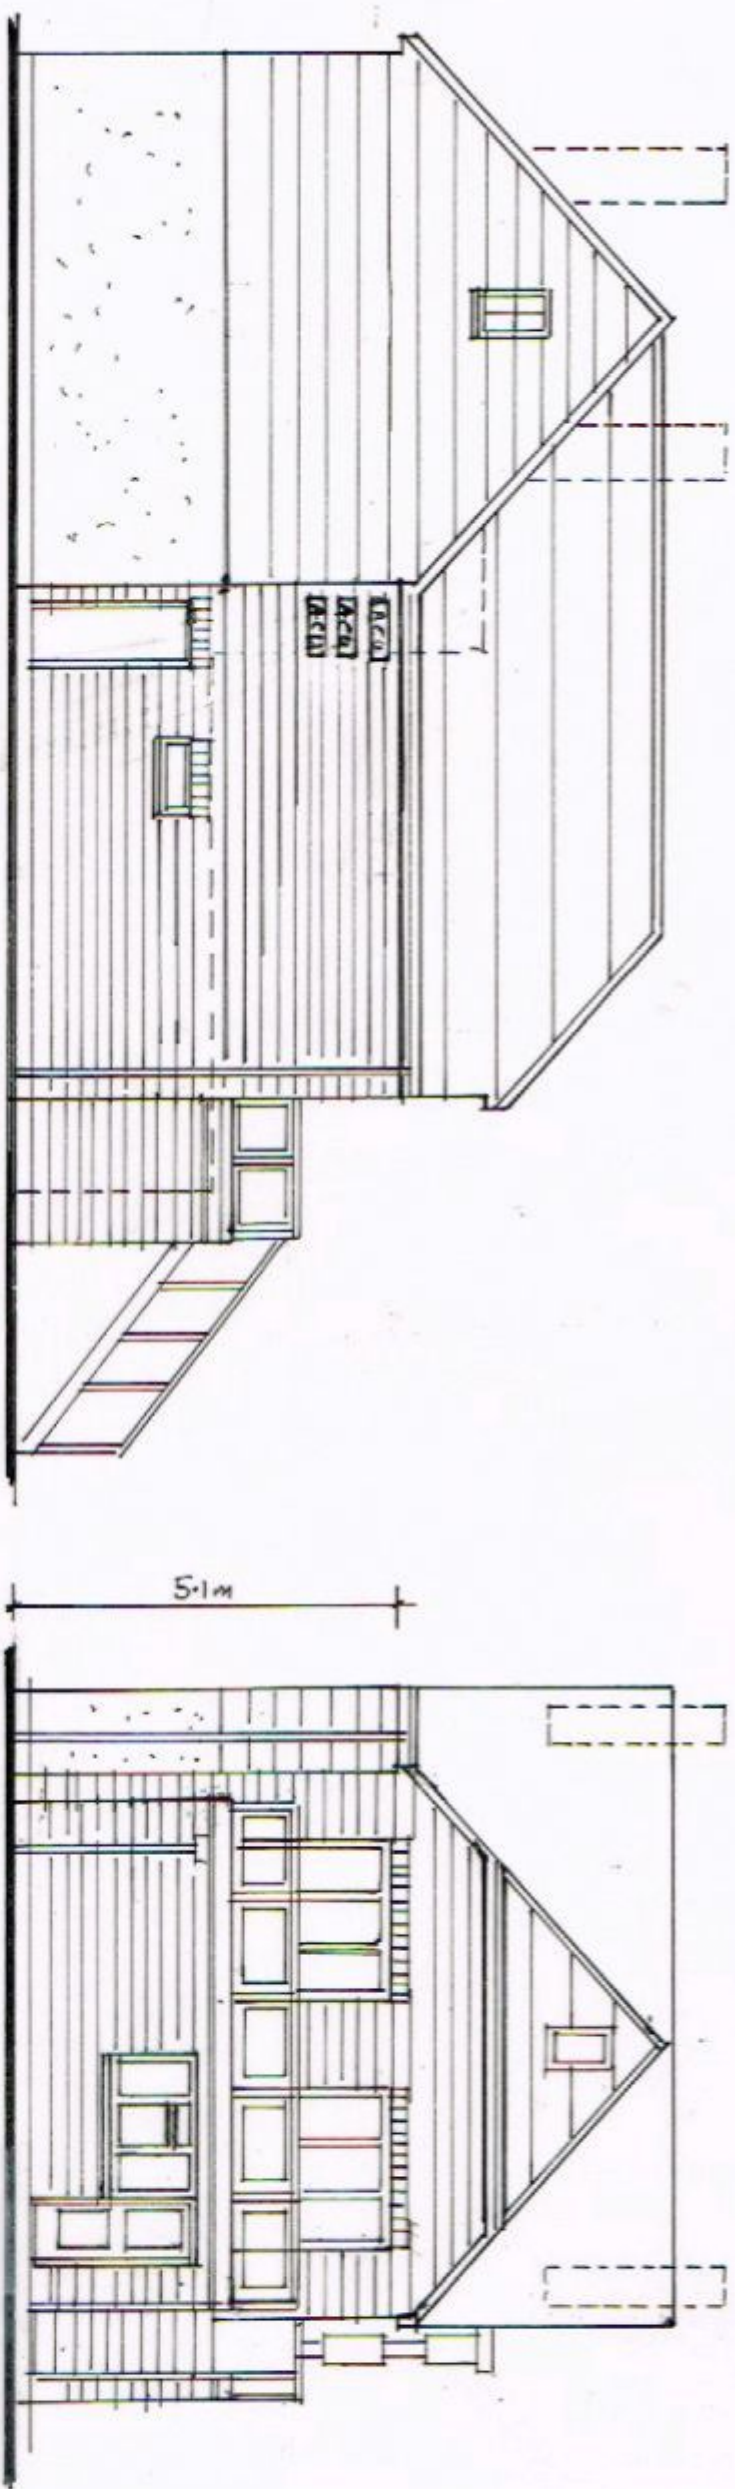


SUPERSEDED

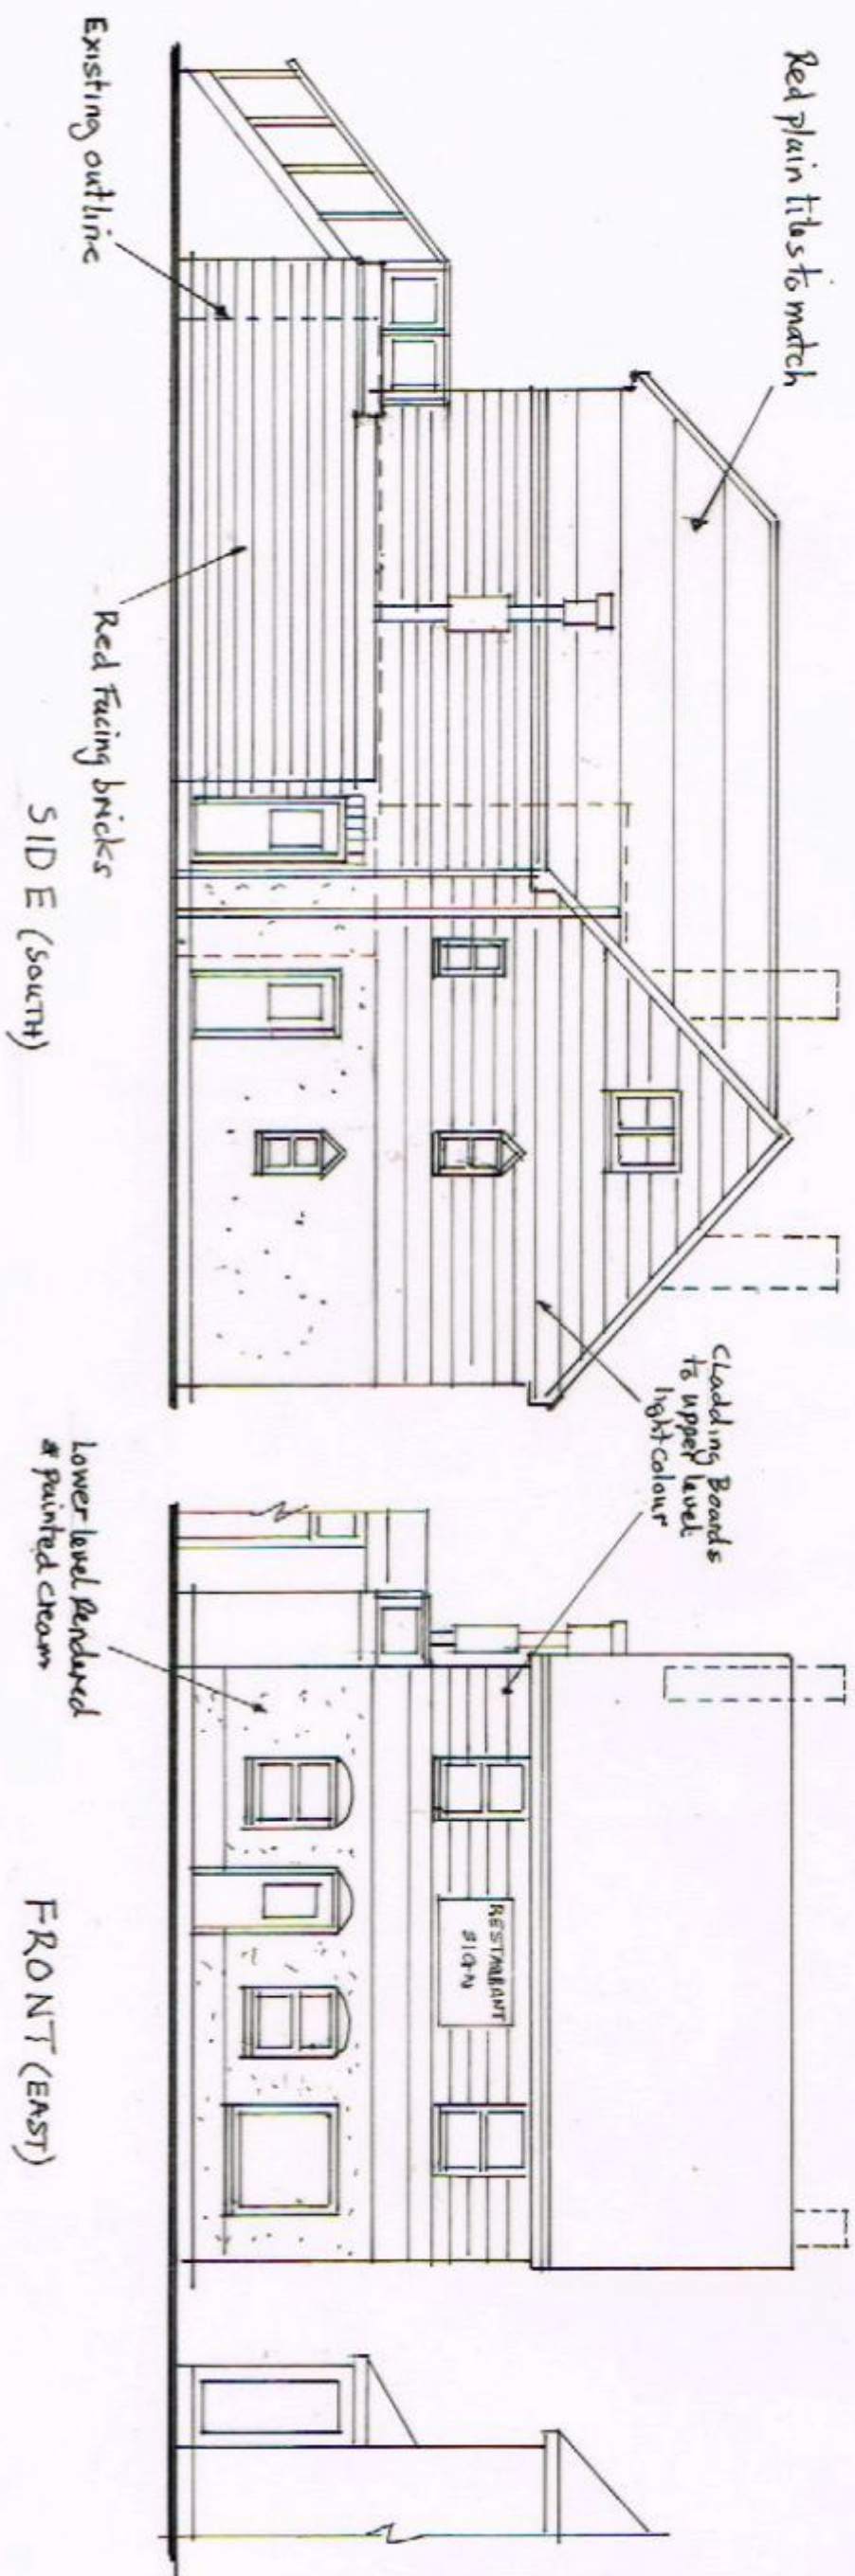

REV: 23/01/2014
1. All ACU's updated behind Access to Side wall.

SIDE (NORTH)

PROPOSED ELEVATIONS

REAR (WEST)

SCALE: 1:100 @ A3



PROJECT: Proposed Extensions & Alterations

DRAWING: Proposed Elevations SCALE: 1:100

ADDRESS: 36-38 North Street

Emsworth PO10 7D

CLIENT: Mr M Gupta TELE: [REDACTED]