
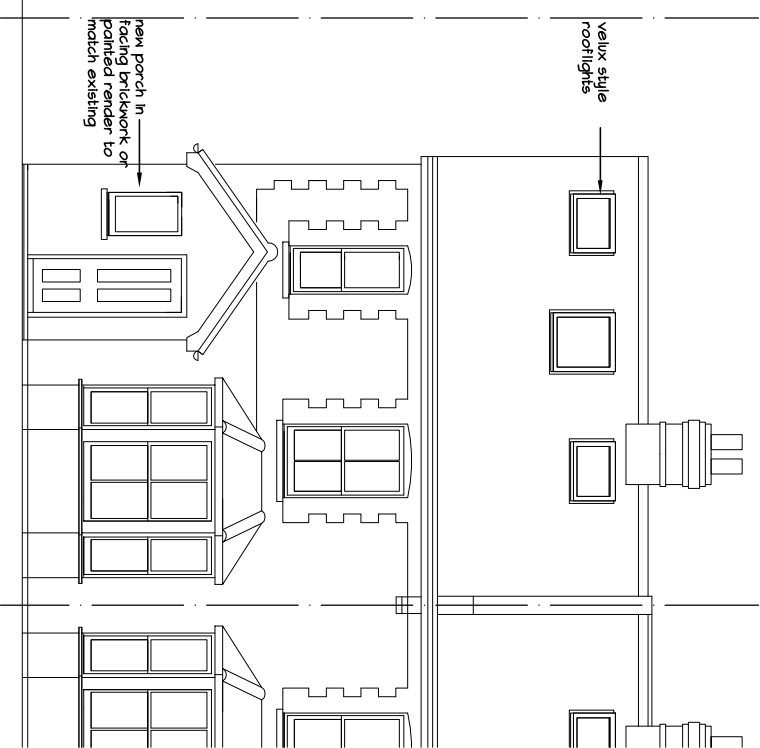





PHYSICAL SCALE IN METERS @ 1:100

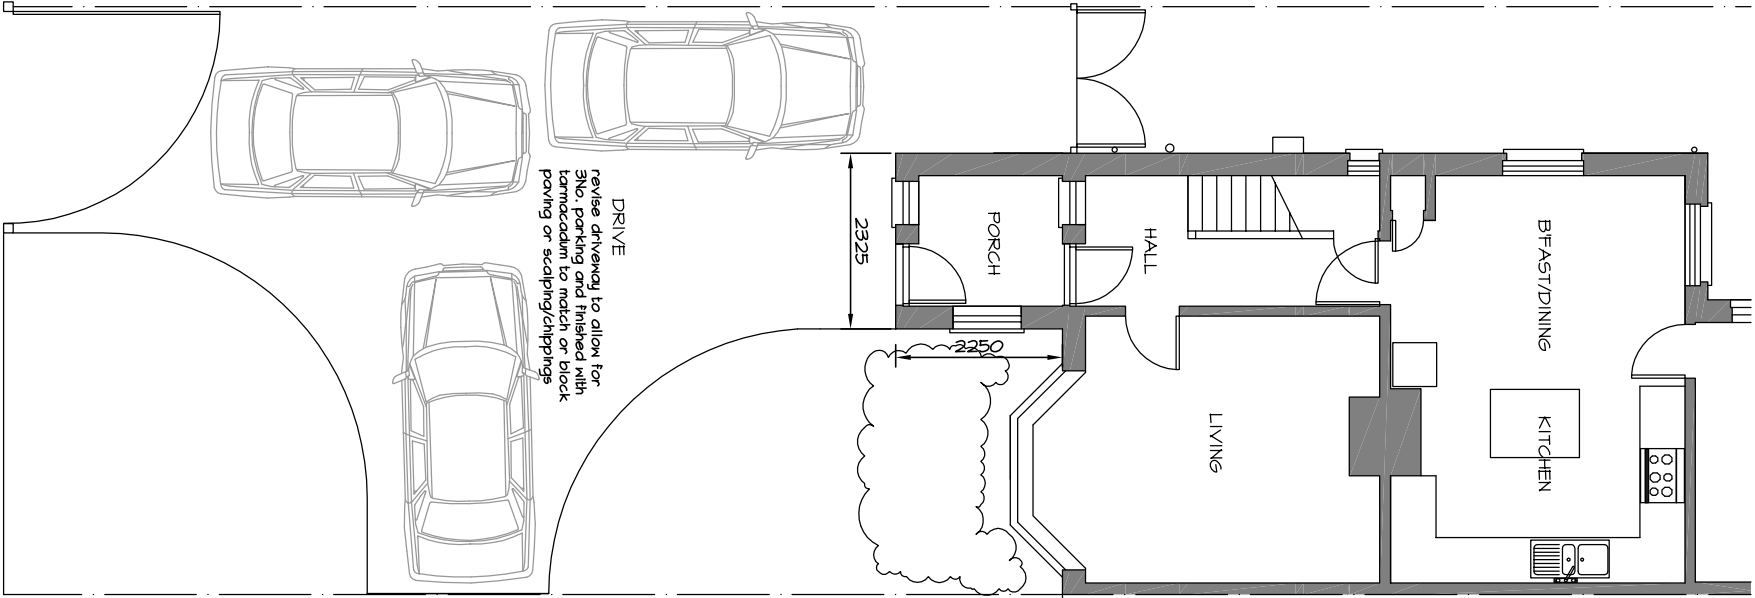

NOTES:
This drawing has been produced solely for PLANNING/DESIGN.
Do not Scale from this Drawing except for planning purposes.
Any drainage shown is presumed and to be checked on site
before commencement of works.
This drawing is the copyright of MF Designs Ltd.

Proposed South

Proposed North

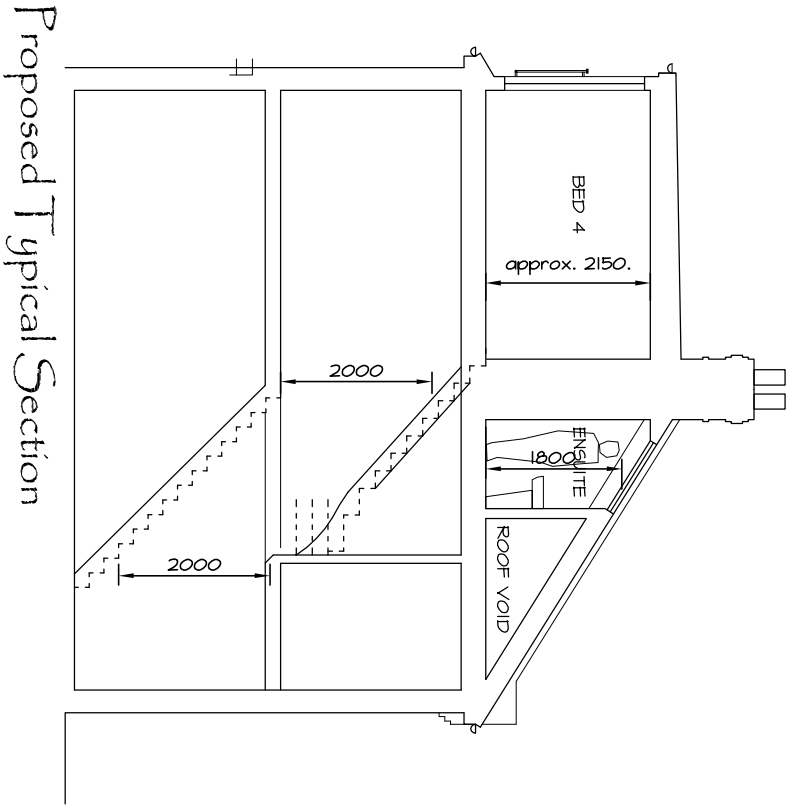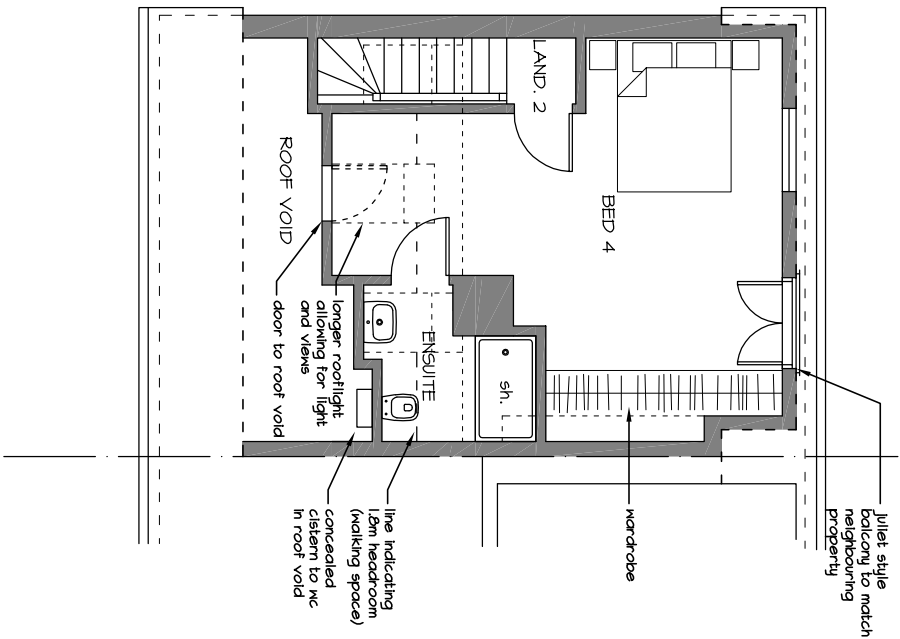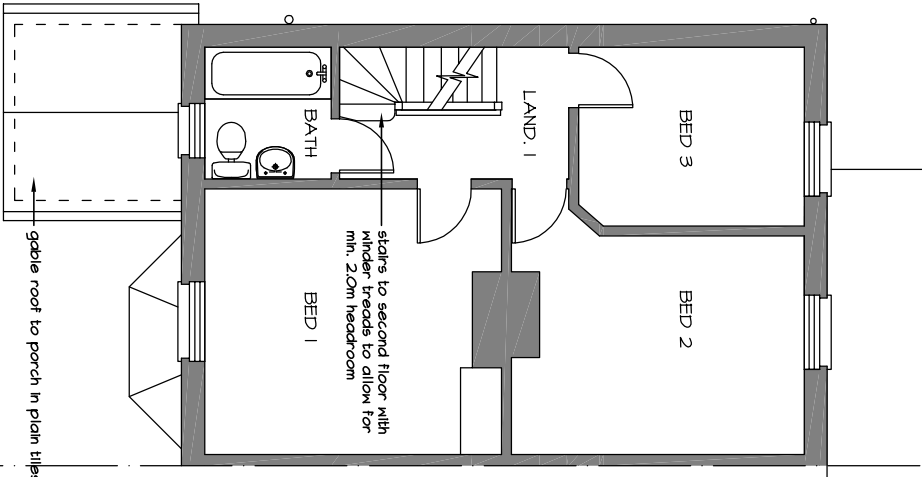

A: 16/06/2015 - roof to porch

Proposed Typical Section

mf designs ltd
Chartered Architects



Proposed Ground
Proposed First
Proposed Second
ROOF CONVERSION & FRONT PORCH - 597 Southleigh Road, Emsworth. PO10 7TE



52 King Street • Emsworth • Hampshire • PO10 7AZ
Director: Martin Farrer RIBA • Co Registration No.4507379
Date: June 2015
Scale: 1:100
Job No: 3130
Dwg No: P_01 A

01243 377766

admin@mfdesigns.org.uk