



PHYSICAL SCALE IN METERS @ 1:100


NOTES:  
This drawing has been produced solely for PLANNING/DESIGN.  
Do not Scale from this Drawing except for planning purposes.  
Any drainage shown is presumed and to be checked on site  
before commencement of works. Internal rooms apart from  
Utility/Store and Garage are not measured and information has  
been taken from record drawings

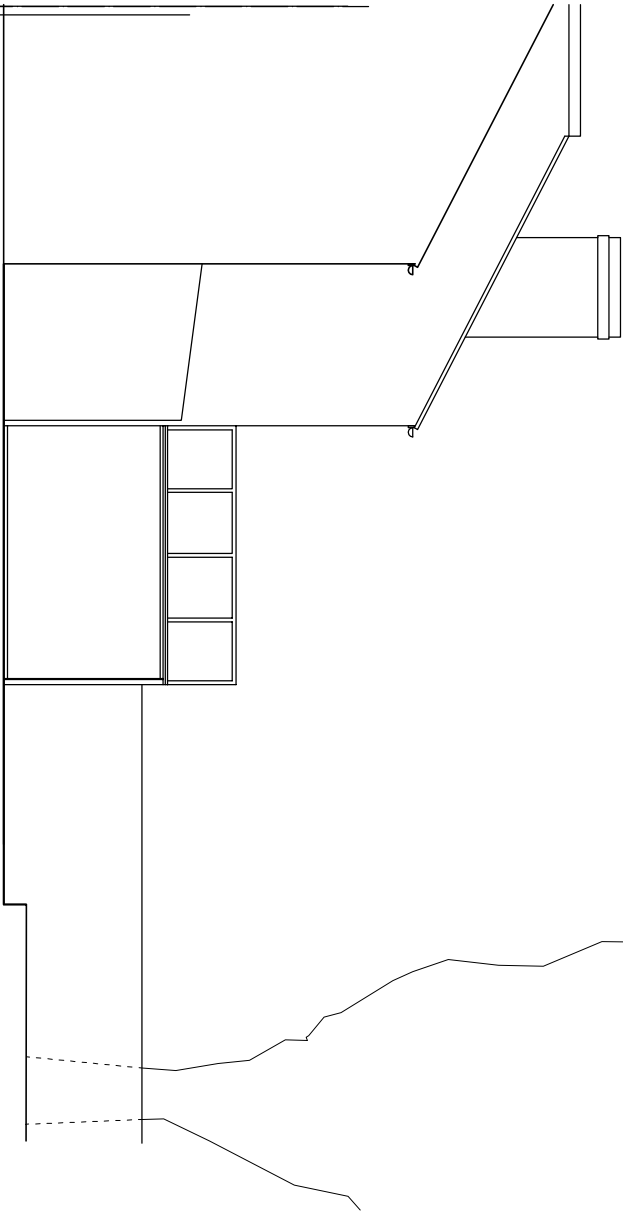


Existing South

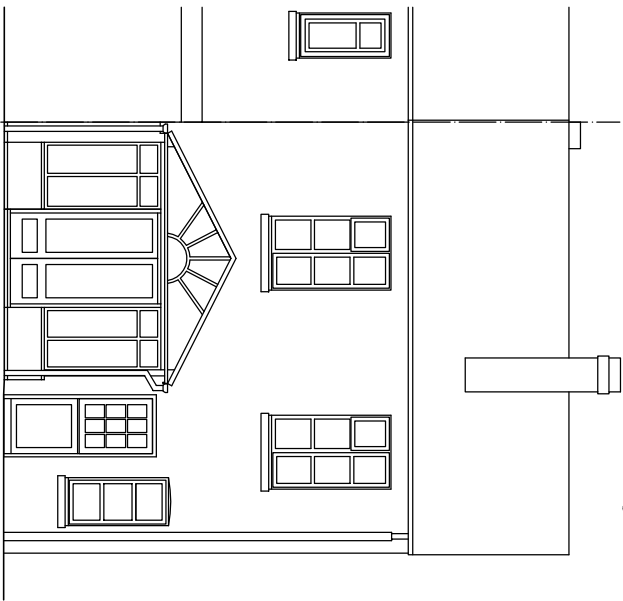


Existing East

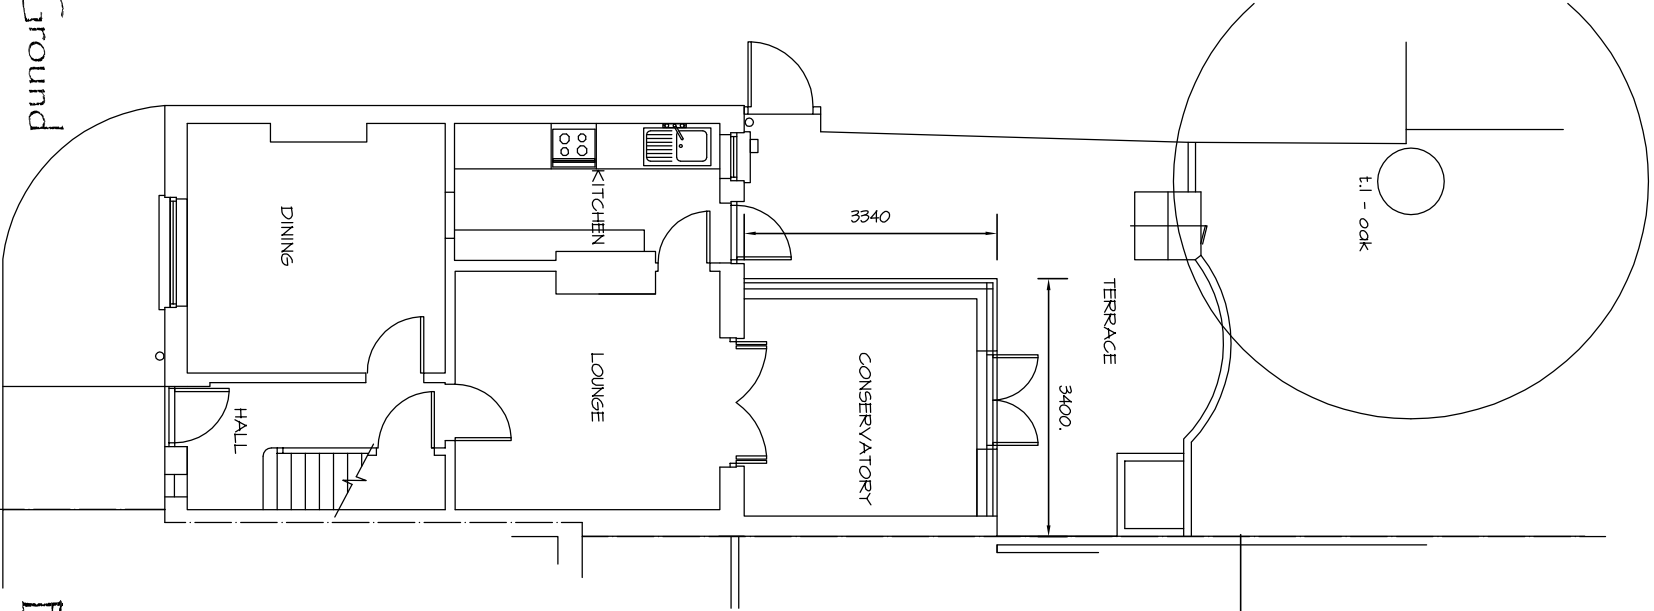

Existing Ground

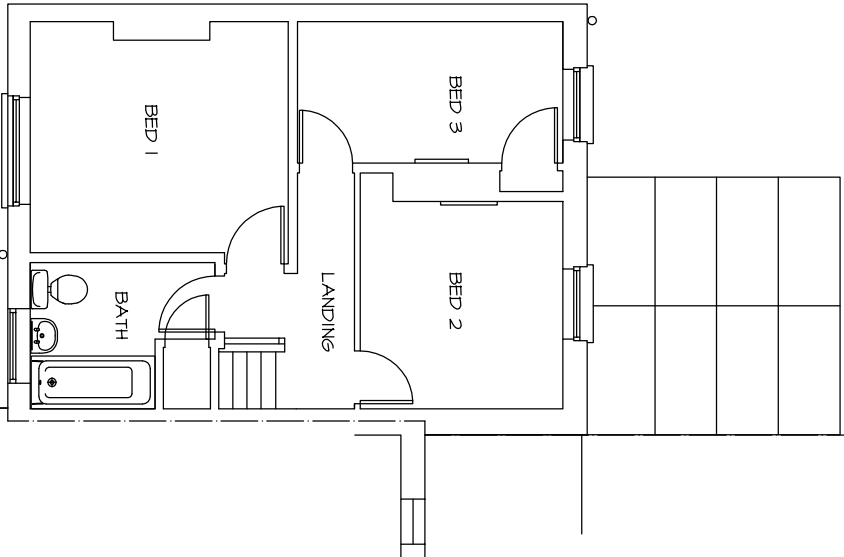

Existing First

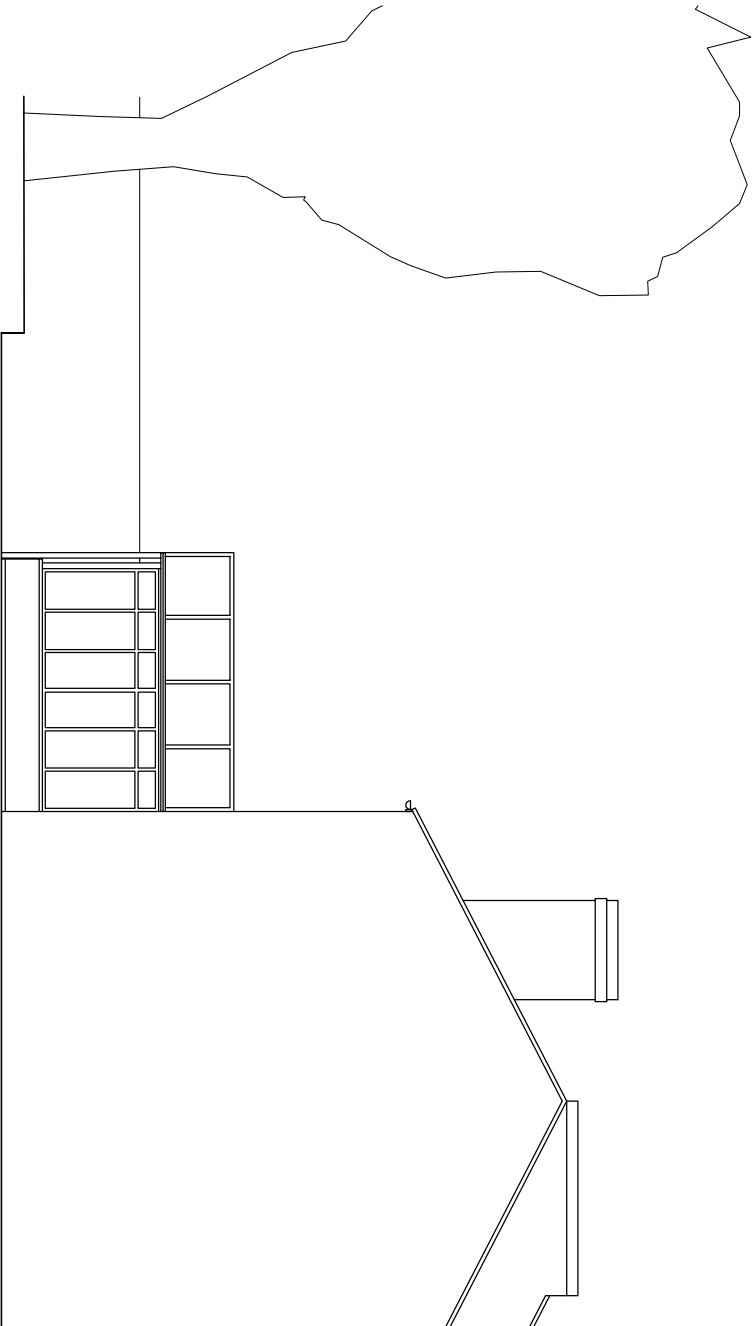

Existing North



**mf designs ltd**  
Chartered Architects



52 King Street • Emsworth • Hampshire • PO10 7AZ  
Director: Martin Farrer RIBA • Co Registration No.4507379

Uff 01243 377766  
e admin@mfdesigns.org.uk

Date: Feb 2015 Job No: 3122  
Scale: 1:100 Dwg No: EX\_01

EXISTING SURVEY - 17 Church Path, Emsworth. PO10 7DP