


HAVANT BOROUGH COUNCIL

16 JUN 2015

RECEIVED

AREA 2 HA
SCALE: 1:1250
CENTRE COORDINATES: 471994.8, 106508.9

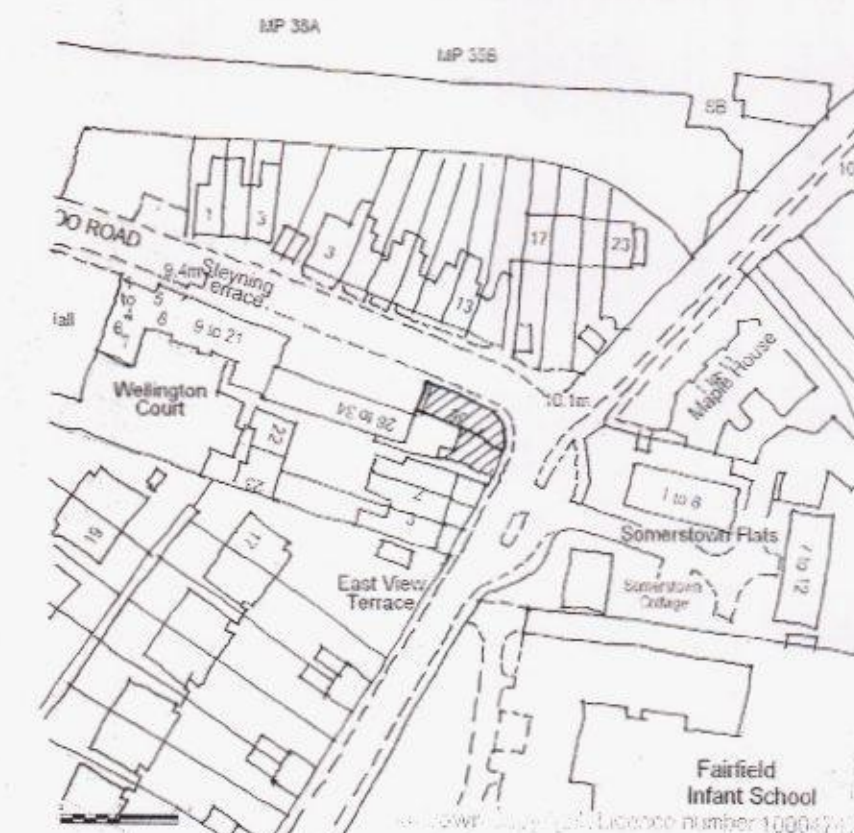


Supplied by Streetwise Maps Ltd
www.streetwise-maps.com
Licence No: 100042435

SITE LOCATION PLAN

SCALE 1:1250

27/5/15

FINISHED LEVELS

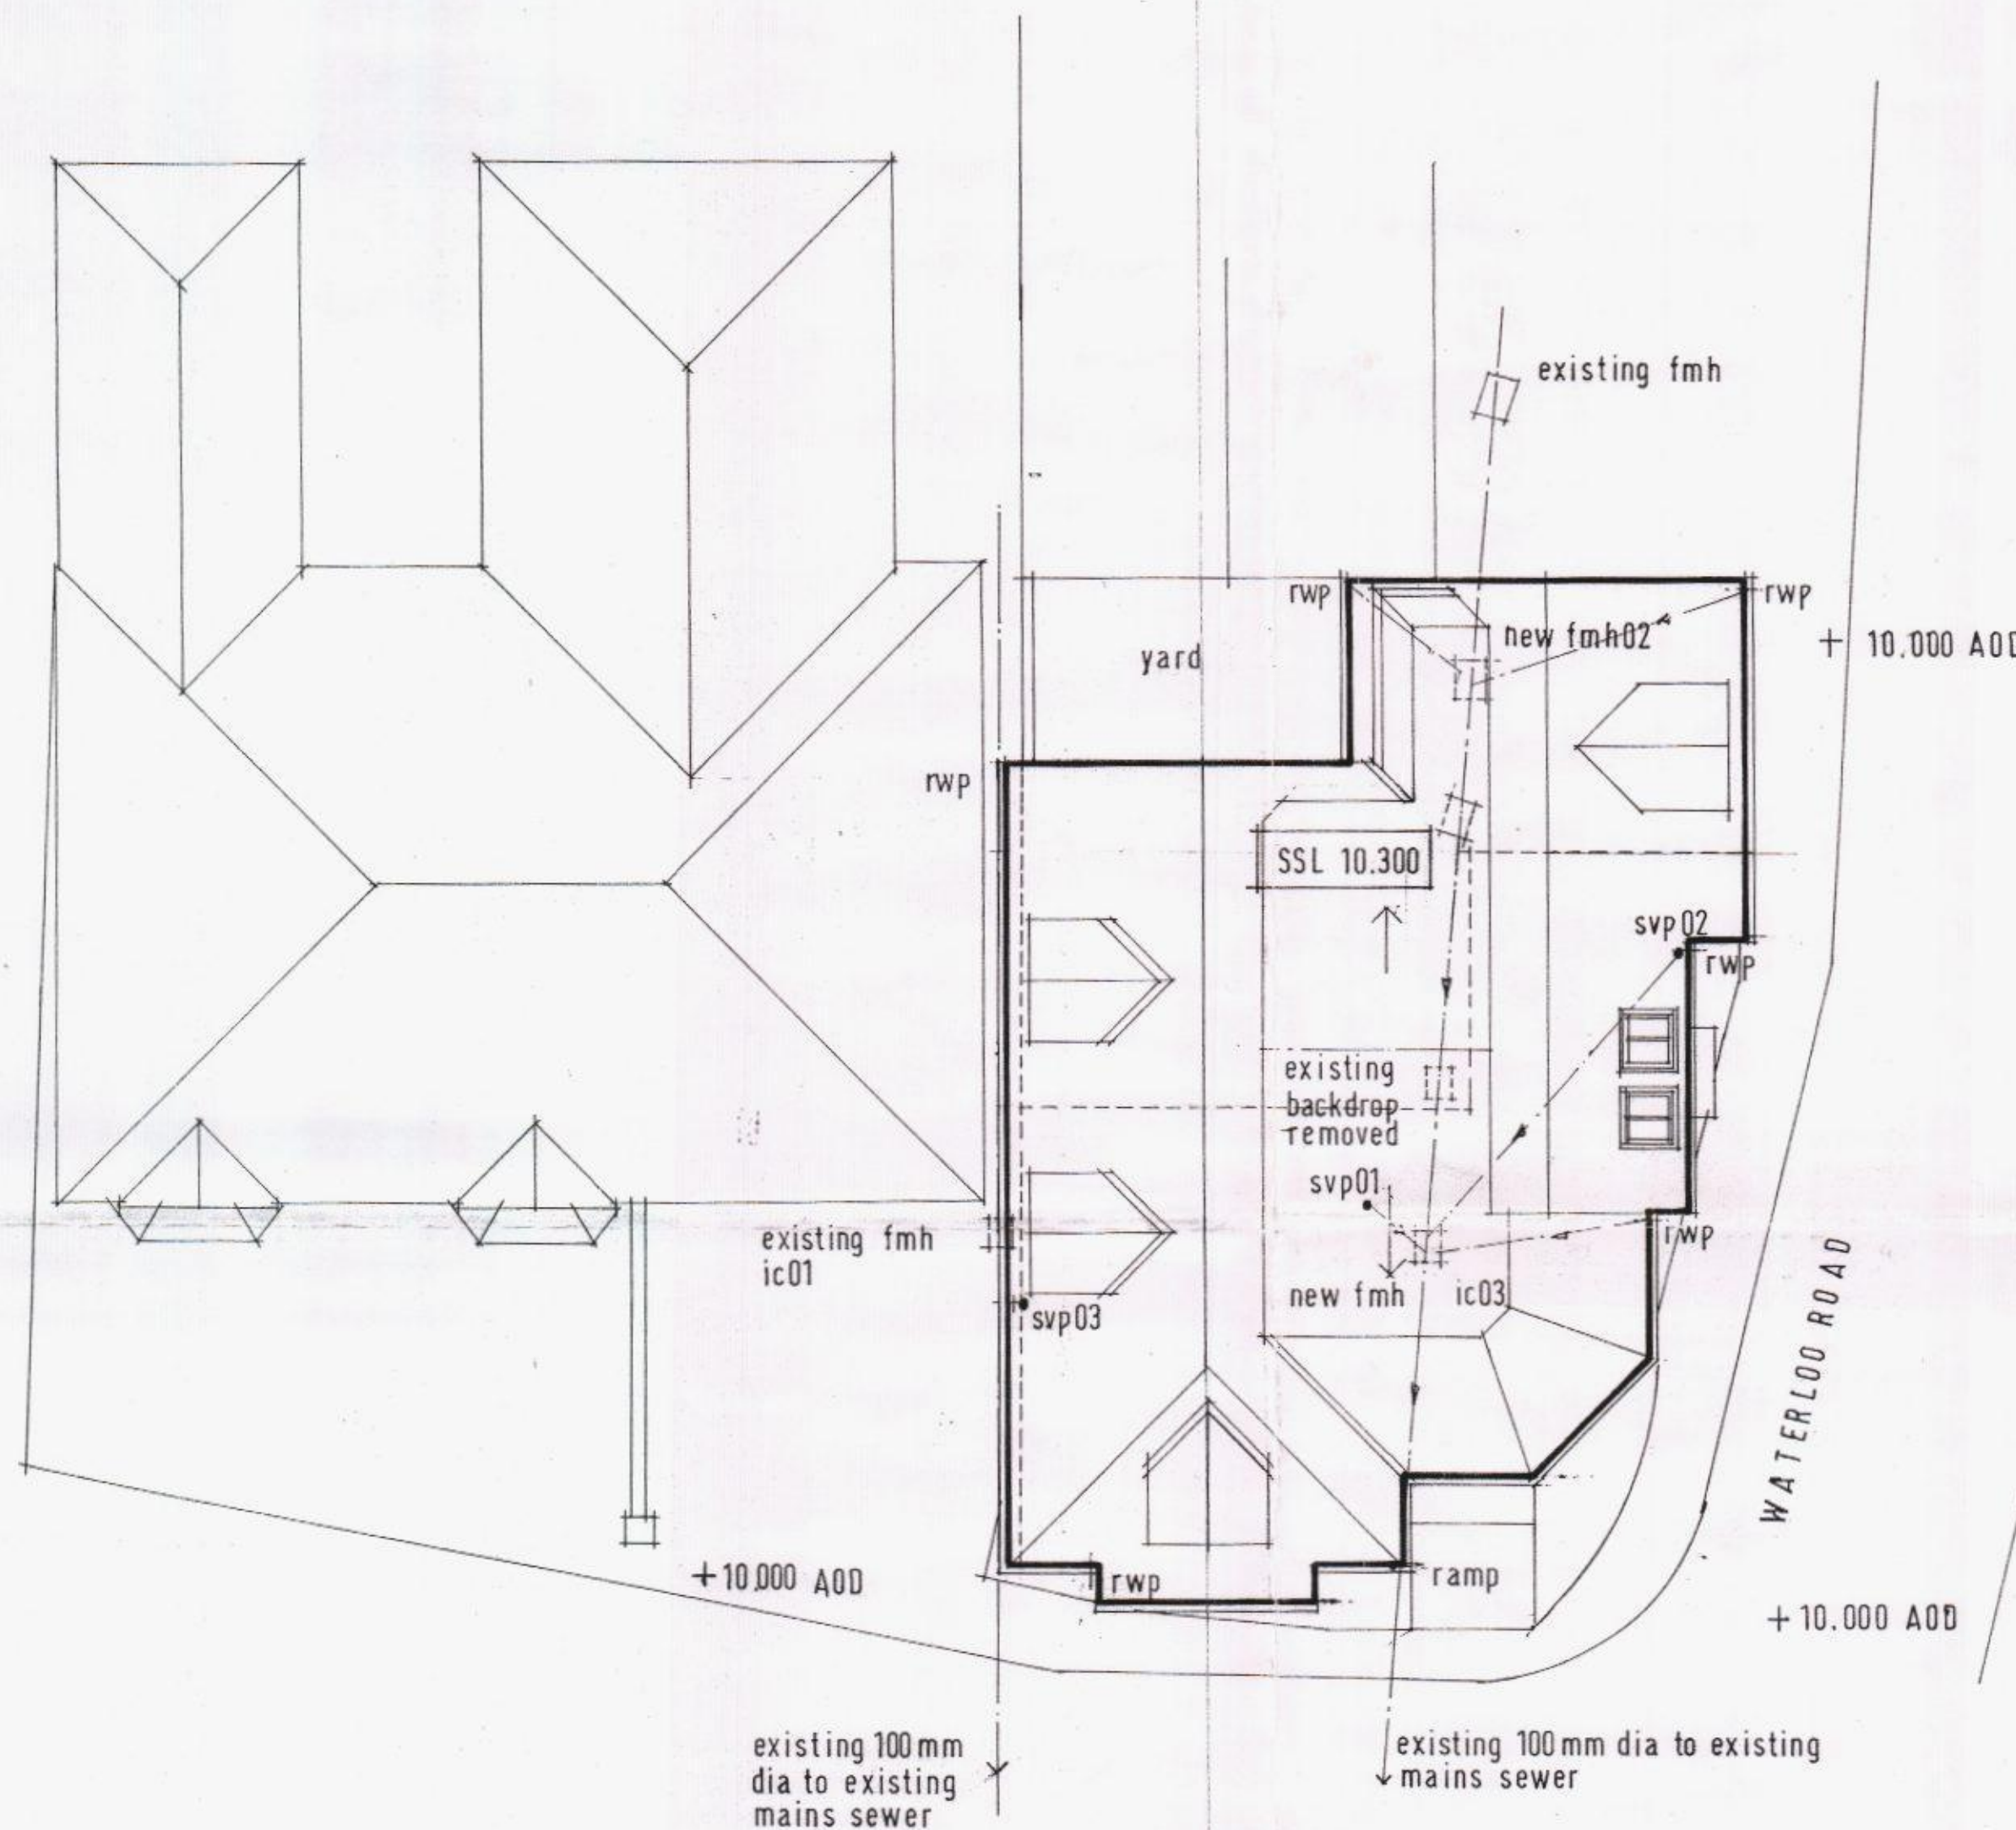

PROPOSED SITE / BLOCK PLAN

SCALE 1:50

Architectural Planning:
Building Surveyors and Designers.
1a Nutbourne Road, Sandy Point,
Hayling Island, Hampshire, PO119RT.
T: 02392 463994.

PROPOSED DEVELOPMENT OF
6 FLATS AT 36 WATERLOO ROAD,
HAVANT, HAMPSHIRE. FOR RCH
BUILDERS & DEVELOPERS.

Drawing:
PROPOSED SITE / LOCATION PLAN.
Client:
RCH BUILDERS & DEVELOPERS.
Scale: 1:50 @A2.
Date: 31.10.08.
Drawing No: 9175/09/001