


© Crown copyright.
All rights reserved.
Reproduced by permission.
Licence No. 100046837

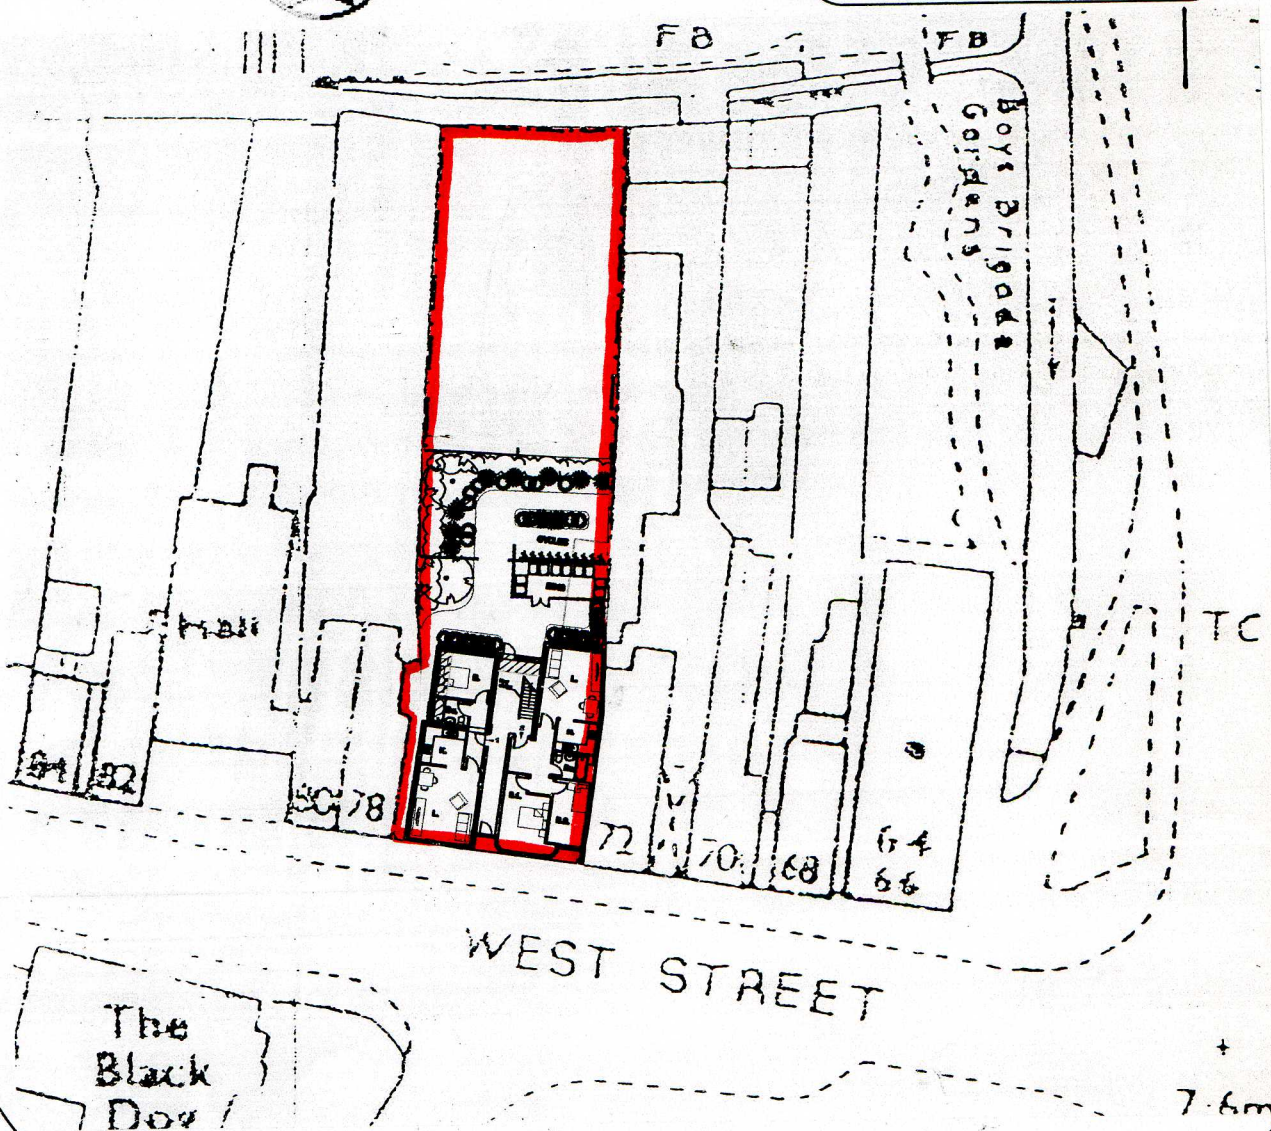

Martin Critchley
CHARTERED ARCHITECT
15E South Street, Havant,
Hampshire, PO9 1BU

JOB

COBDEN ARMS P.H.,
HAVANT, PO9 1LN

Job No.

1044

DATE: 31/03/15

SCALE: 1:500

DRAWN: P.C.

DRAWING

BLOCK PLAN

Drg No.

202^A