



SPECIFICATION
Forestry Commission Practice note 8.
All native species should be of local stock. Native trees and shrubs certified as British Native plant stock.
All planting stock should comply with the Horticultural Trade Association National Plant specification.
All planting preparation, handling, planting & maintenance should be in accordance with CPSE Code for Handling and Establishing plants.
All trees and shrubs to comply with BS 3936 Part 1 1992, planted to BS 4043:1989 and BS 4428:1989.
All works generally, to comply with the written Soft Landscape Specification.
On completion of planting the whole area of the shrub bed shall be mulched with 75mm consolidated thickness of medium textured decorative grade natural pine bark having first been prepared in accordance with the specification.
Free standing hedges shall have a 3 strand galvanised wire and tanalised softwood timber post fence, to BS 1722 Part 3:2000, erected along a line between the two rows of hedge plants.
All existing trees and hedges to be protected in accordance with BS5837:2012 for the duration of the construction period.


NOTE: DO NOT SCALE FROM DRAWING

- Legend**
- Existing trees to be retained and protected during construction
 - Proposed tree planting within soft landscaping See detail on sheet
 - Proposed tree planting within hard landscaping See detail on dwg. 12
 - Proposed specimen shrub planting
 - Proposed hedge planting to be planted in a double staggered row 50cm apart and at 50cm apart and at 50cm centres in each row. To be maintained at 1m height
 - Proposed shrub planting to receive 75mm bark mulch after planting operations
 - Proposed native shrub mix to be planted in species groups of 5-7
 - Proposed grass areas to receive good quality amenity grass turves laid in line with good horticultural practice
 - Proposed grassland areas to be seeded with WFG20 species rich lawn mixture (from Germinall Seeds Amenity or similar and approved)
 - Root barrier - Reroot 2000 from Green Blue Urban or similar and approved
 - Cut lines



Native Scrub Mix
74No Betula nigra
74No Cornus alba
74No Hippophae rhamnoides
112No Salix cinerea
74No Salix purpurea
112No Salix triandra
74No Sorbus torminalis
74No Viburnum lantana
74No Viburnum opulus

Tree Planting Pit Detail within Soft Landscape

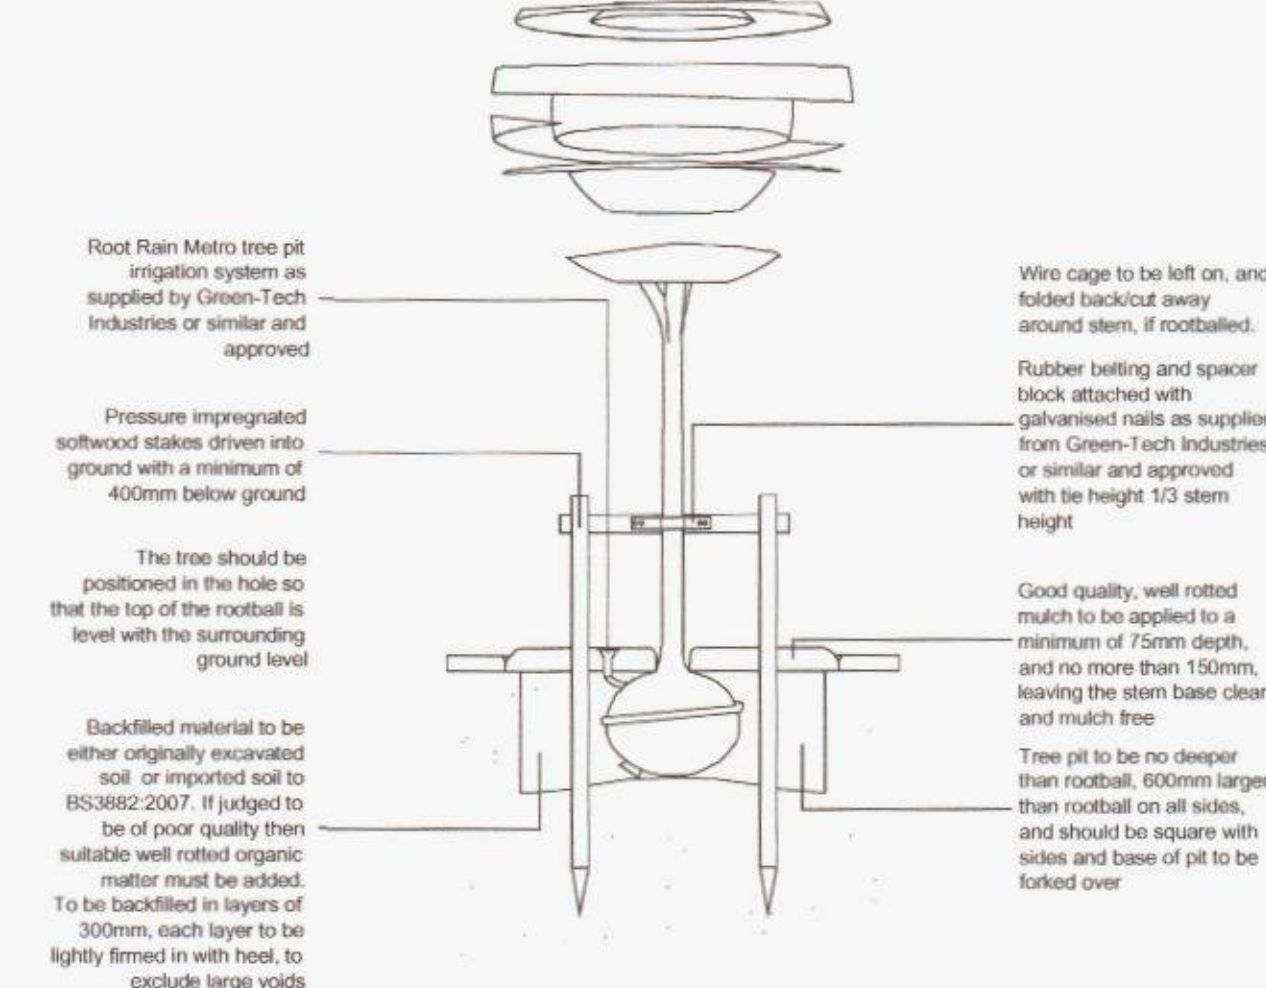

All components as supplied from Green Leaf or similar and approved

Planting Schedule 13

Trees					
No.	Species Name	Girth	Height	Density	Specification
11No	Malus Evereste	12-14cm	350-425cm	Counted	Heavy Standard Clear Stem min. 200 RB
4No	Malus sylvestris	12-14cm	350-425cm	Counted	Heavy Standard Clear Stem min. 200 RB
5No	Sorbus intermedia	12-14cm	350-425cm	Counted	Heavy Standard Clear Stem min. 200 RB
Total :20No					

Hedging				
Number of Plants	Species Name	Height	Pot Size	Specification
128No	Ilex crenata	80-100cm	10L	Leader With Laterals 0.5c tr Double Staggered at 0.5m offset
Total :128No				

Shrubs				
No.	Species Name	Height	Pot Size	Specification
35No	Excalonia Red Elf	40-60cm	5L	Bushy
12No	Euonymus fortunei Emerald Galety	30-40cm	3L	Bushy
35No	Loniceria nitida May Green	30-40cm	3L	Bushy
1No	Magnolia stellata Royal Star	80-100cm	5L	Bushy
61No	Photinia fraseri Red Robin	40-60cm	5L	Bushy
61No	Pittosporum tenuifolium Tom Thumb	30-40cm	5L	Bushy
16No	Salvia microphylla	30-40cm	5L	Bushy
4No	Viburnum burkwoodii Anne Russell	40-60cm	5L	Bushy
Total :188No				

Scrub/Understory				
Number of Plants	Species	Height	Pot Size	Specification
74No	Betula nigra	175-200cm	Feather	2x BR
74No	Cornus alba	40-60cm	3L	Bushy
74No	Hippophae rhamnoides	60-80cm	3L	Bushy
112No	Salix cinerea	60-80cm	3L	Bushy
74No	Salix purpurea	60-80cm	3L	Bushy
112No	Salix triandra	60-80cm	3L	Bushy
74No	Sorbus torminalis	60-80cm	3L	Bushy
74No	Viburnum lantana	60-80cm	3L	Bushy
74No	Viburnum opulus	60-80cm	3L	Bushy
Total :742No				

ACD

Ecology
Arboriculture
Landscape Architecture

ACD Landscape Architects & ACD Ecology
Rothmore Rail Business Centre, Grange Lane, Malmesbury,
Wilt, SN16 0ES
Tel: 01666 825646 Fax: 01666 824654

ACD Arboriculture
Courtyard House, Mill Lane Godalming, Surrey,
GU7 1EY
Tel: 01483 425714 Fax: 01428 641090

ACD (Landscape Architects) Southampton
12 Southgate Street, Winchester, Hampshire, SO9 4JH
Tel: 01962 855604 Fax: 01962 855605



scheme: Havant Retail Park
Bedhampton
client: Linden Homes
drawing: Landscape Proposals
date: April 2014
scale: 1:200@A1
drawing no: LIN19187 13
drawn: AK checked: AW

Copyright of ACD Landscape Architects Ltd. All rights described in Chapter IV of the Copyright, Design and Patents Act 1988 have been generally assigned. 2013. Copyright of this plan remains with ACD until all fees have been paid in full.