
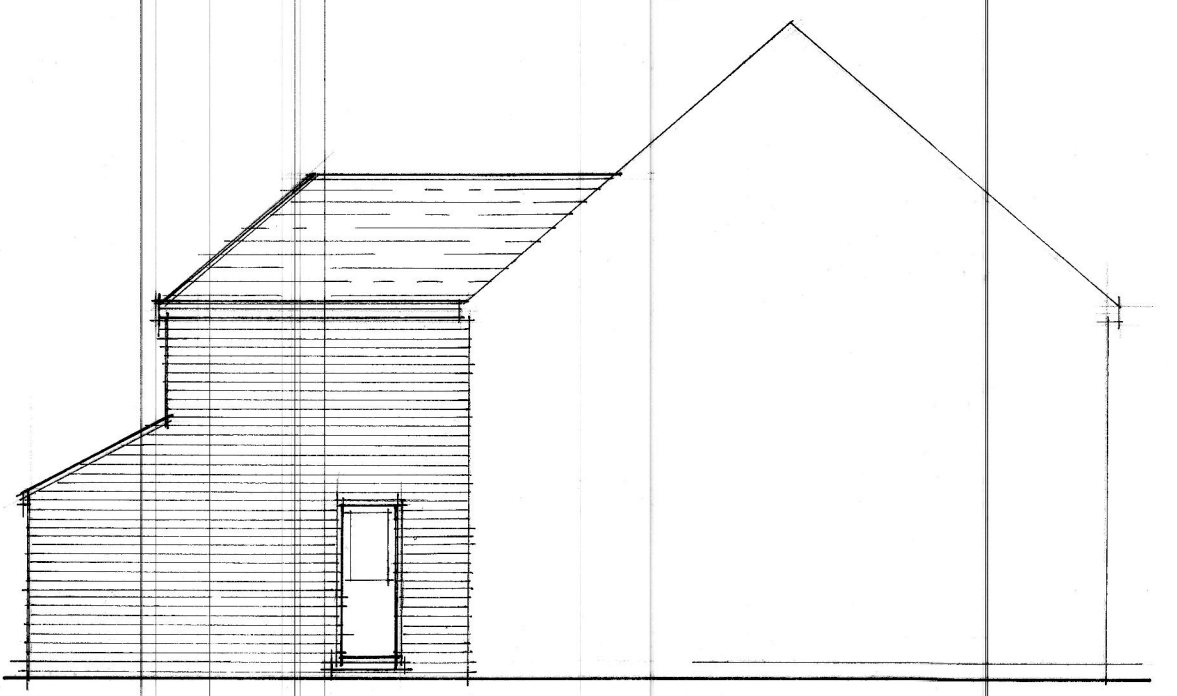
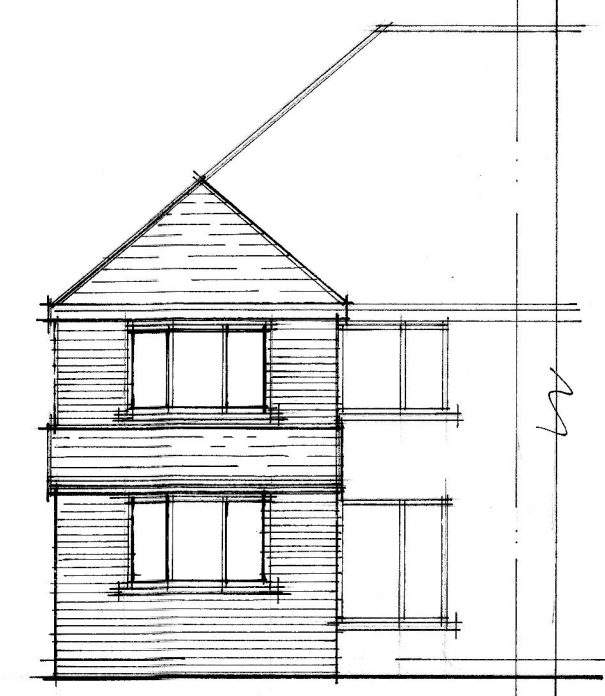
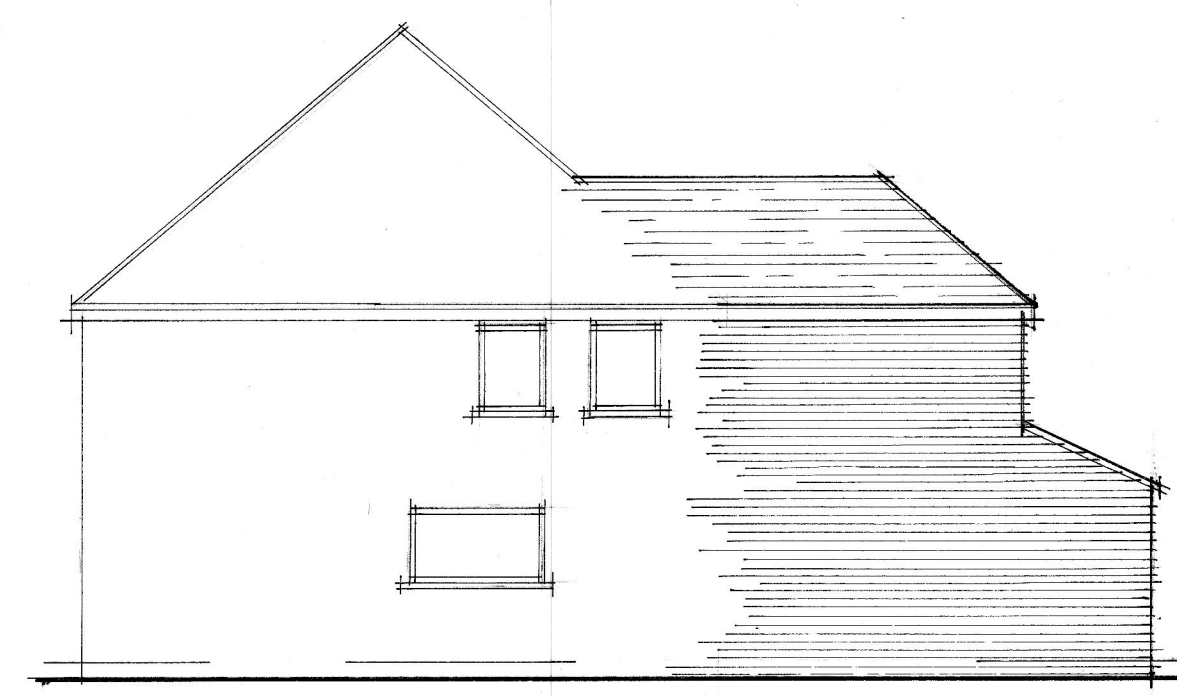
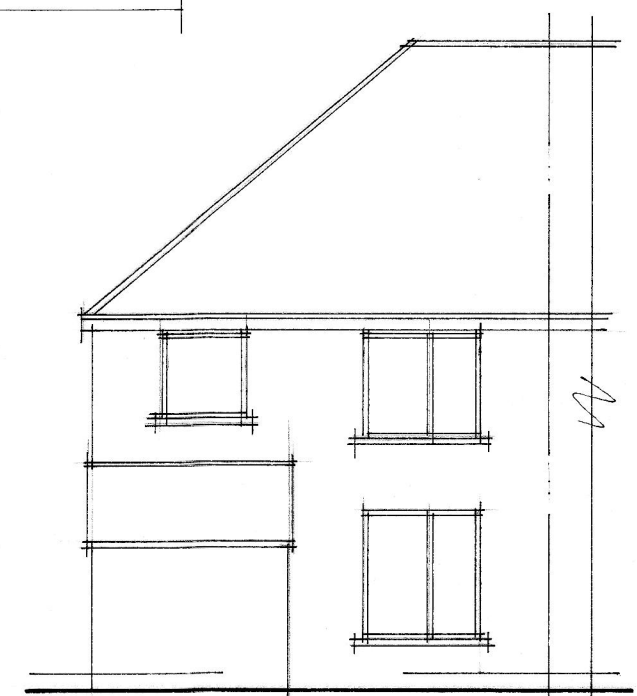
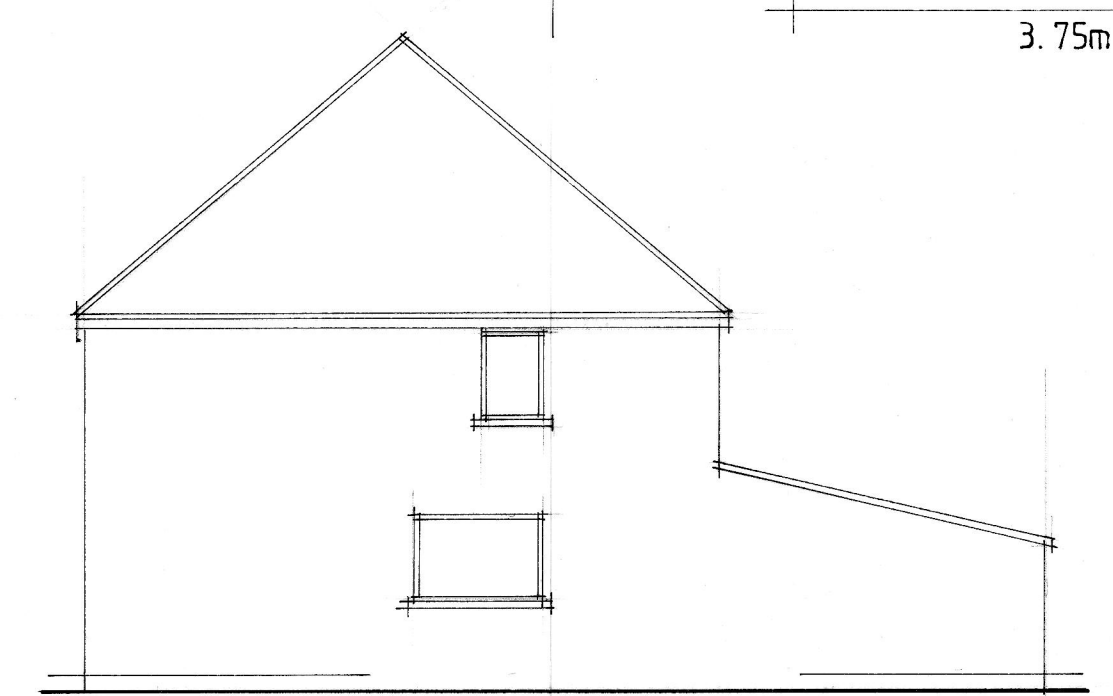
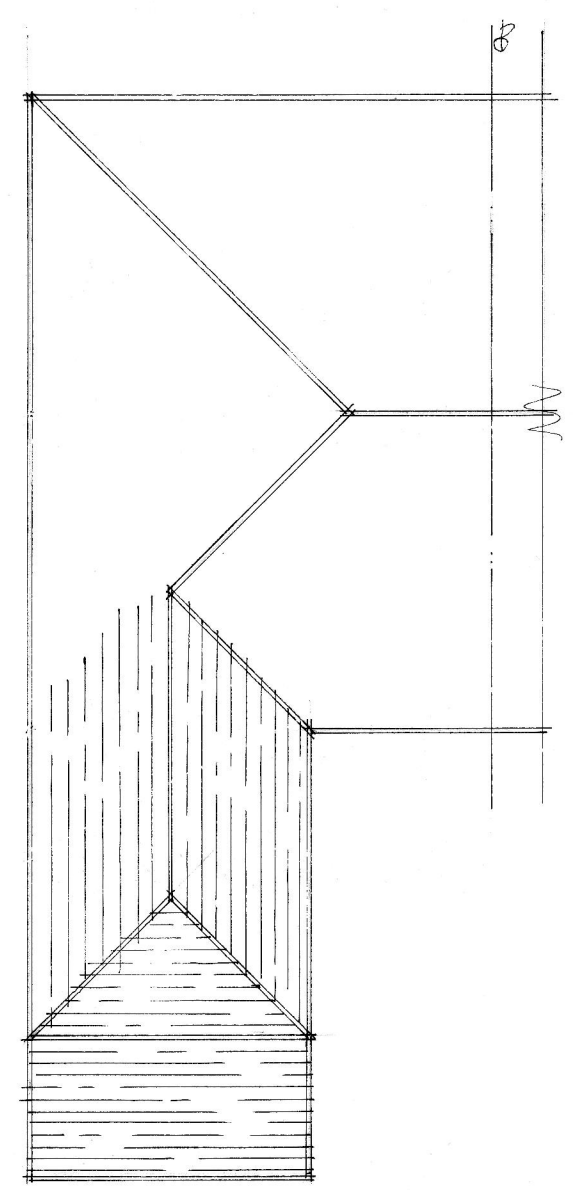
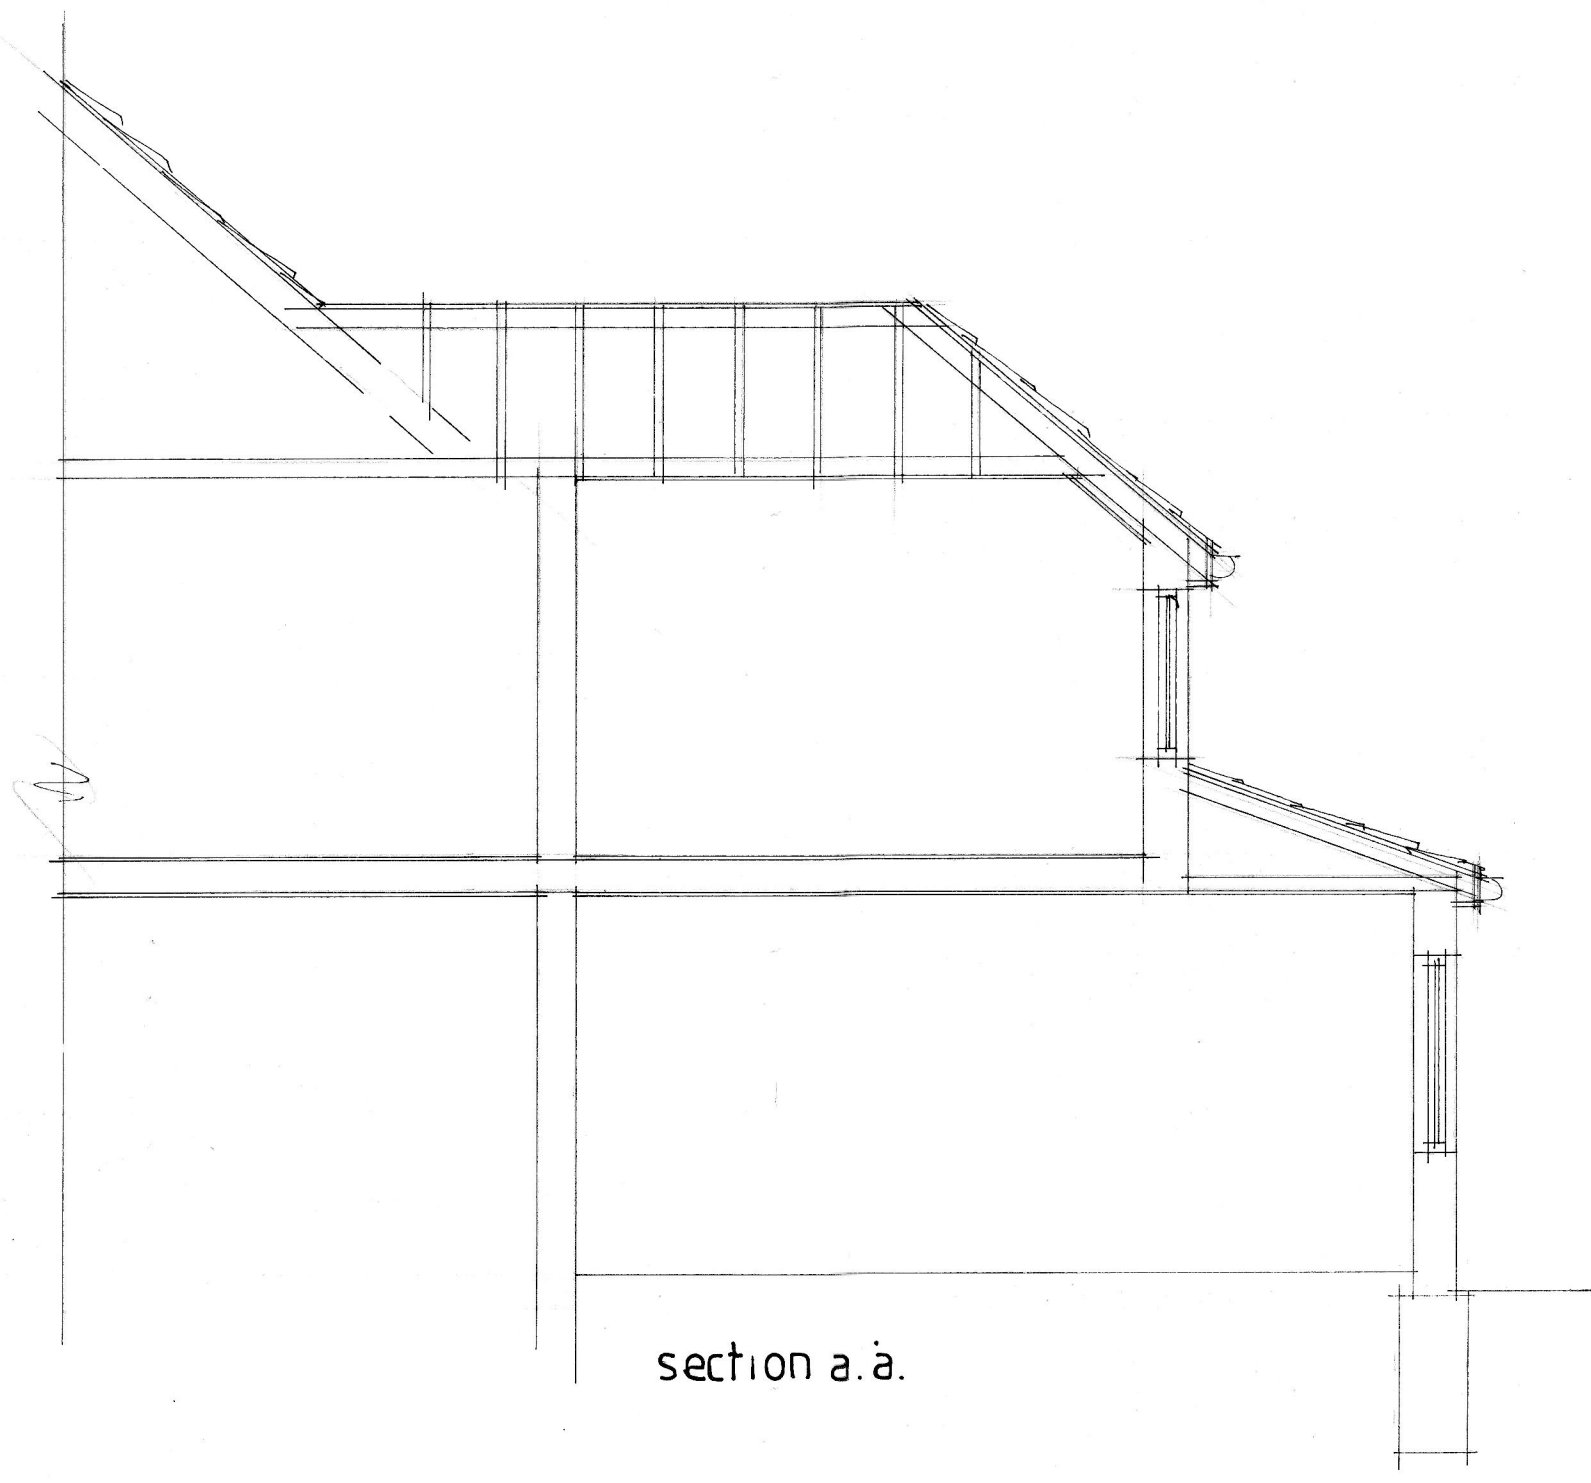
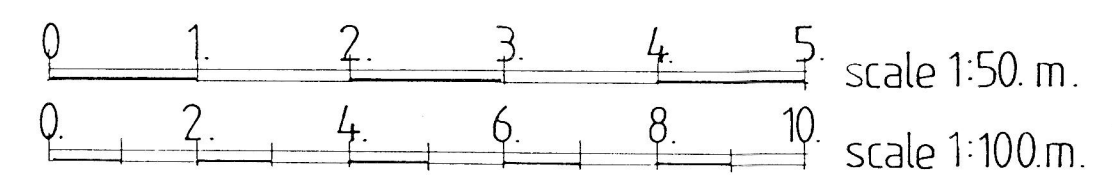
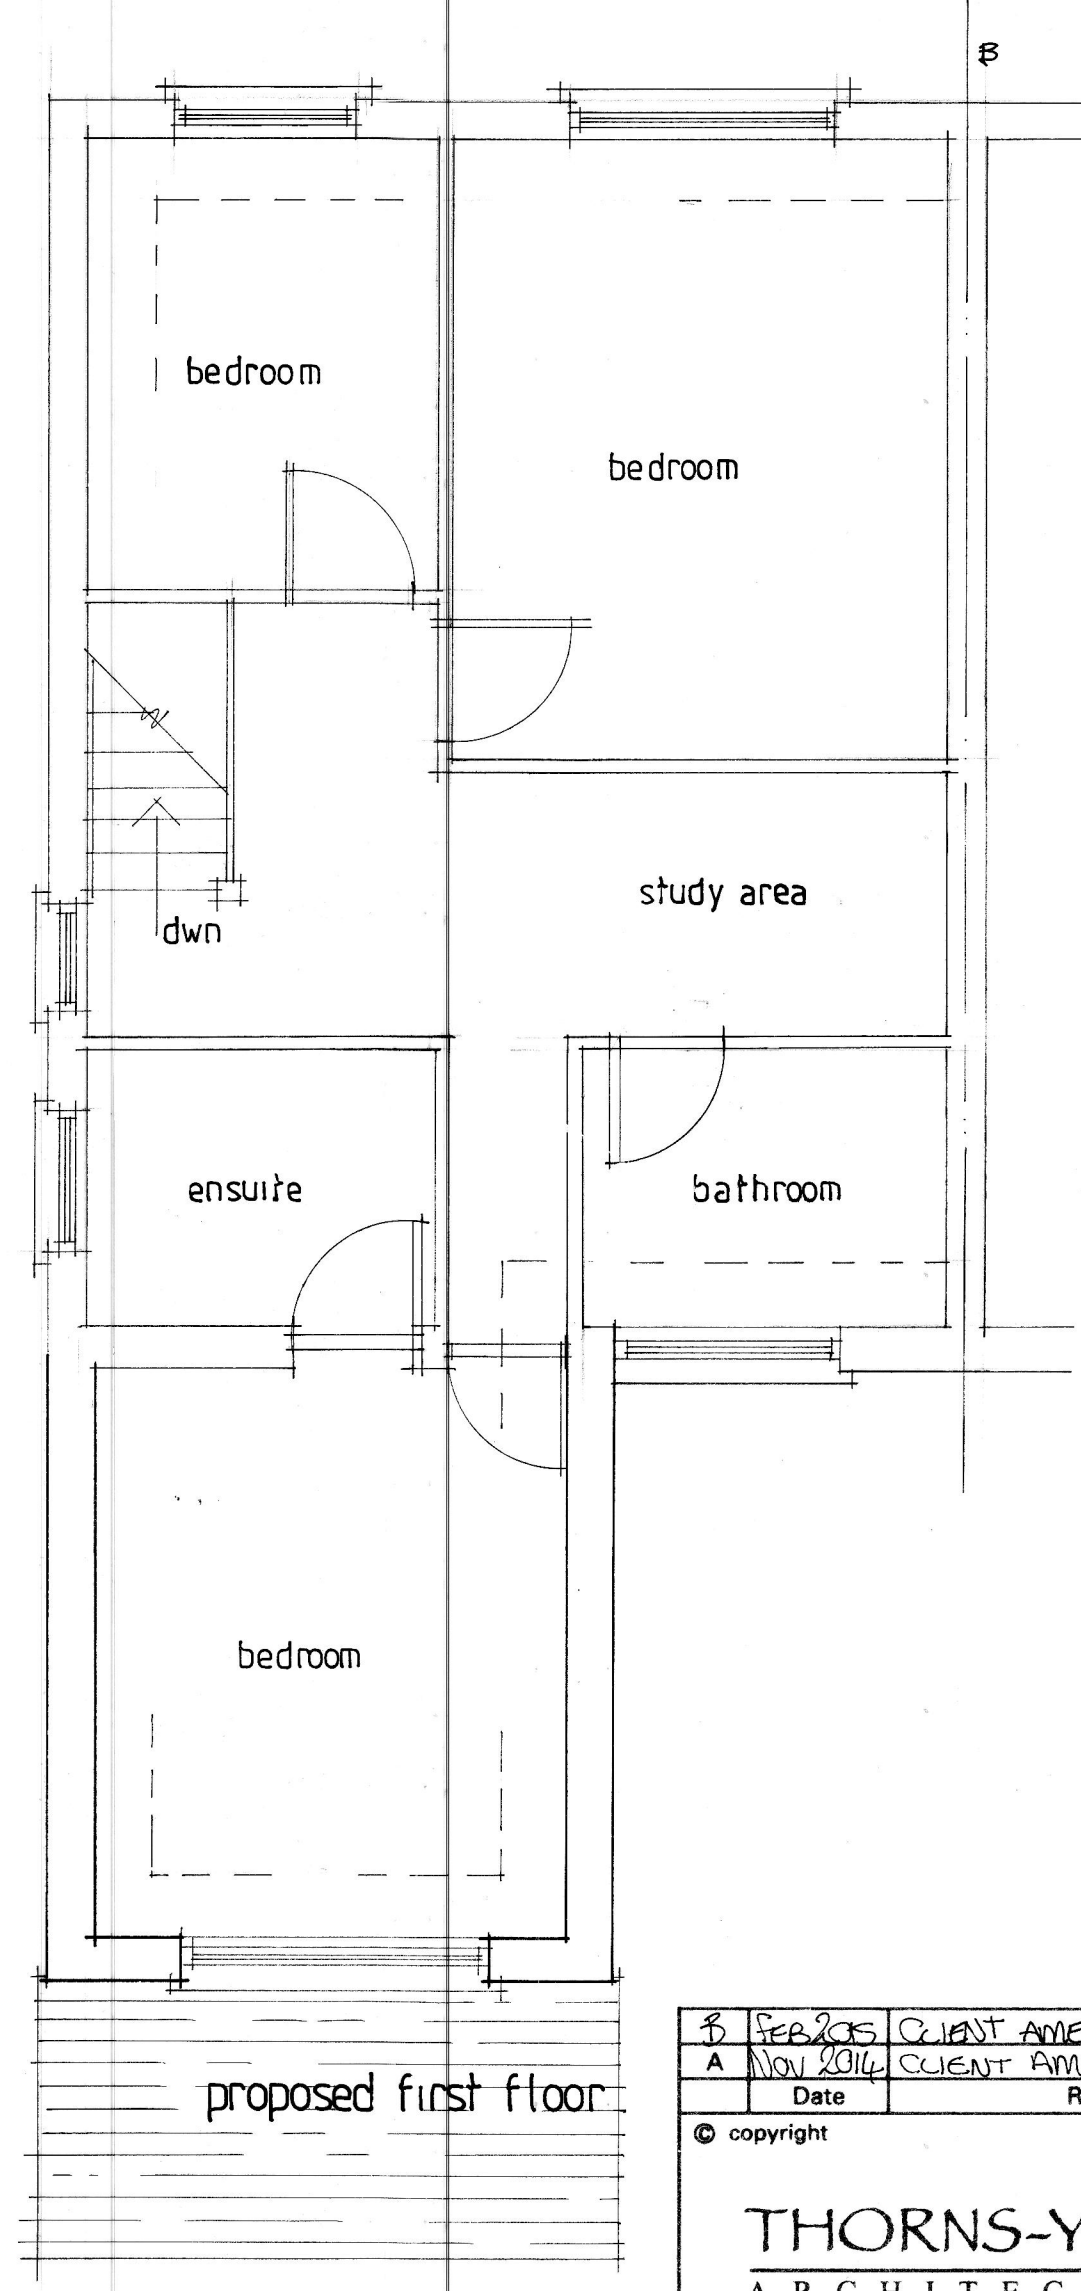
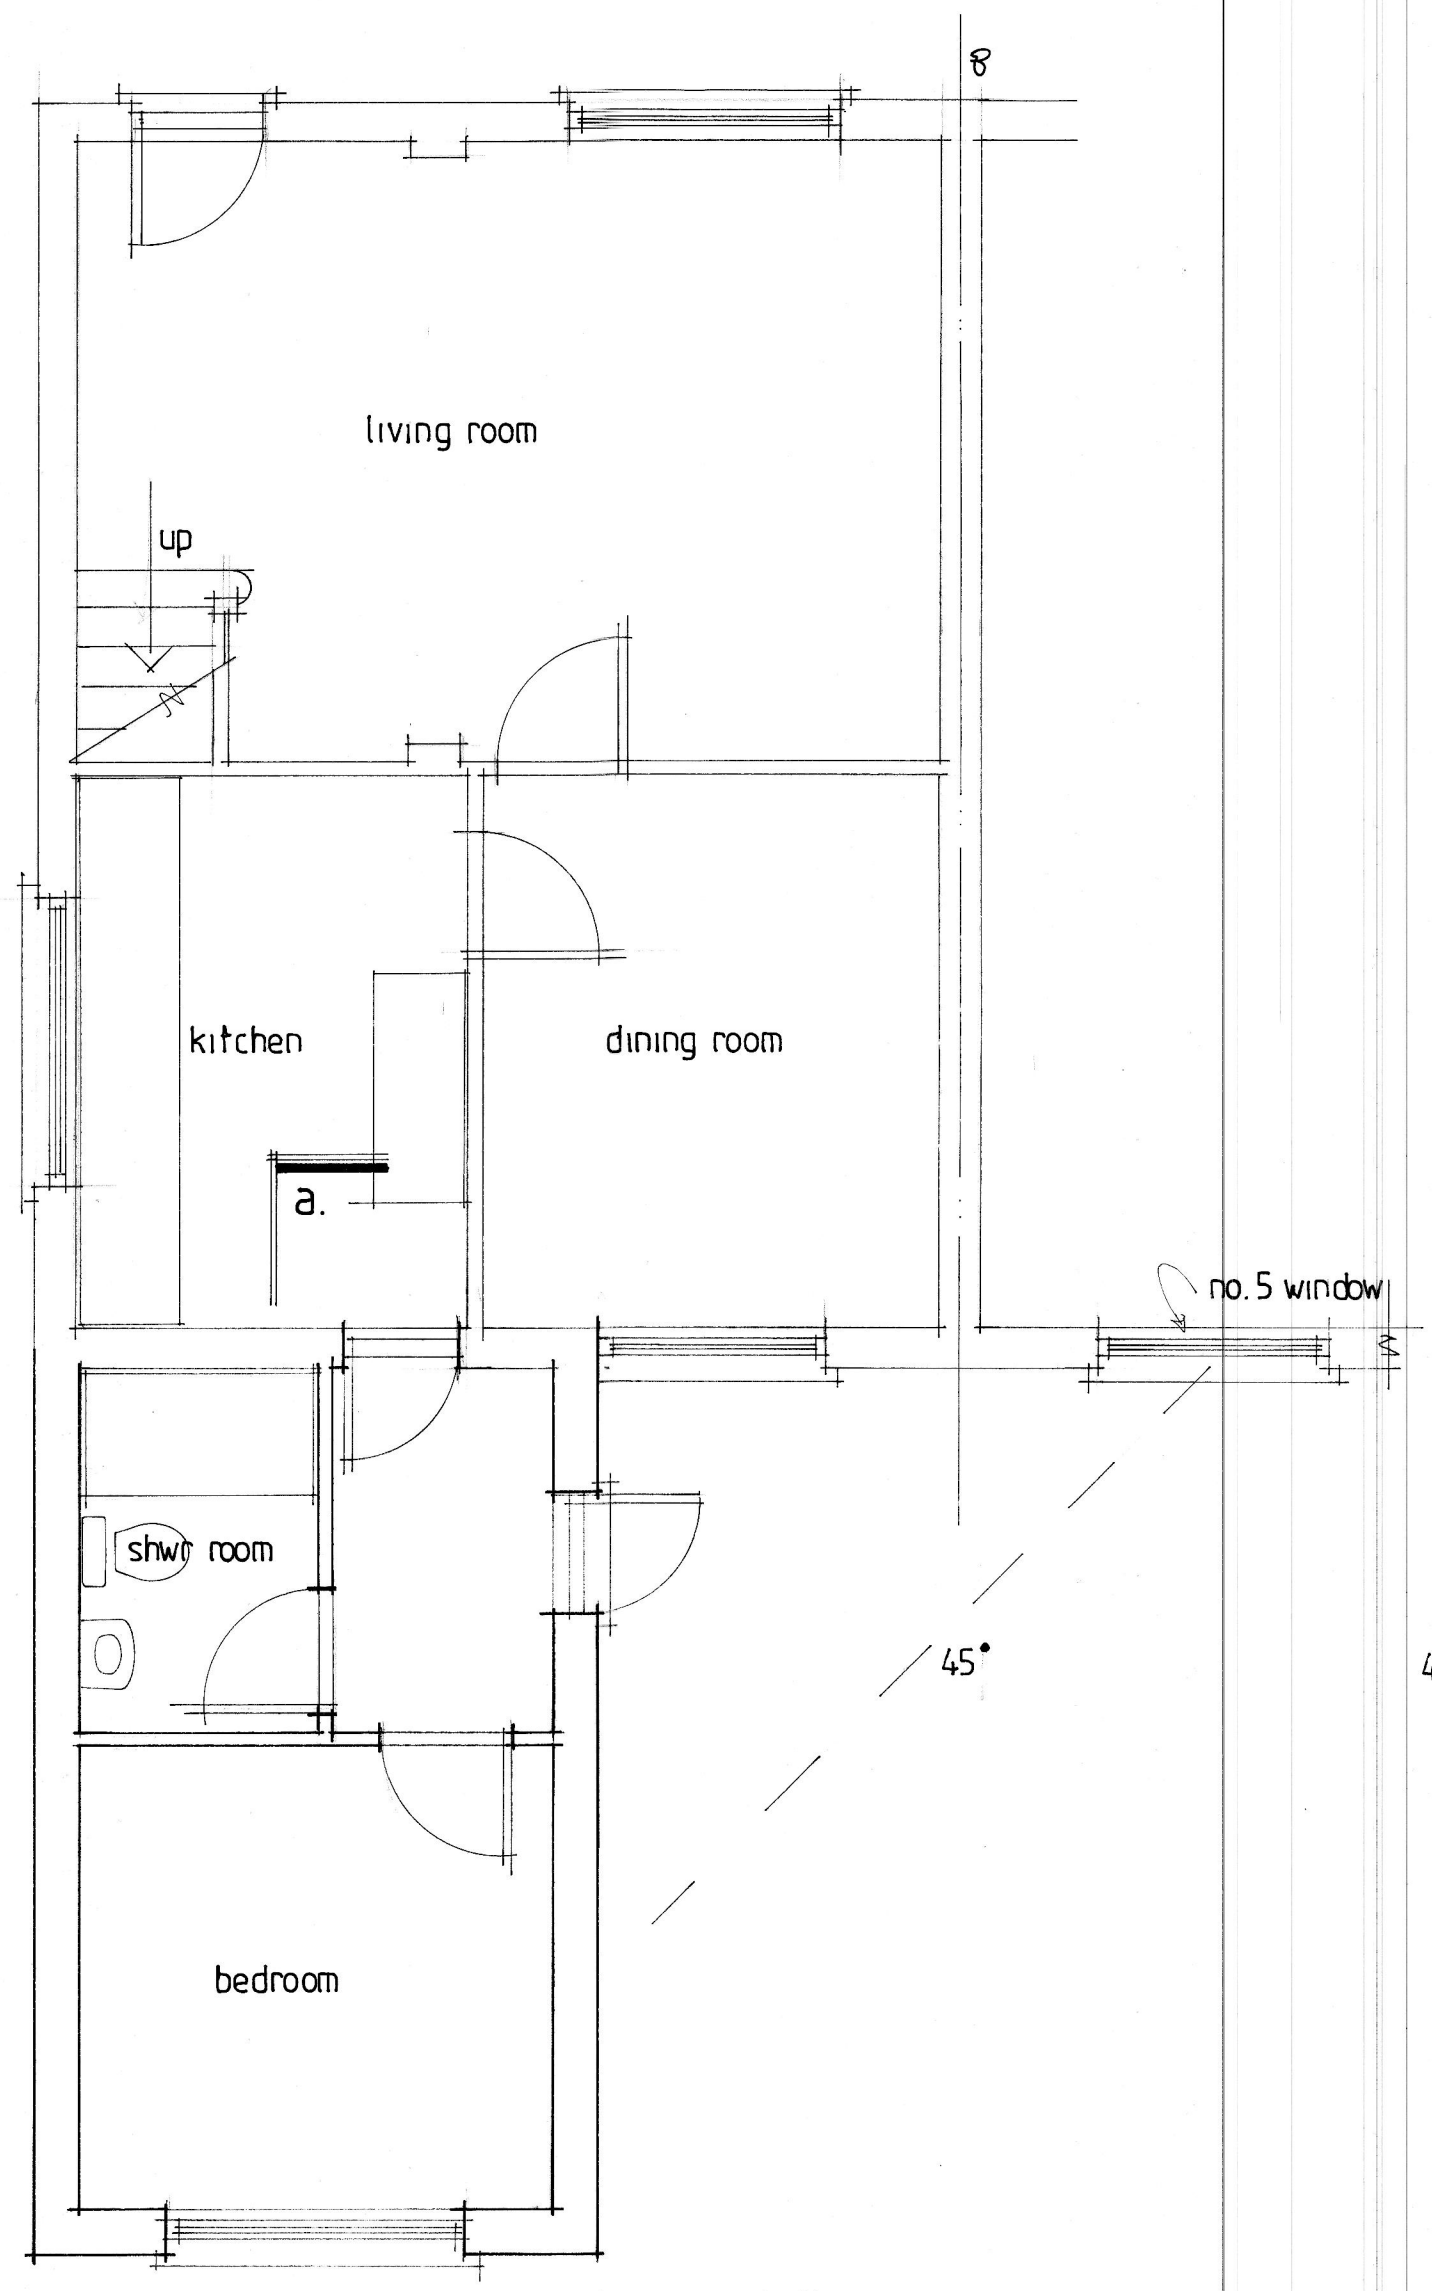
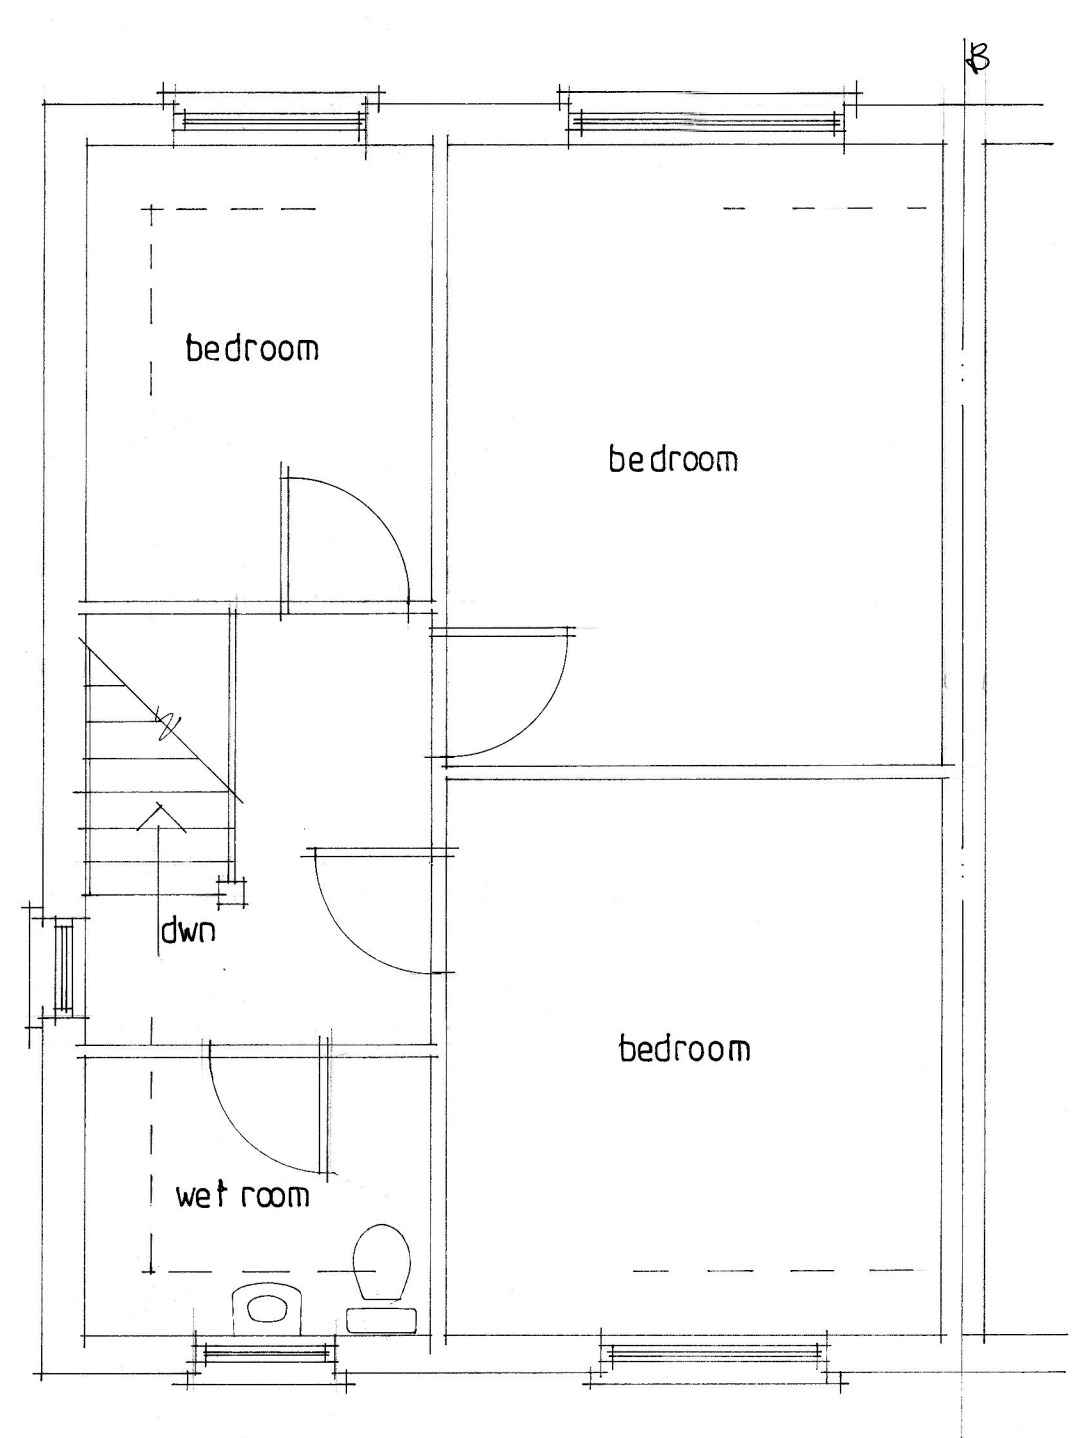


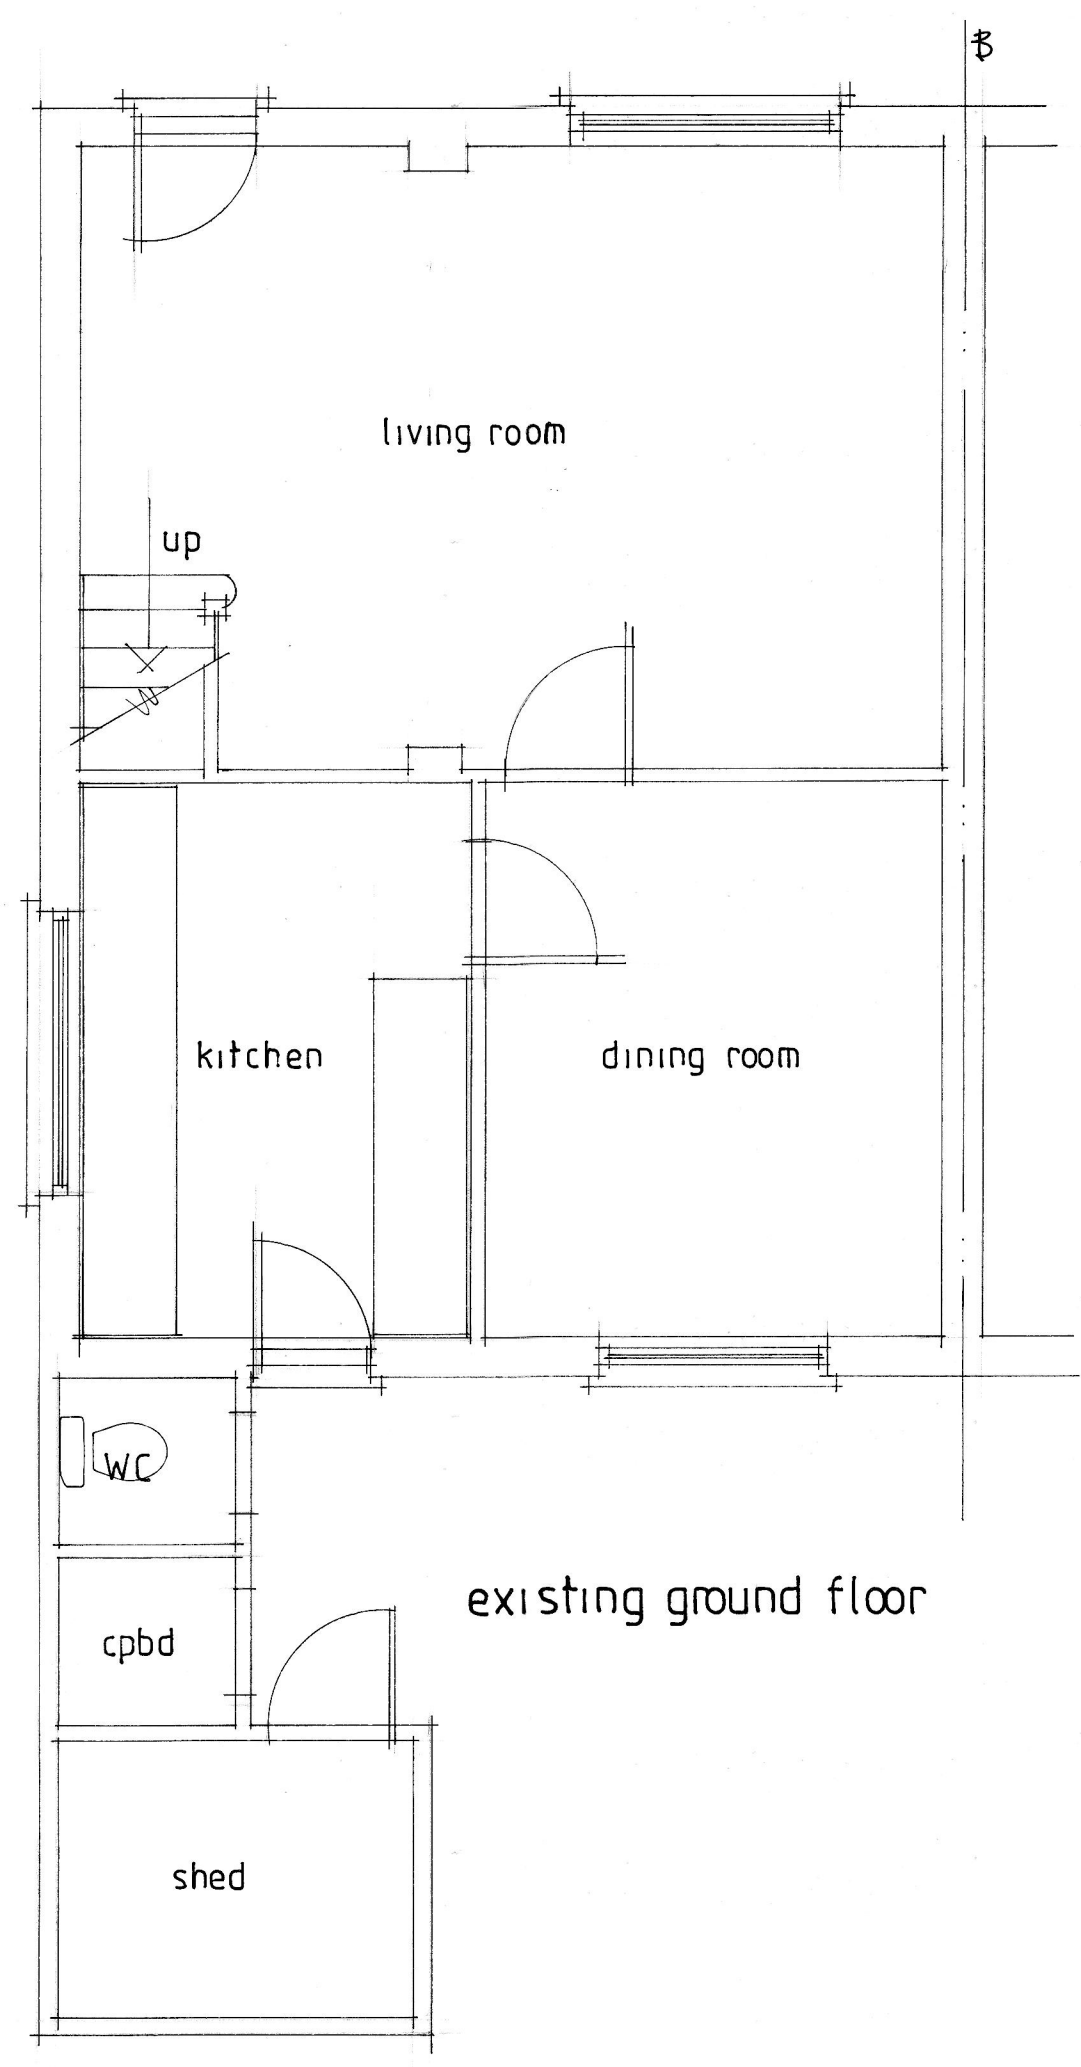

B FEB 2015 CLIENT AMENDMENTS	
A NOV 2014 CLIENT AMENDMENTS	
Date	Revision
© copyright	
THORNS-YOUNG ARCHITECTURAL	
THORNS-YOUNG LTD CHARTERED BUILDING CONSULTANTS 232 London Road, North End, Portsmouth PO2 9JQ Tel: (023) 9267 2883 Fax: (023) 9266 3457 Website: www.thornsyounge.co.uk	
Client	
Mr & Mrs Hayward	
Job Title	
7 Ernest Road Havant	
Drawing Title	
two storey extension	
Scale 1:100 1:50	
Date OCT 2014	Drawn by RN
Org. No. 7248-14	Rev. 3/4