


E - LOW CAPACITY 800 900 AND 2100 RFM
VOD E UK SRB 306 261 S

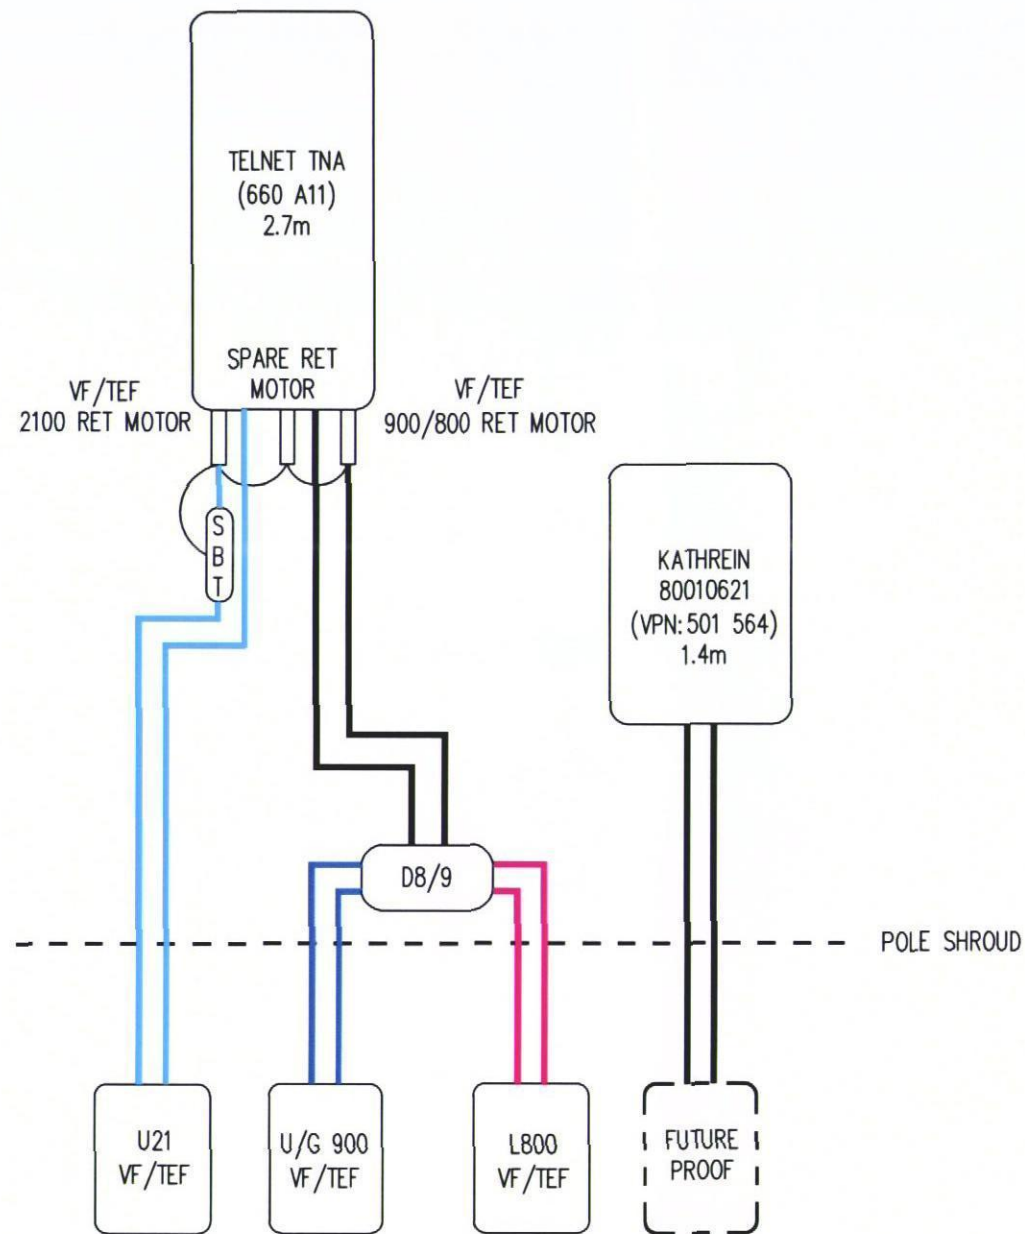

PROPOSED ANTENNA SCHEMATIC

SCALE N.T.S

FEEDER KEY:

- 800 FEEDER
- 900 FEEDER
- 1800 FEEDER
- 2100 FEEDER
- 2600 FEEDER
- COMBINED FEEDER
- FIBRE

HAVANT BOROUGH
COUNCIL

17 SEP 2015

RECEIVED

B	TREE HEIGHT AMENDED	12/08/15	JW	JR
A	AMENDED TO SUIT COMMENTS	04/06/15	JW	WW
No.	Revision	Date	By	ckd



Wireless
Infrastructure
Group



CTIL

Site Name & Address:
FISHERY LANE, SOUTHERN WATER
COMPOUND ADJACENT TO TIP, SOUTH
HAYLING, PO11 9NF

Title:
PROPOSED TELECOMMUNICATIONS
GREENFIELD UPGRADE
ANTENNA SCHEMATIC

Purpose of Issue:
PLANNING & LEGAL

Drawing No:
130542 - 400

CTIL No: 130542	VF No: 46549	TEF No: 45932
Issue: B	Scale: AS STATED	Ch'd: RJ
Drn: JR	Date: 14.05.15	App: RJ
	Date: 14.05.15	

100mm

50mm

10mm

A3