


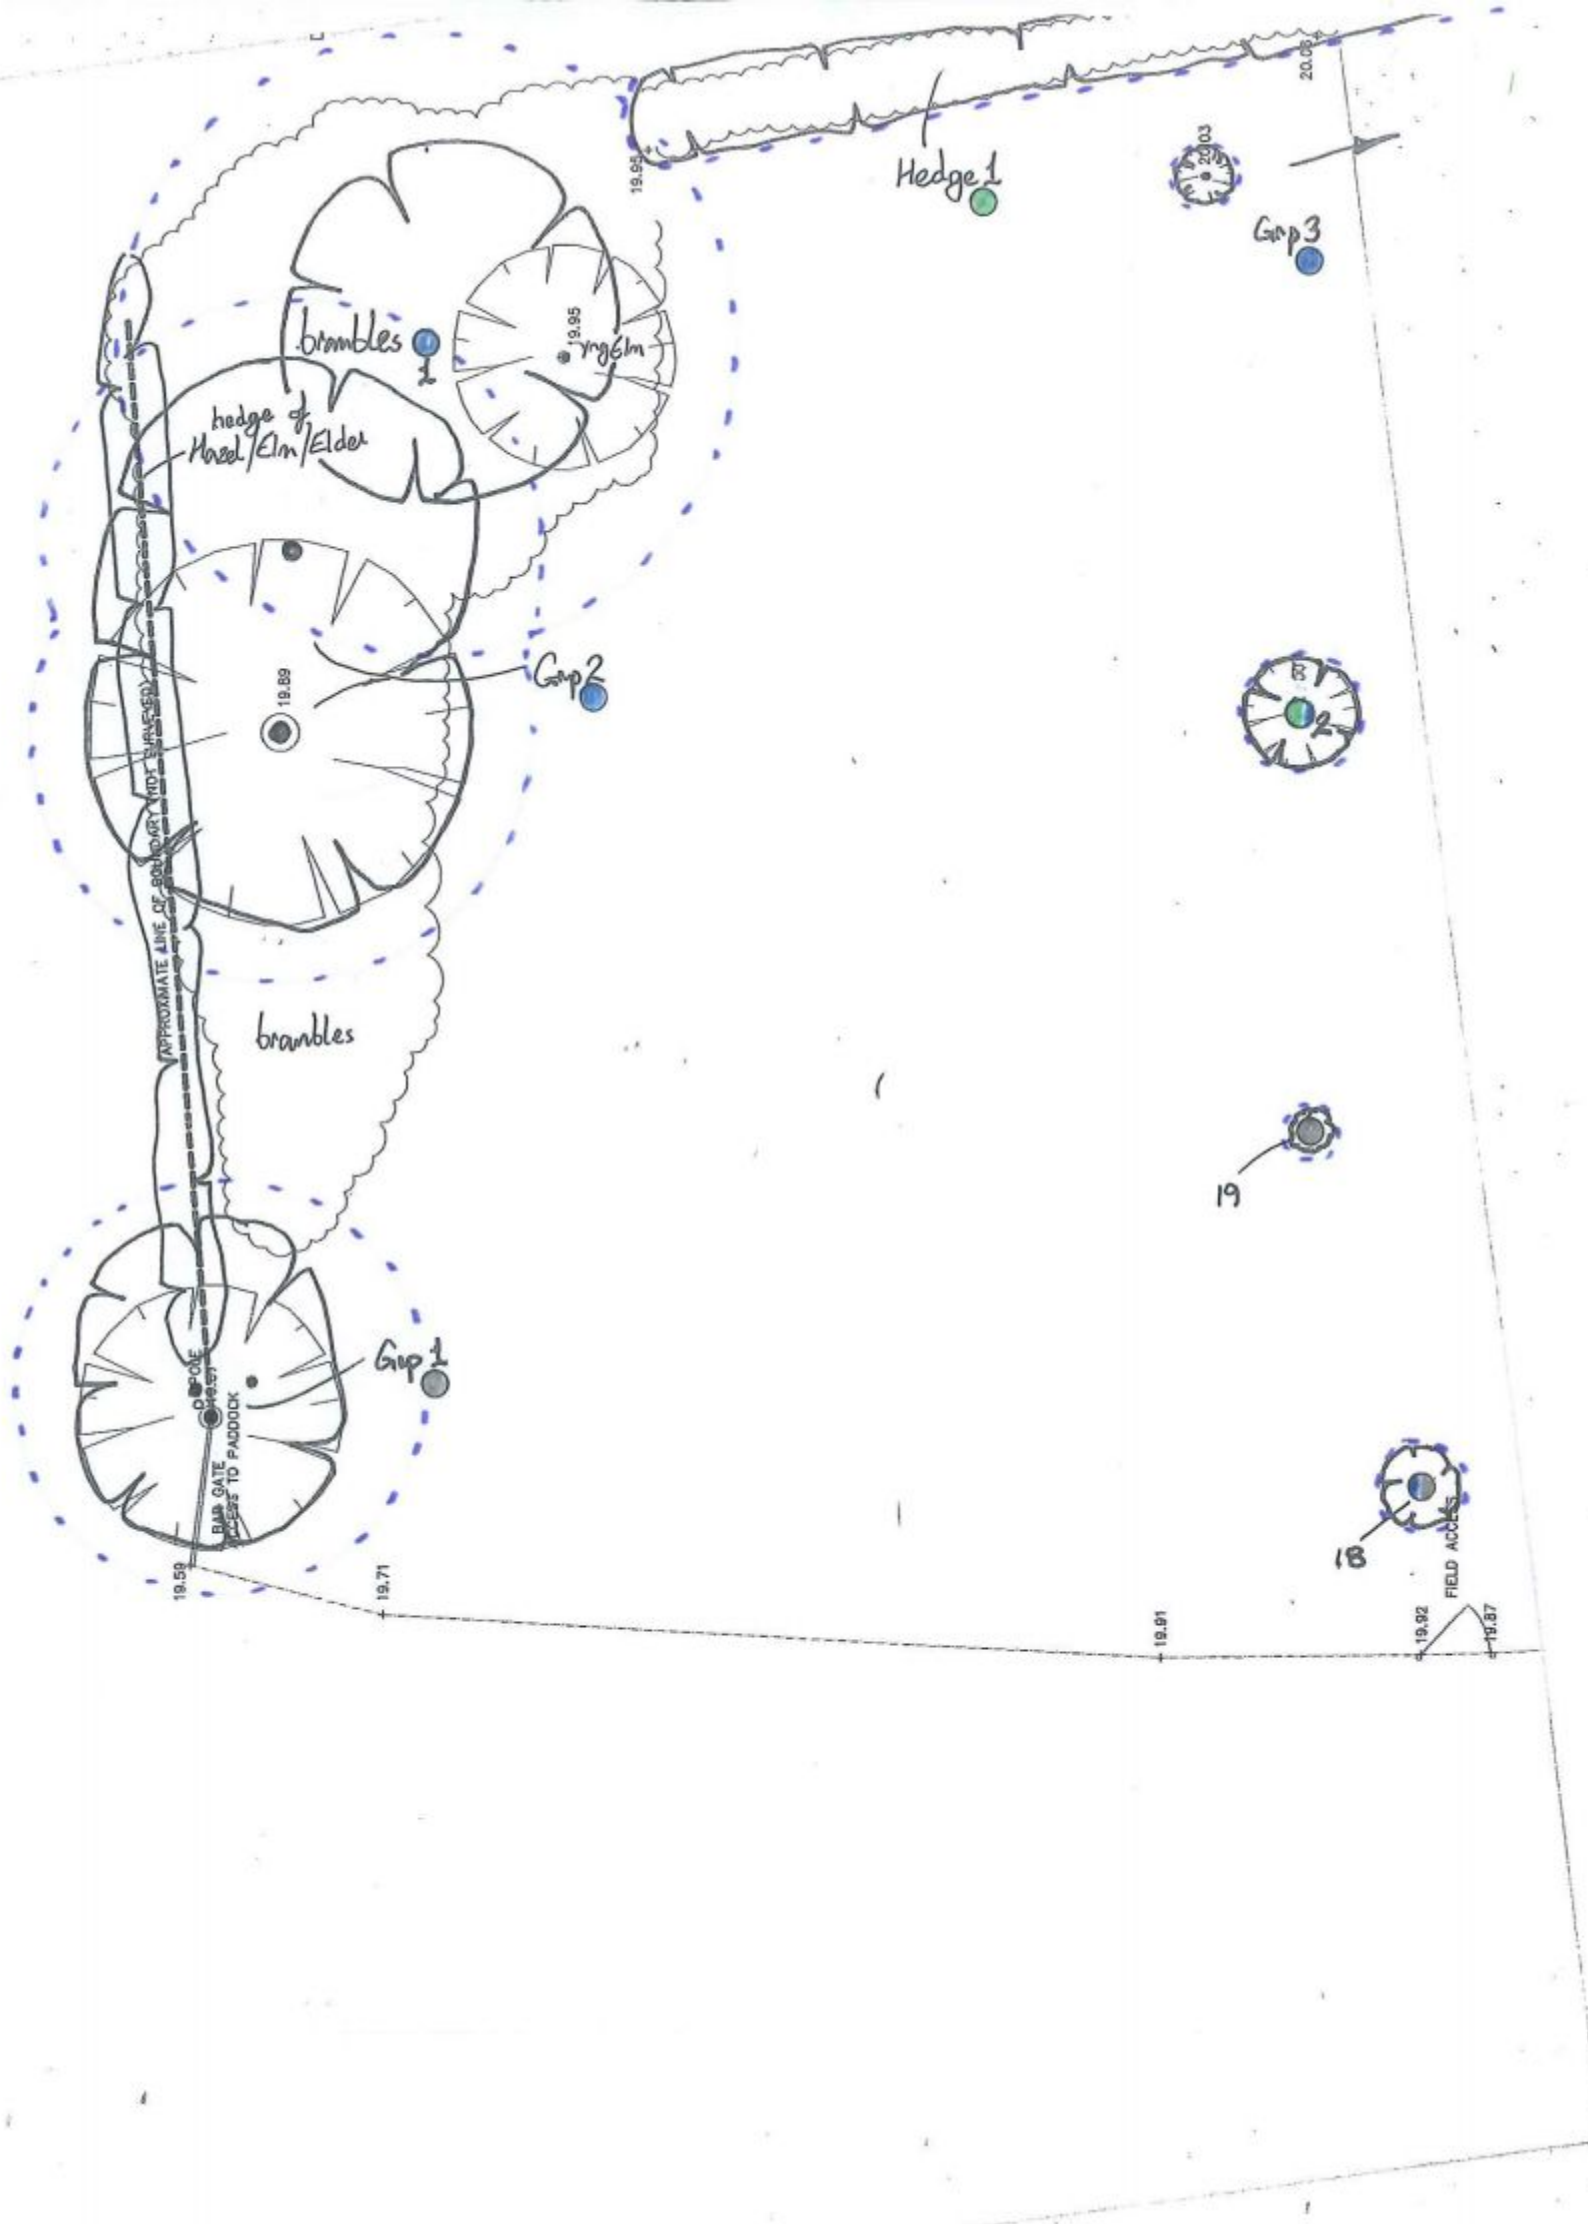

|   |                                              |
|---|----------------------------------------------|
|   |                                              |
| project   | Fairacre Church Lane Northney Hayling Island |
| client   | Mrs M Dalton-Harrison                        |
| title   | Tree Survey & Constraints Plan               |
| dwg   | BJH 01/02                                    |
| scale   | 1:200                                        |
| date   | March 2015                                   |
| job   | 0900                                         |
| drawn by   | bjh                                          |
| Bernie Harrison M.Arb.<br>3 Acorn Cottage, South Tyneside, East Sussex, TN37 5P<br>Tel: 01753 825207 • mob: 07973 520891 • email: bernie.harrison@btopenworld.com • VAT Reg No: 881 5026 10 |                                              |

- Key:**
- = Trees of A (high) grading
  - = Trees of B (moderate) grading
  - = Trees of C (low) grading
  - = Trees of U (fell) grading

 = Root Protection Area in accordance with BS5837 recommendations

**N.B.** IF the crown spread exceeds the recommended RPA and the tree has a low branching habit then it may prove necessary to either increase the RPA to encompass the full crown or undertake facilitation pruning works

