


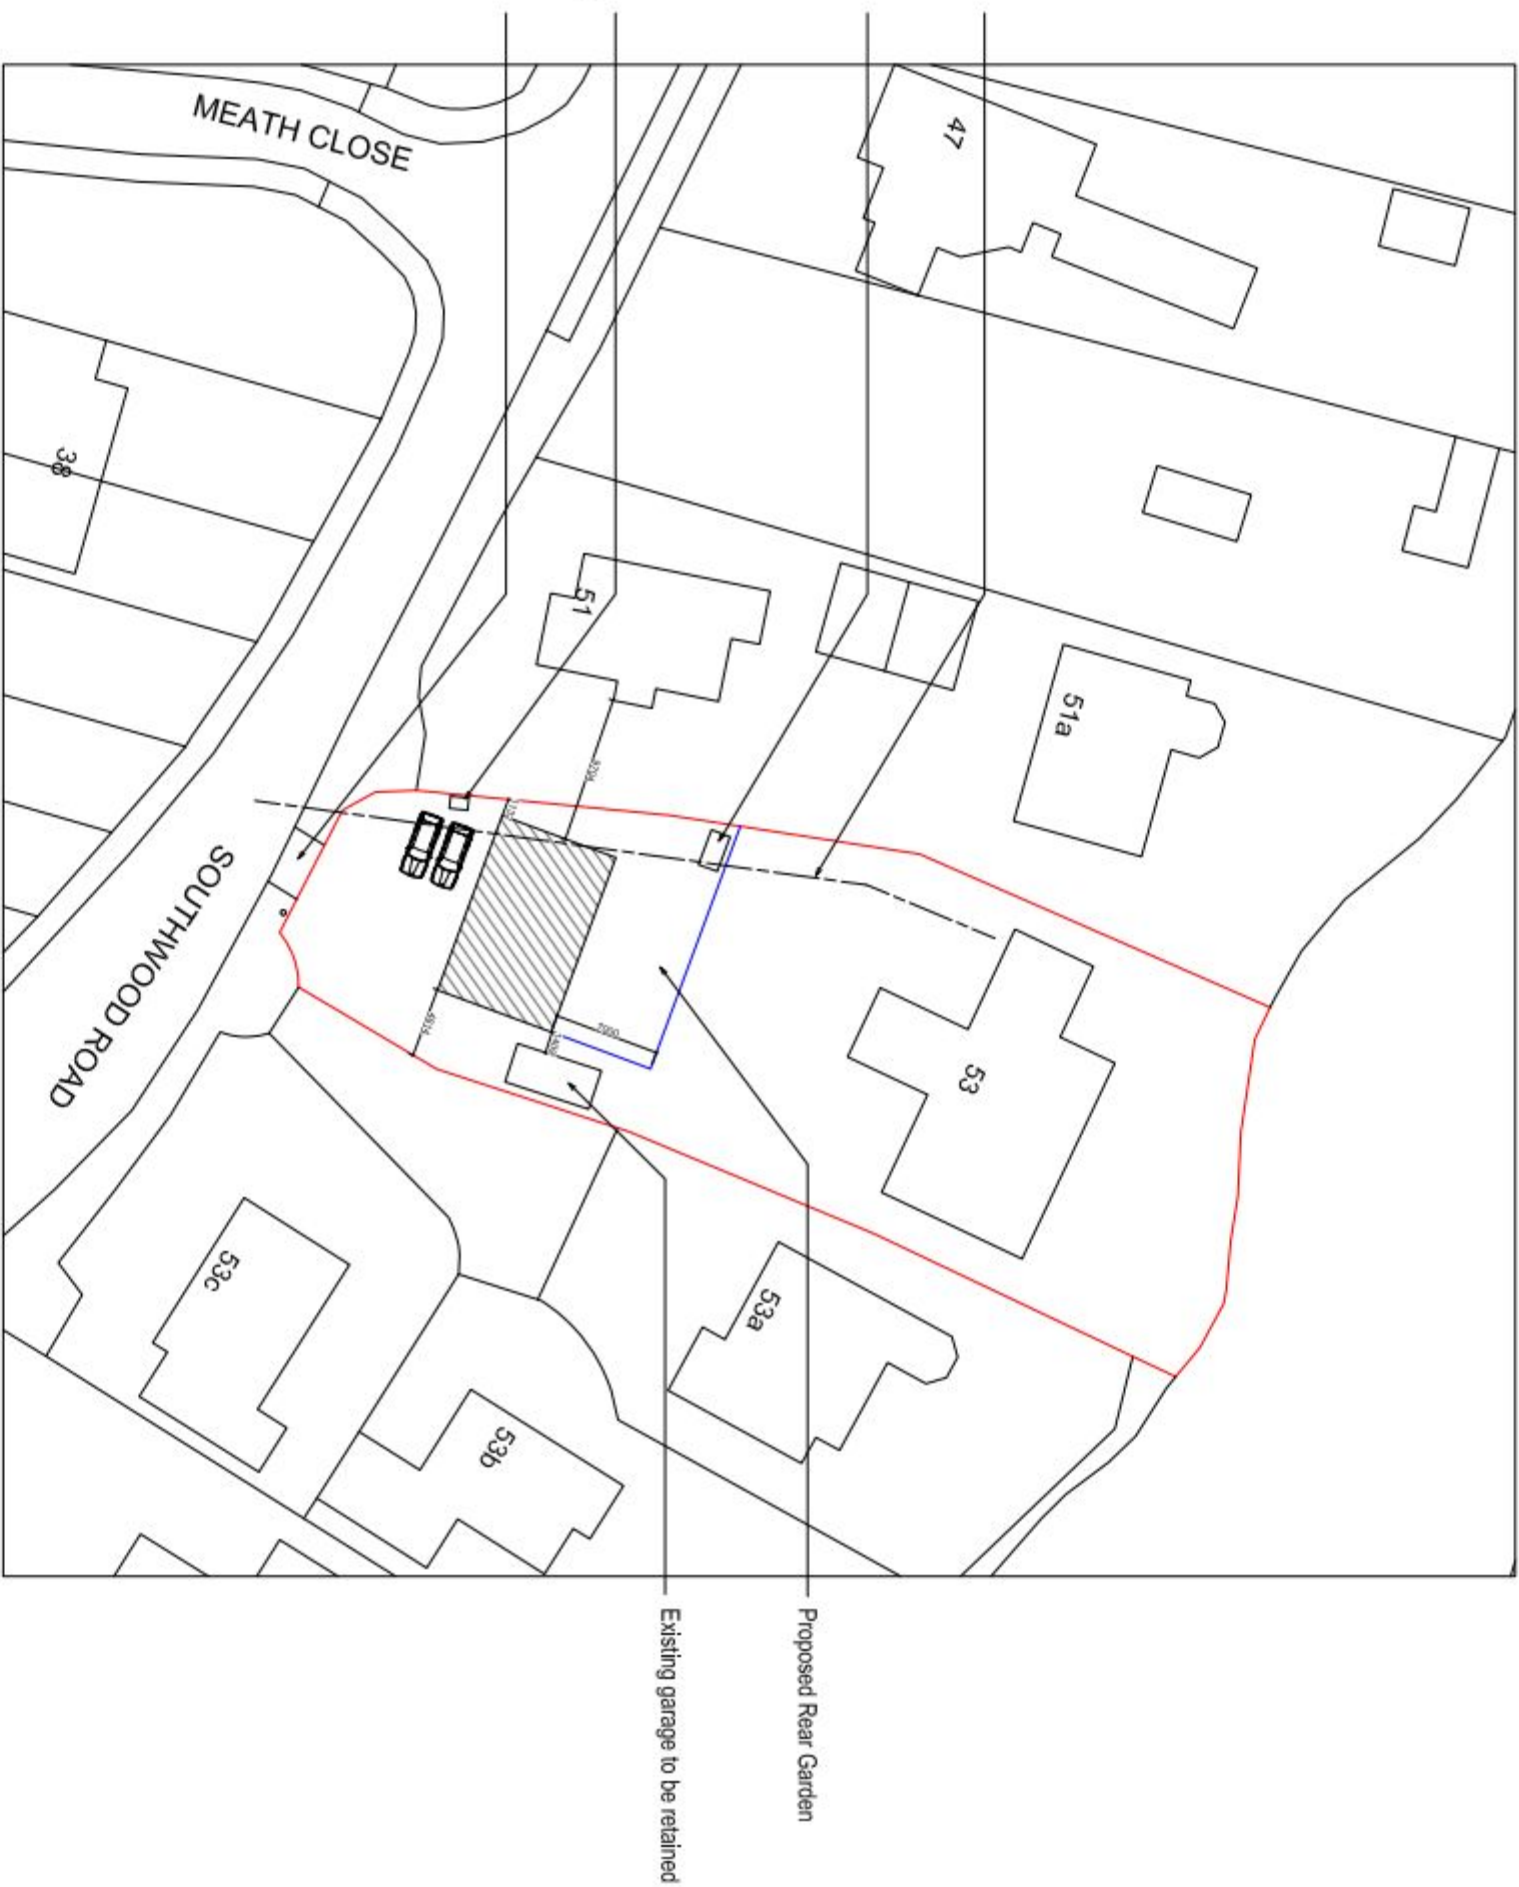

New entrance other side of lamp post



Your Home Plans Ltd
Drop Anchor, Drift Lane,
Bosham, West Sussex, PO18 8PP
Tel: 01243 572414
june@yourhomeplans.co.uk

53 SOUTHWOOD ROAD
HAYLING ISLAND
HAMPSHIRE
PO11 9PT

Block Plan

Project Number: 53SOU-14 REVA

Date: 13TH DECEMBER 2014

Drawn By: Your Home Plans Ltd

Checked By: JEG

Drawing No:

01

Scale: 1:500 A3