


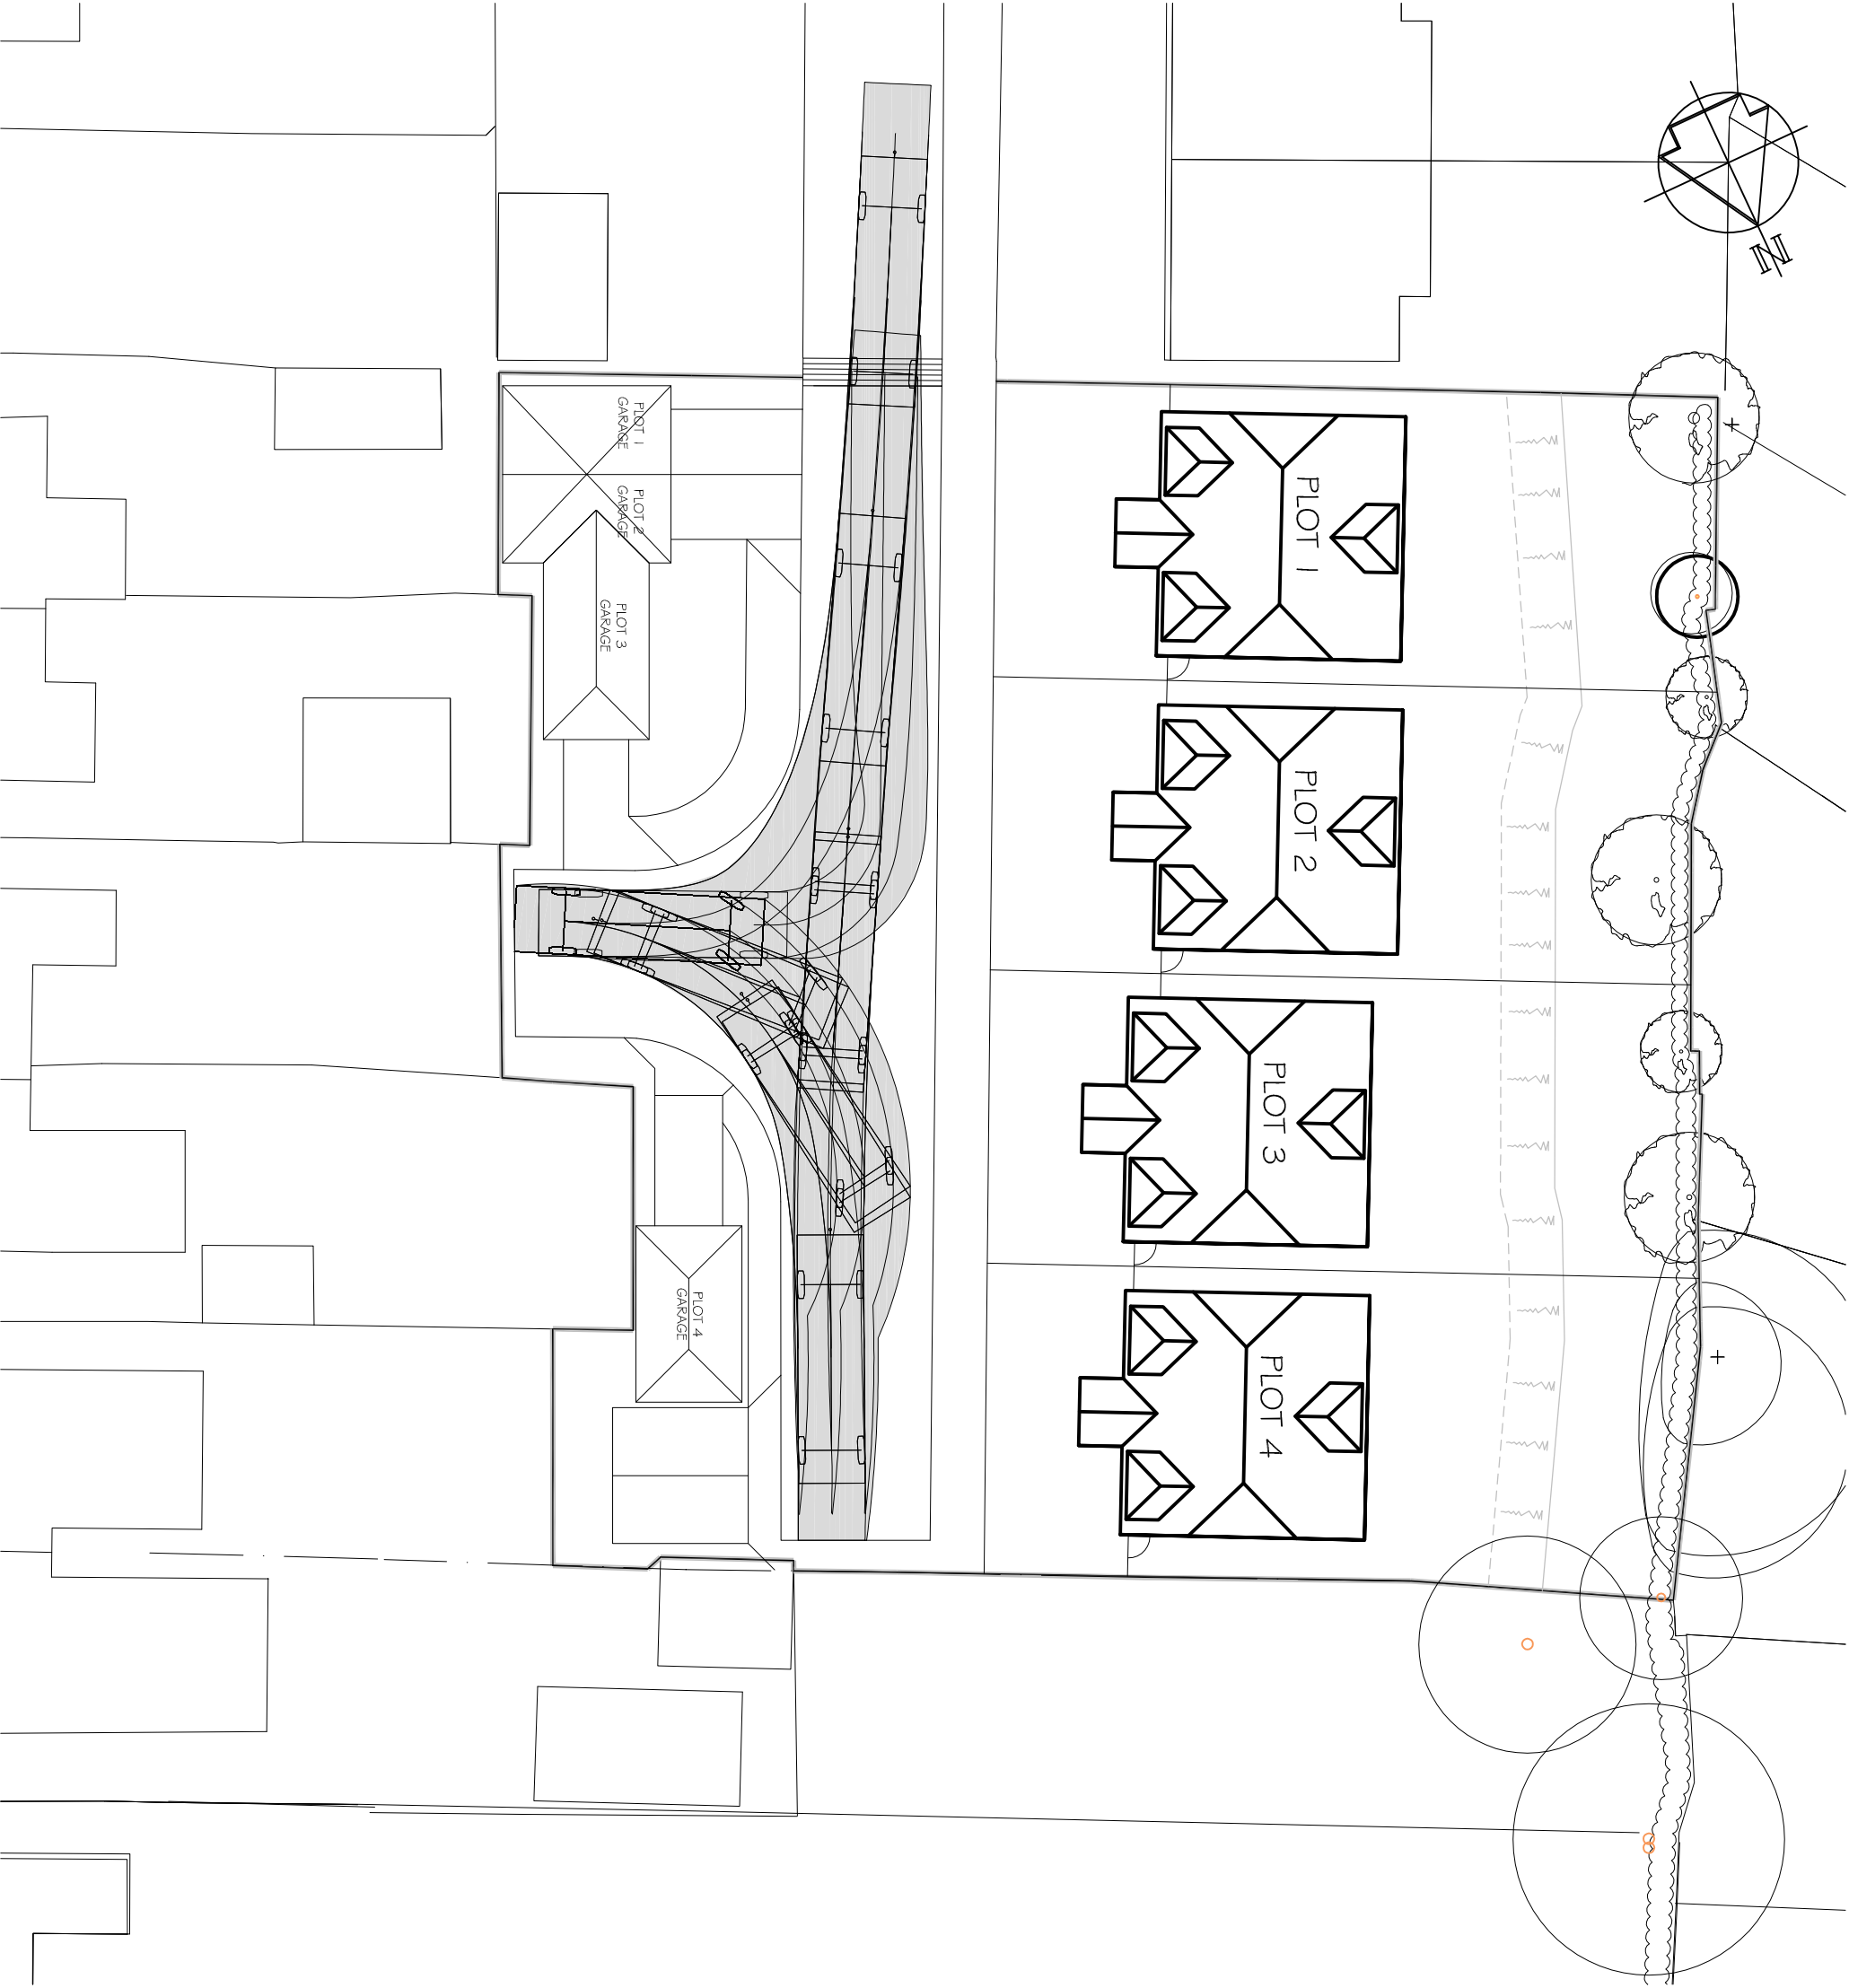


NOTES

- 1 This drawing shall be read in conjunction with all relevant Engineers and Architect's drawings and specifications.
- 2 Dimensions are in millimetres unless noted otherwise.

Key:

Extent of Turning Circle

4 Vehicle Type :

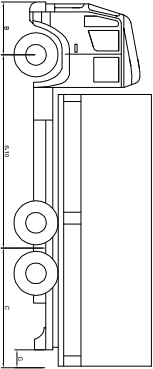

Autopath vehicle tracking
using 9.2m long Single
Unit Truck

REV	DESCRIPTION	DATE
-----	-------------	------

Archibald Shaw

Consulting Civil & Structural Engineers
One Little London Chichester West Sussex PO19 1PP
Telephone: 01243 786471 Facsimile: 01243 779346
mail@archibaldshaw.co.uk www.archibaldshaw.co.uk

PROJECT

Land off Willowside, Lovedean, Hampshire

SECTION

Vehicle Tracking : 9.2m Truck

DRAWN BY	CHECKED BY	DESIGNED BY
PF	VC	PF
SCALE @ A3	© DATE	STATUS
1:250	Feb. 2015	Preliminary
JOB NO.	DRAWING NO.	REVISION
27221	001	P1