




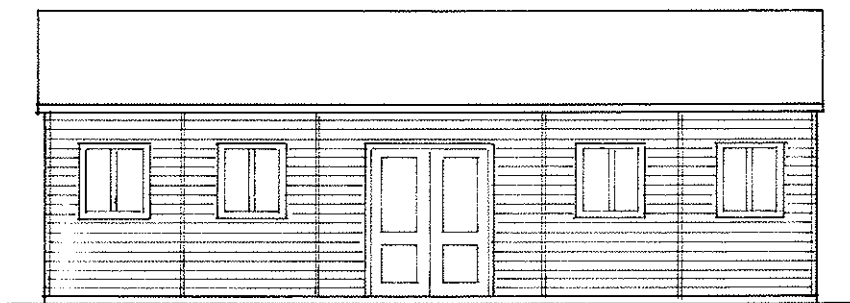


FRONT

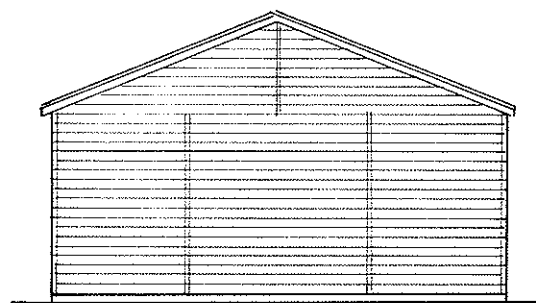

L.H. FLANK

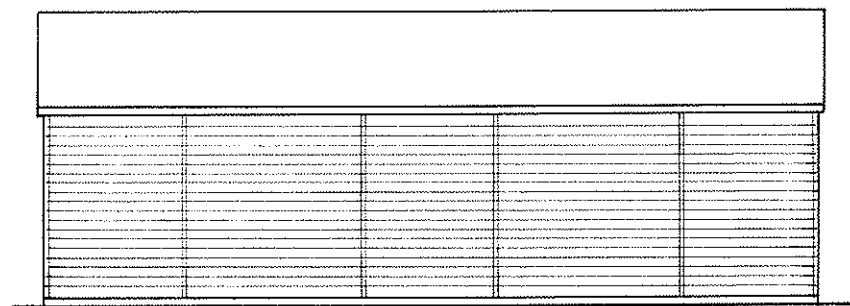


REAR

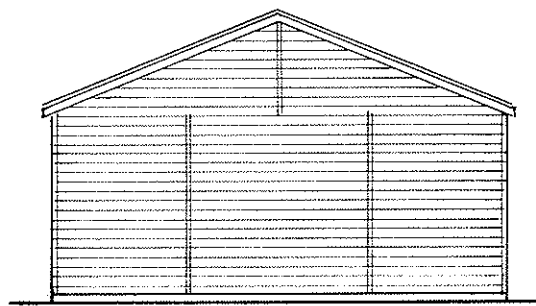

R.H. FLANK

0 1 2 3 4 5
SCALE 1:100

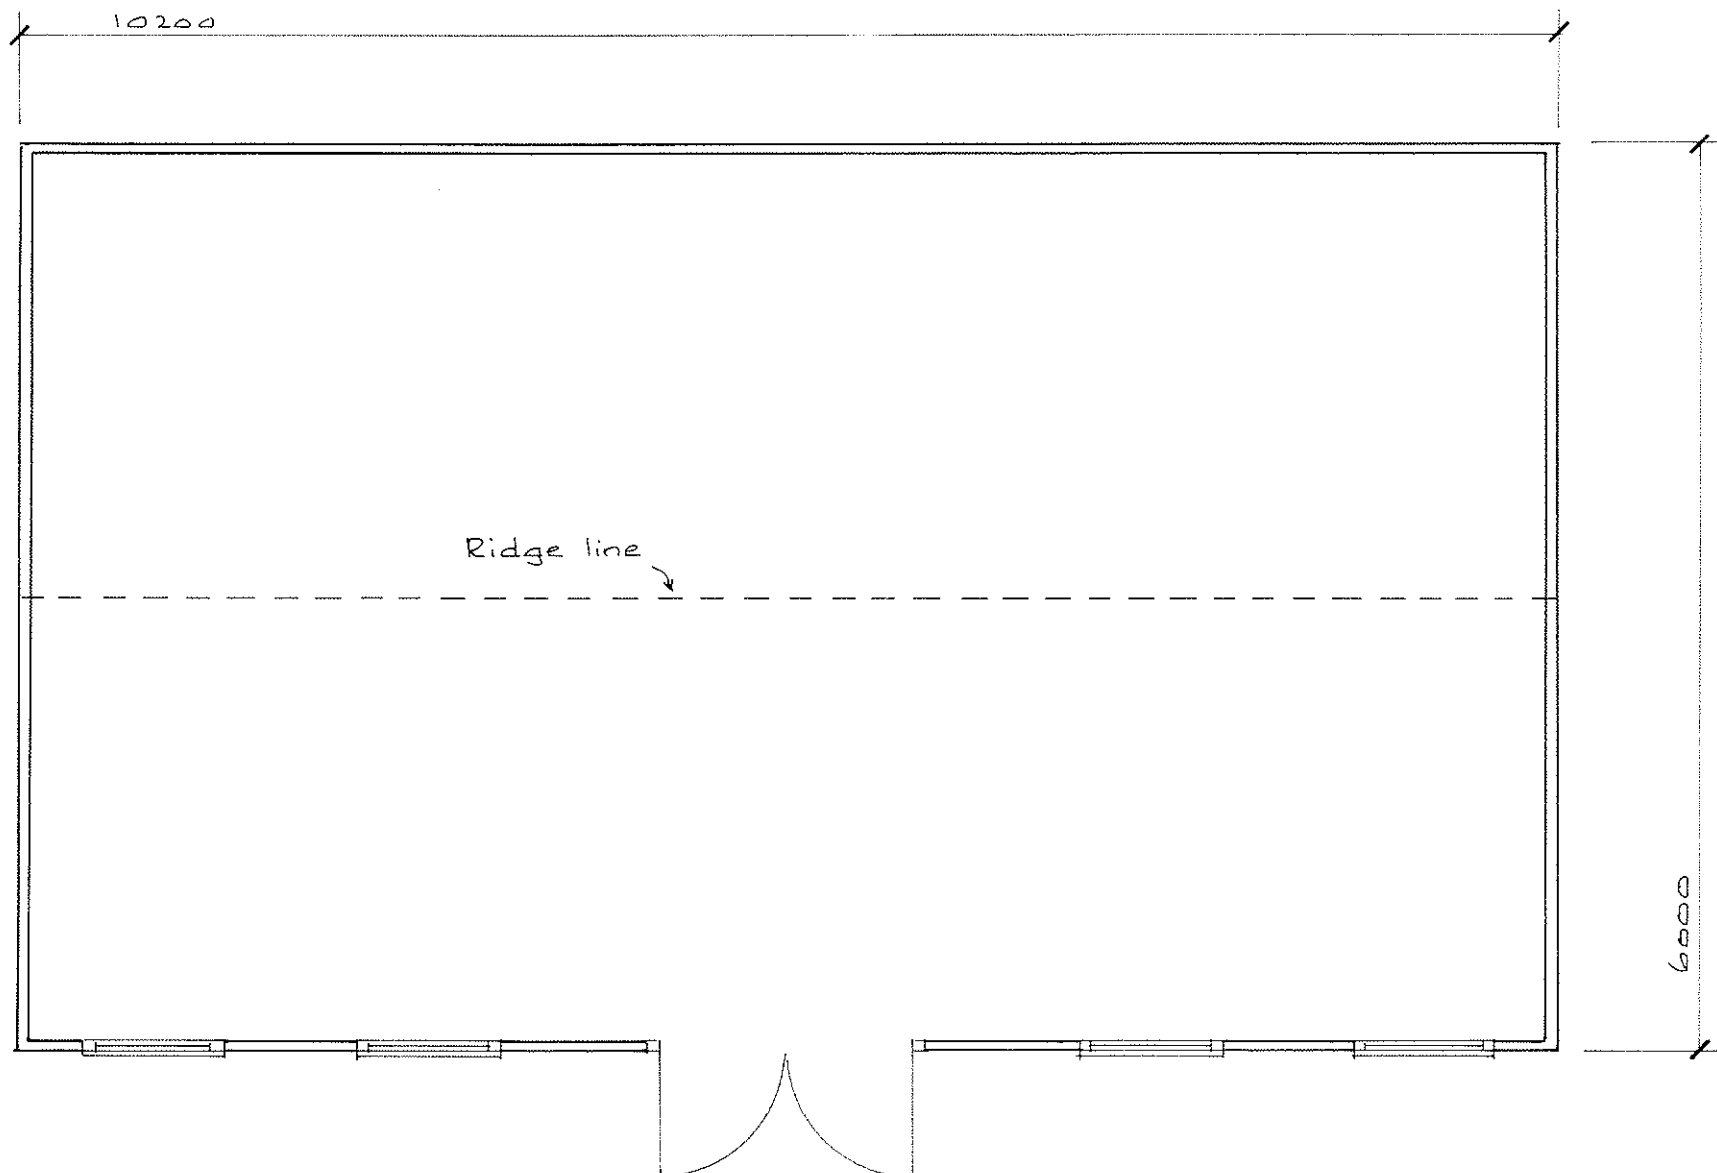

0 1 2 3 4
SCALE 1:50

PASSMORES			
Client: BEDHAMPTON CRICKET CLUB		Drwg. No: 38/66966	
Scale: 1:50 1:100	Date: 9.1.15.	Drawn: R.J.R.	Checked: SS
See overleaf for:		TYPICAL SECTION TECHNICAL SPECIFICATION	