

72 -76
West Street
Havant

EXISTING
SITE PLAN


Martin Critchley
Chartered Architect
North Street
Havant, Hampshire PO9 1PW
023 92 474 919
critchleyarchitect@hotmail.com

Revisions

A.
B.

Scale A3-1:200
Date 03/02/15
Drawn MHC/ALB/JHL

1044-220°

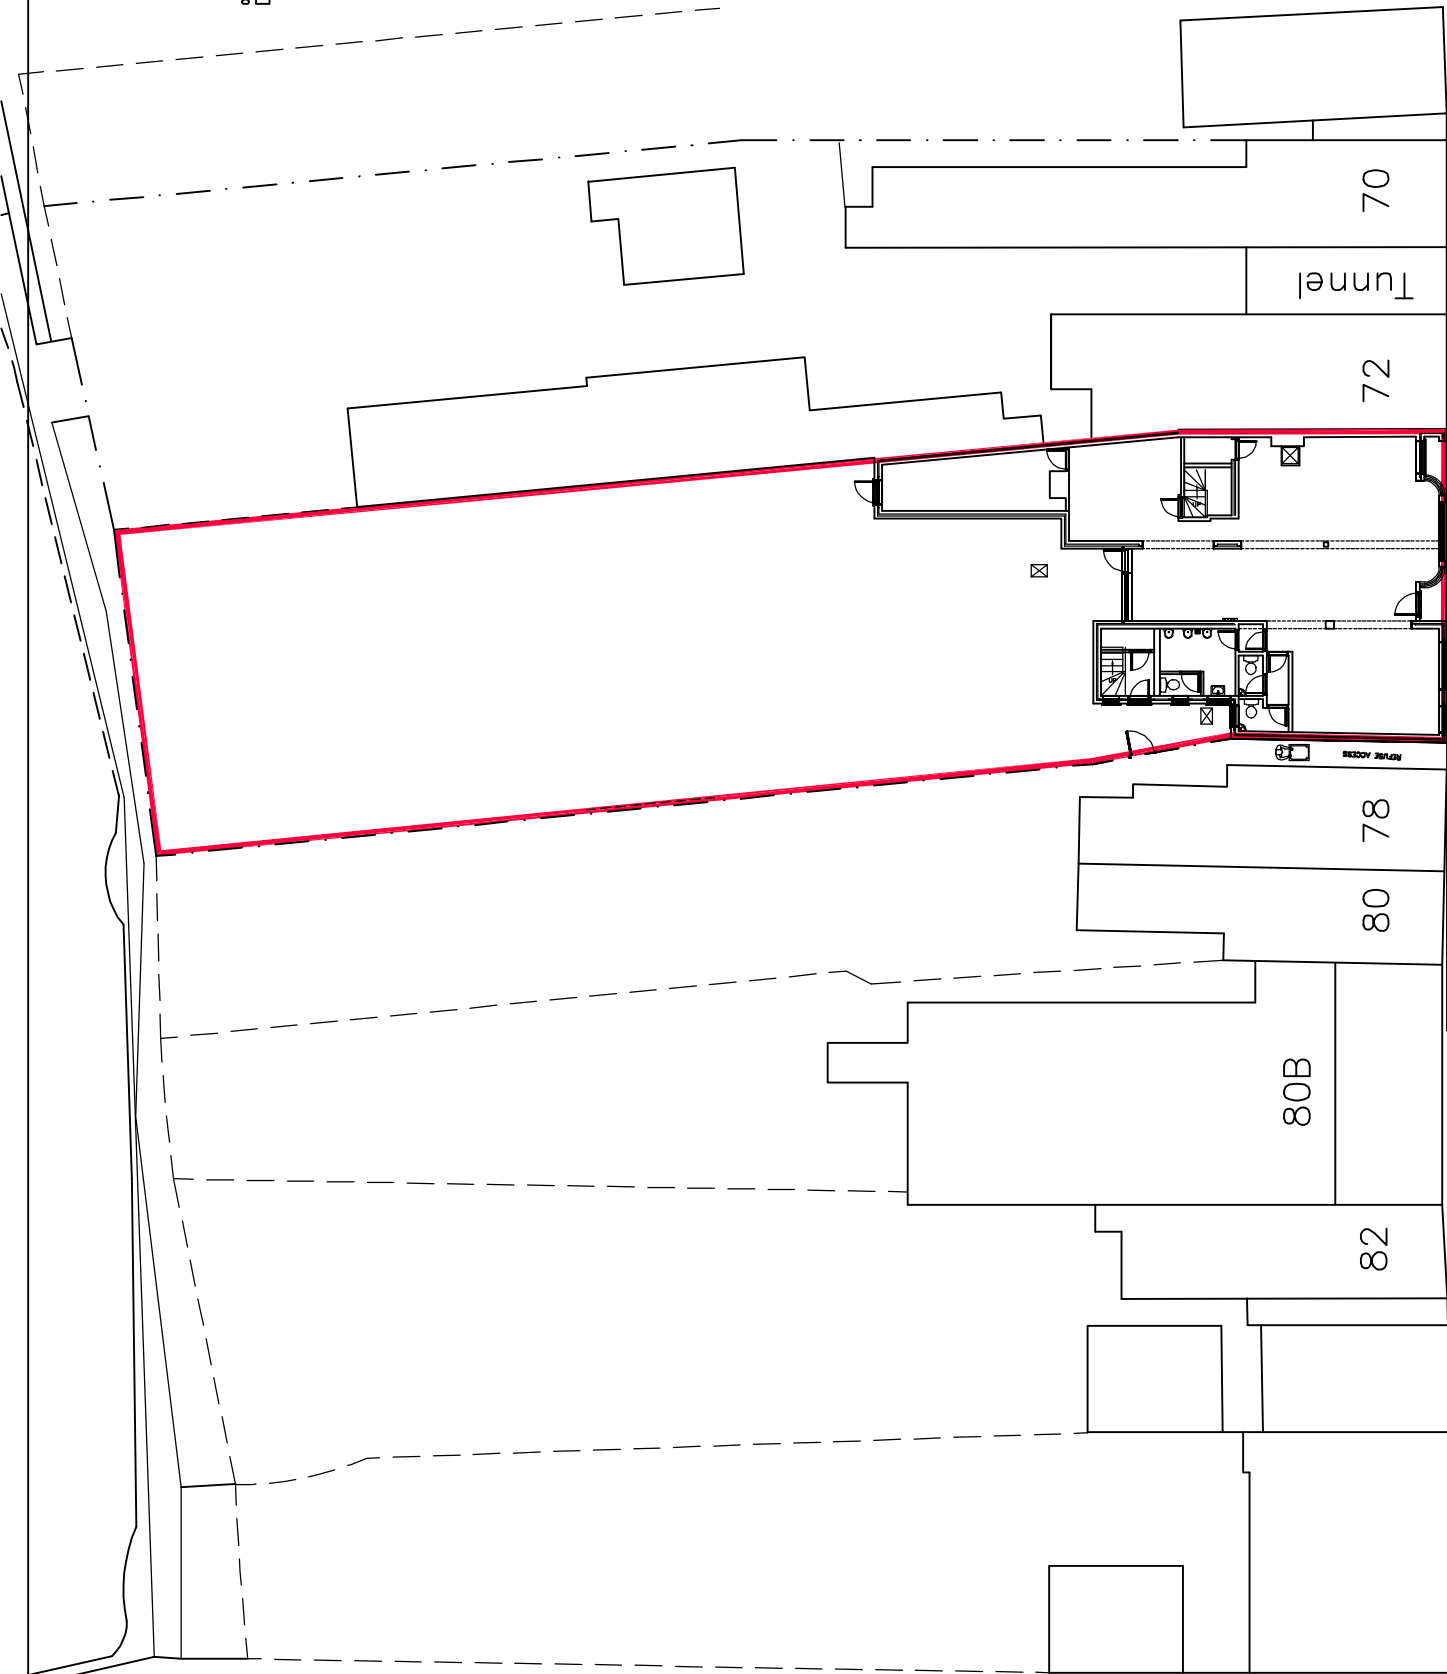

West Street