



Elevation from Nutbourne Road (East)

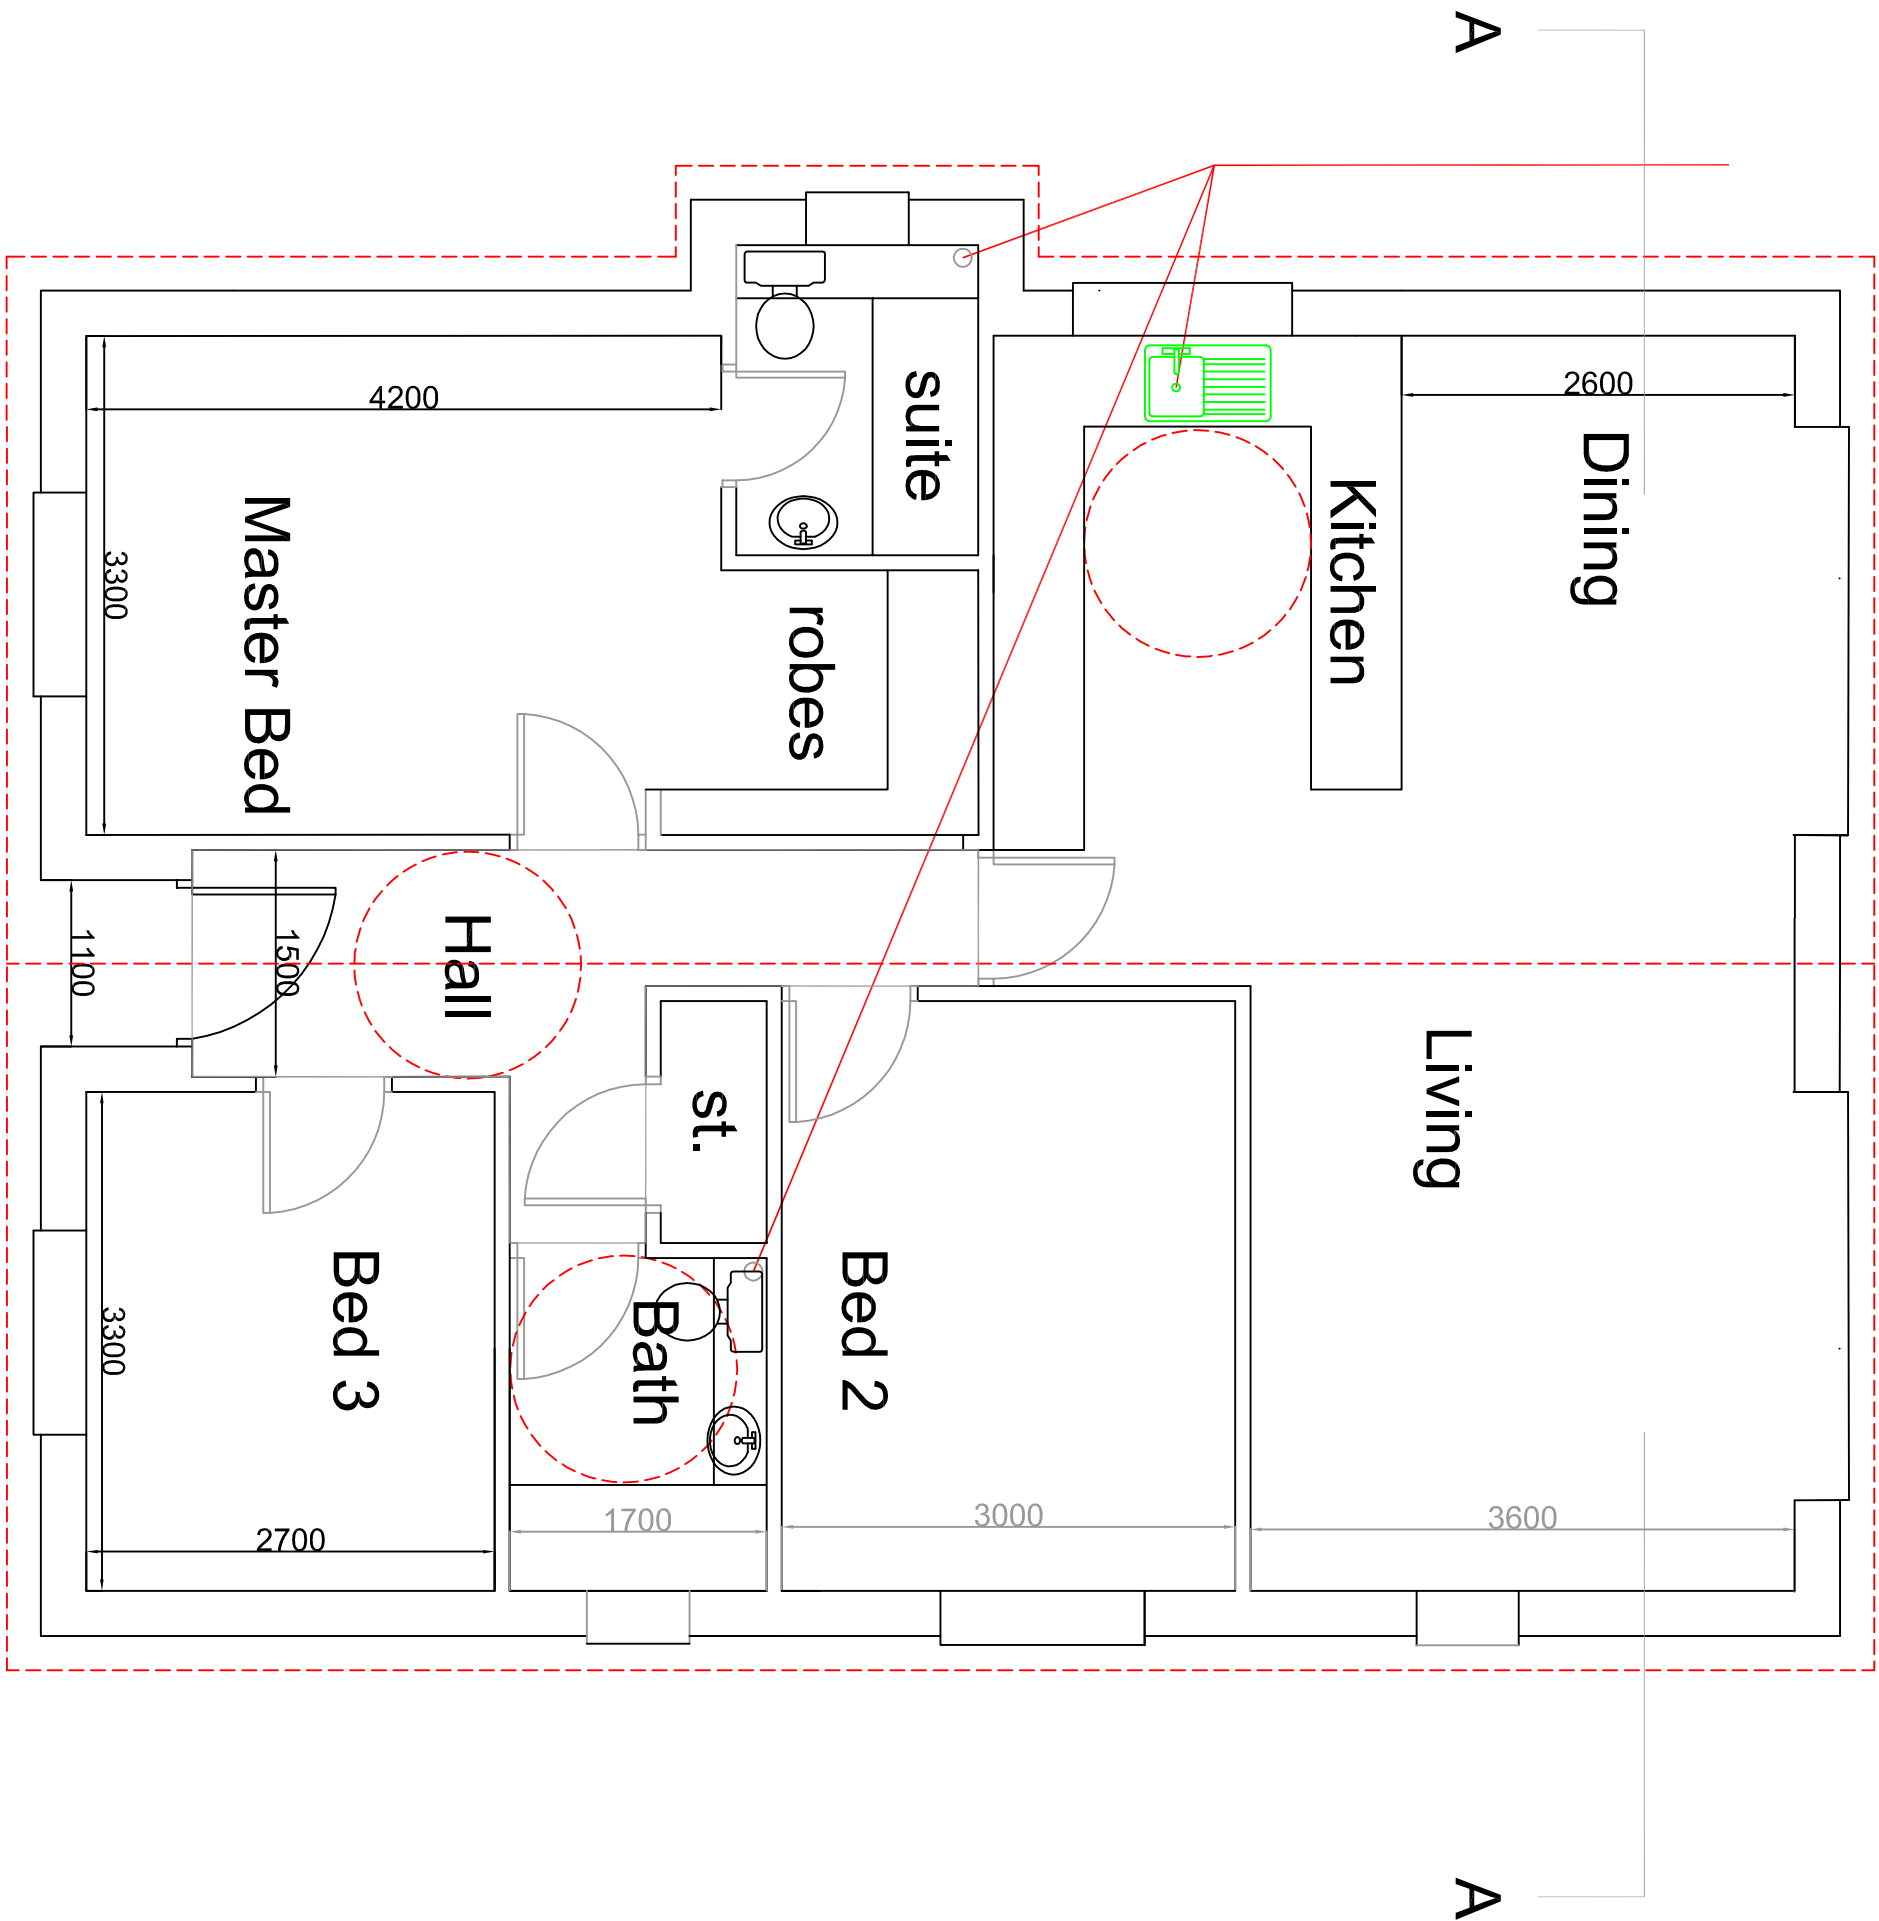

Floor Plan 1/50

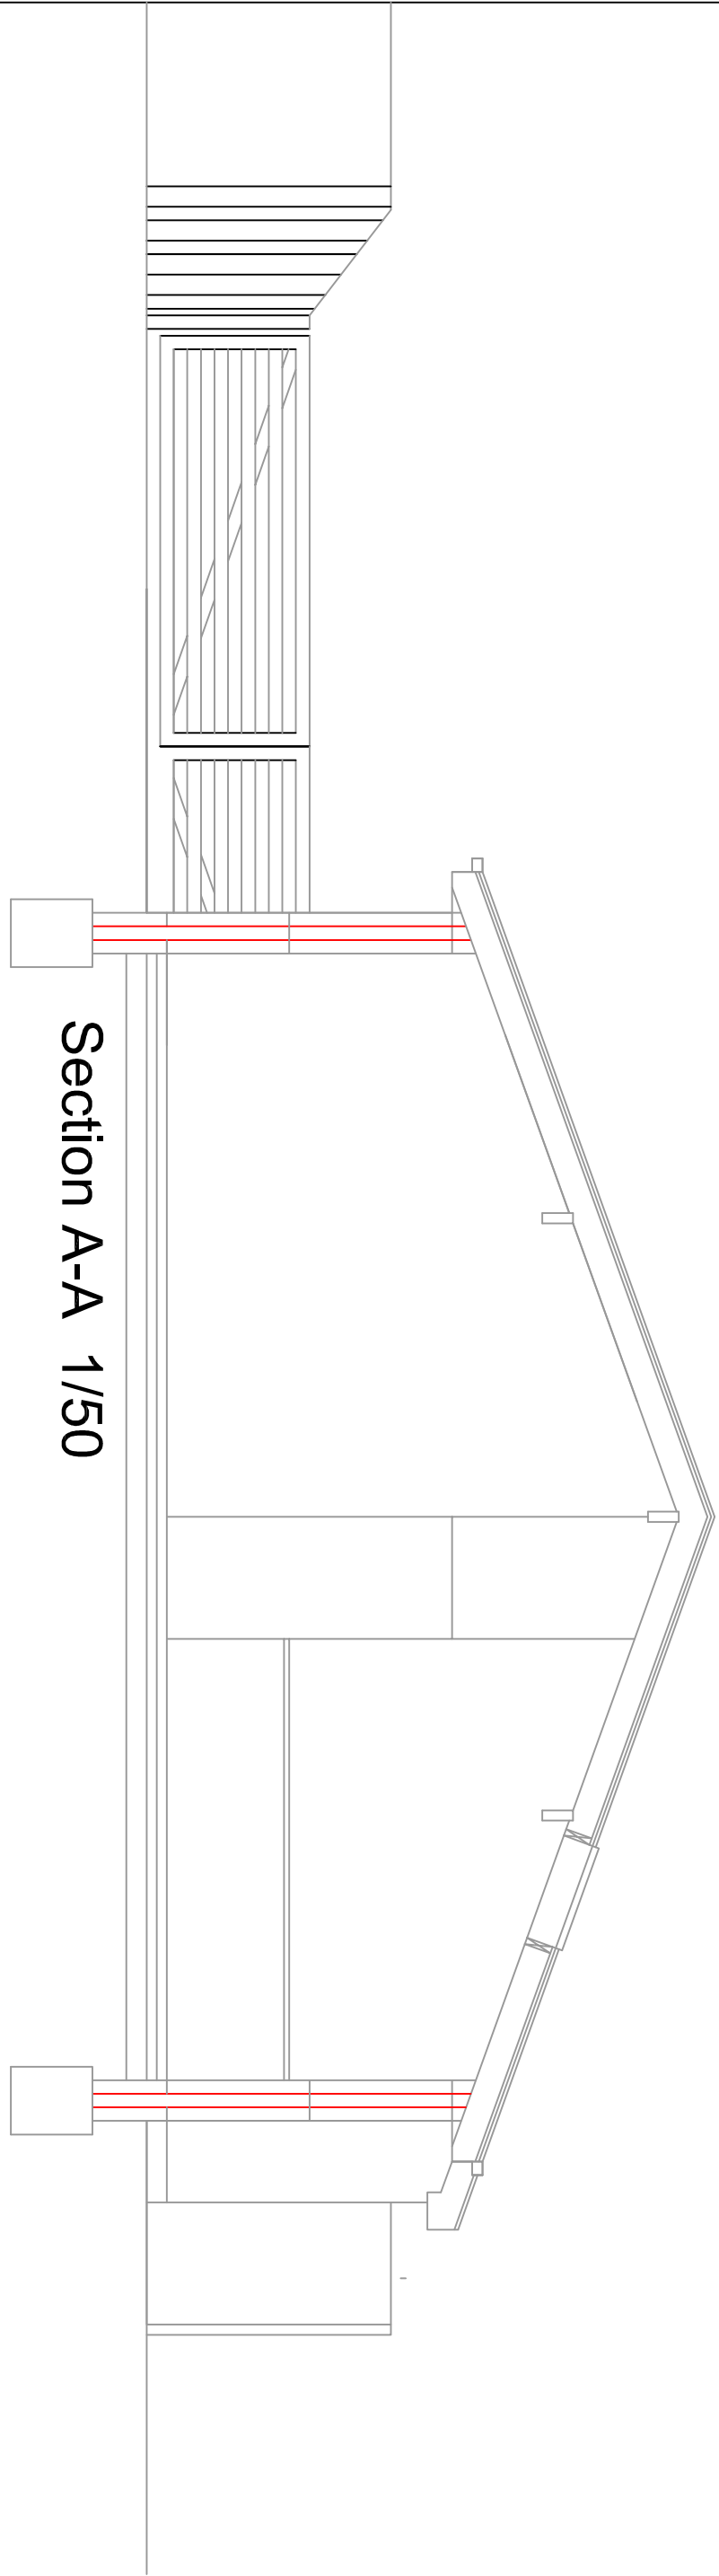