




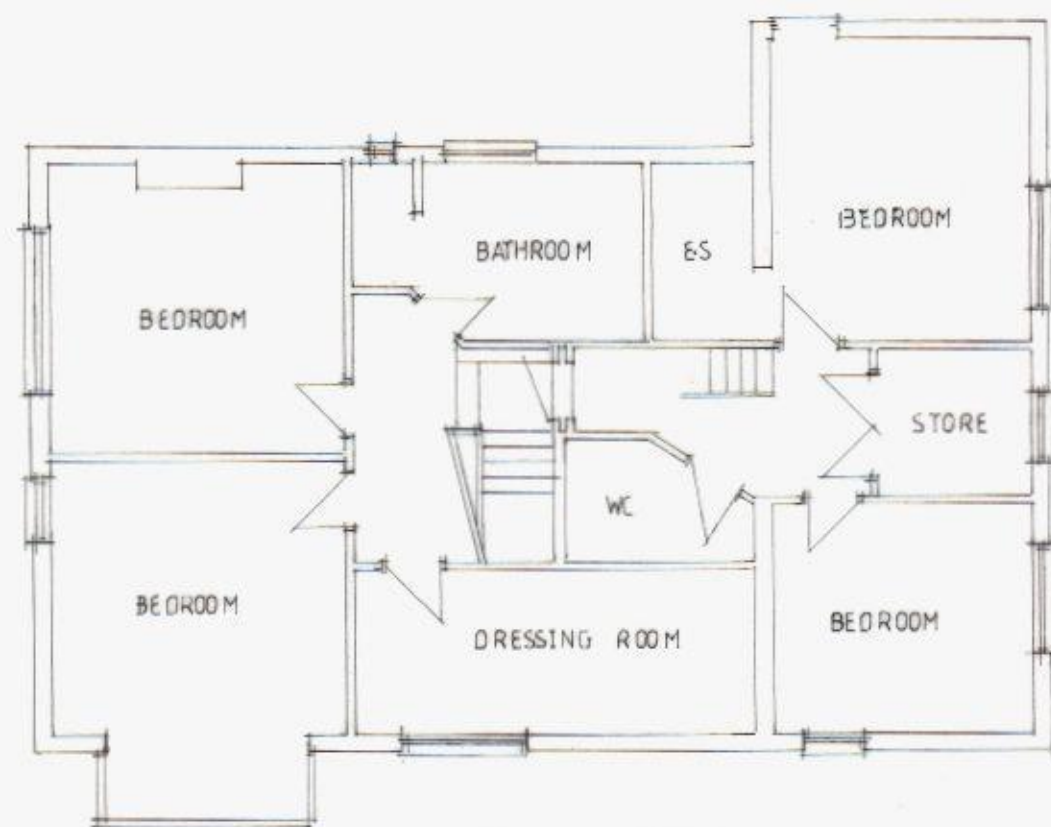

FIRST FLOOR PLAN

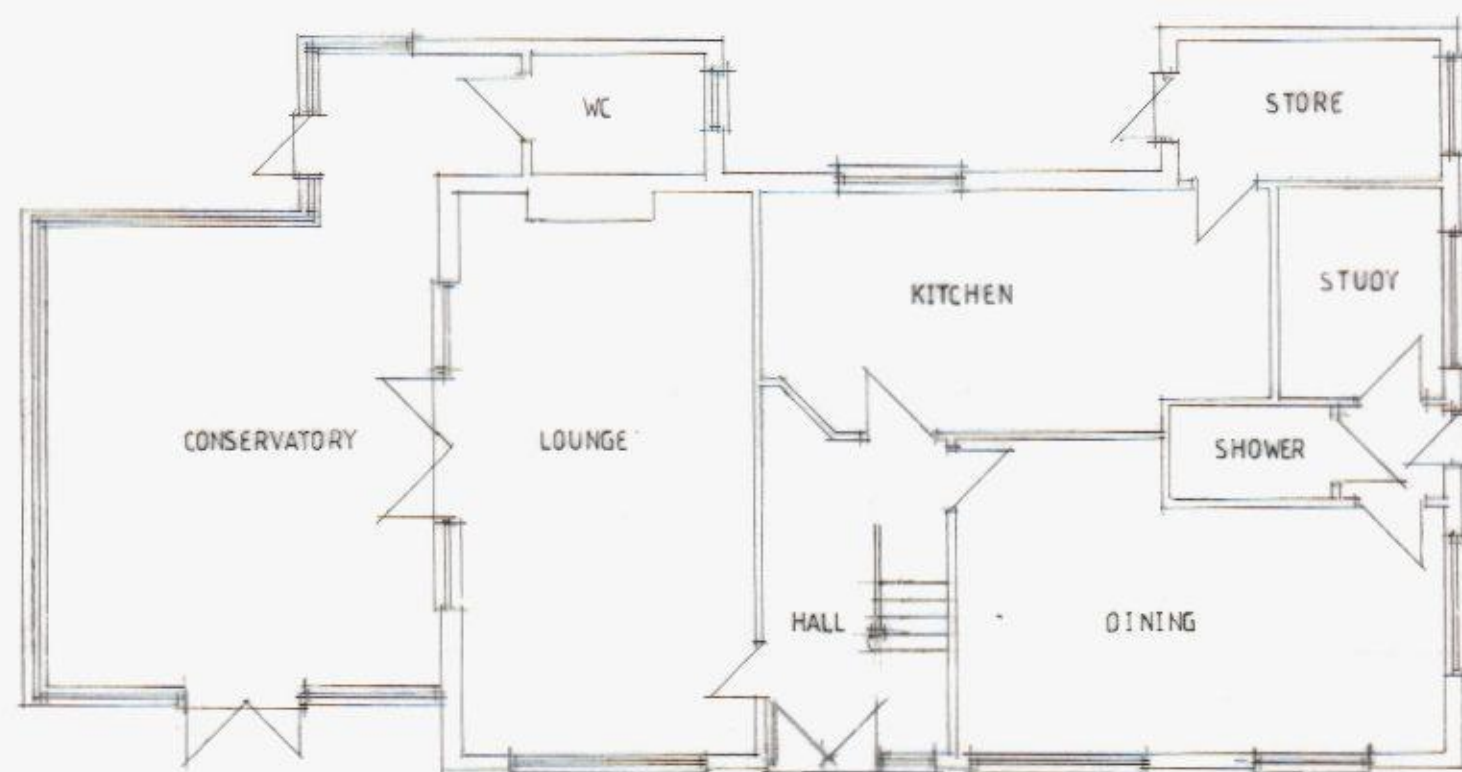

GROUND FLOOR PLAN

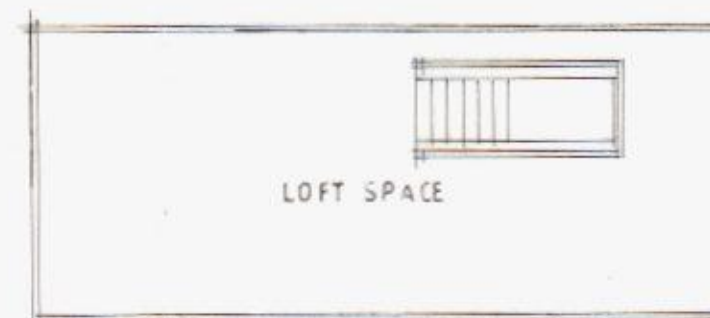

SECOND FLOOR PLAN

General pictures of 12 Portsdown Hill Road showing front and side elevations, entrance, bin storage area and car parking.



Barrie K Lawrence
BUILDING DESIGN CONSULTANT
Tel: 02392502714
e-mail: blawrence@btinternet.com

Project: **SIDE ADDITION**

Address: **12 PORTSDOWN HILL ROAD.**

Title: **EXISTING FLOOR PLANS, ELEVATIONS.**

Scales: 1:100 Date: 10/3/13

Plan No: 1/1/13/A

This plan is not a specification of work and is only for the purpose of gaining local authority approvals. Do not scale from this plan except for Building Regulation and Town Planning purposes. All levels and dimensions on site are to supersede those shown or stated on plans.
©