


PHYSICAL SCALE IN METERS @ 1:1250




PHYSICAL SCALE IN METERS @ 1:500

NOTES:
Do not scale from this Drawing except for planning purposes.
Any drainage shown as indicative only.
This drawing is the copyright of MF Designs Ltd.

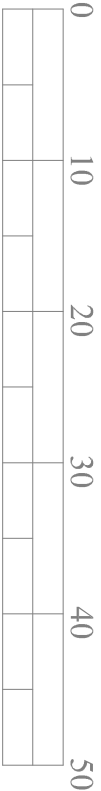

Produced on 10 April 2015 from the Ordnance Survey National Geographic Database and incorporating surveyed revision available at this date.
Reproduction in whole or part is prohibited without the prior permission of Ordnance Survey.
Ordnance Survey copyright 2015. Supplied by copla ltd trading as UKPlanningPics.com a licensed Ordnance Survey partner (100054135).
Unique plan reference V1/37086/31669

Location

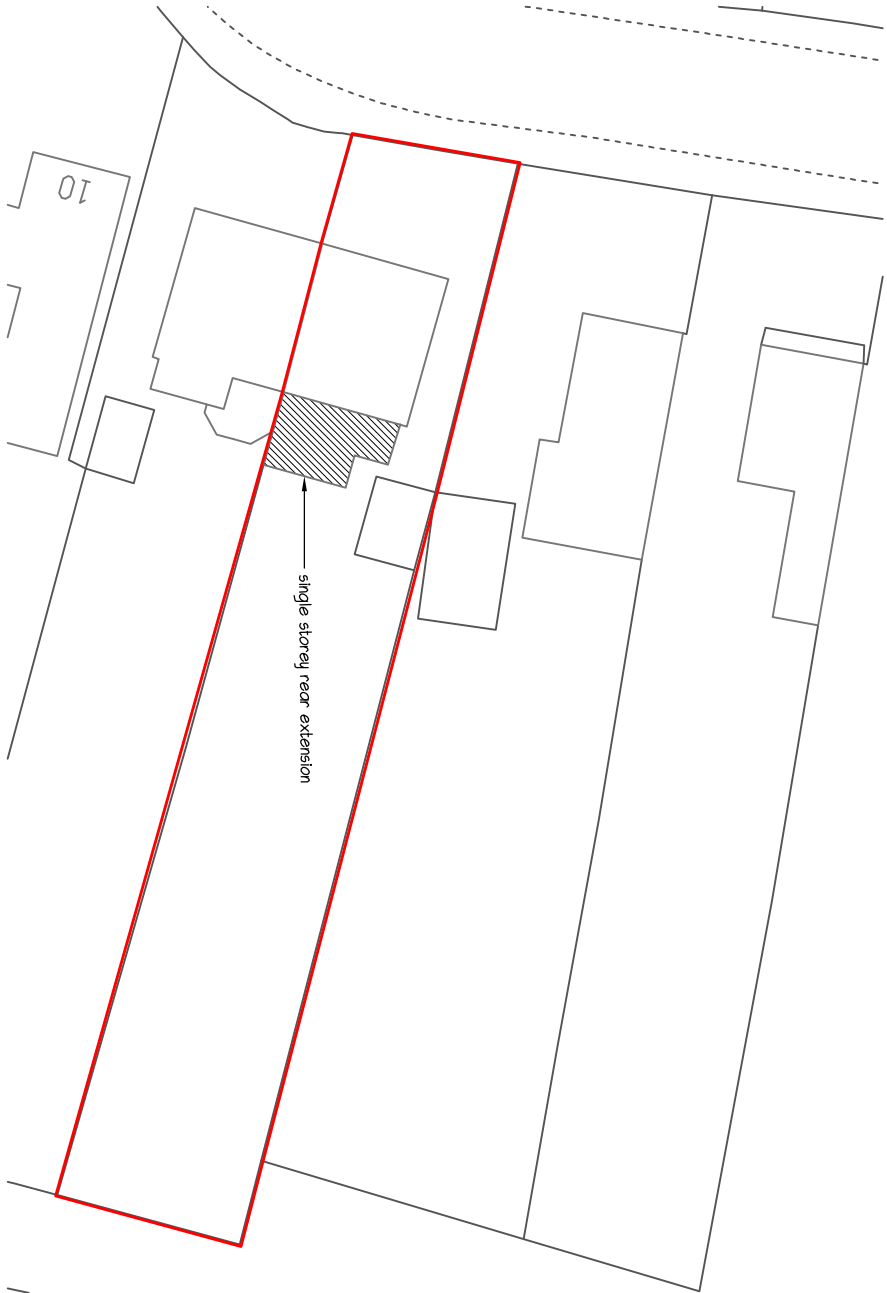

Block



mf designs ltd
Chartered Architects



52 King Street • Emsworth • Hampshire • PO10 7AZ
Director: Martin Farrer RIBA • Co Registration No.4507379
t 01243 377766
e admin@mfdesigns.org.uk

Date: April 2015
Scale: 1:1250/500
Job No: 3120
Dwg No: P_02

EXTENSION & ALTERATIONS - 14 Westbourne Avenue, Emsworth. PO10 7QU