



PHYSICAL SCALE IN METERS @ 1:100

NOTES:
This drawing has been produced solely for PLANNING/DESIGN.
Do not Scale from this Drawing except for planning purposes.
Any drainage shown is presumed and to be checked on site
before commencement of works.
This drawing is the copyright of MF Designs Ltd.

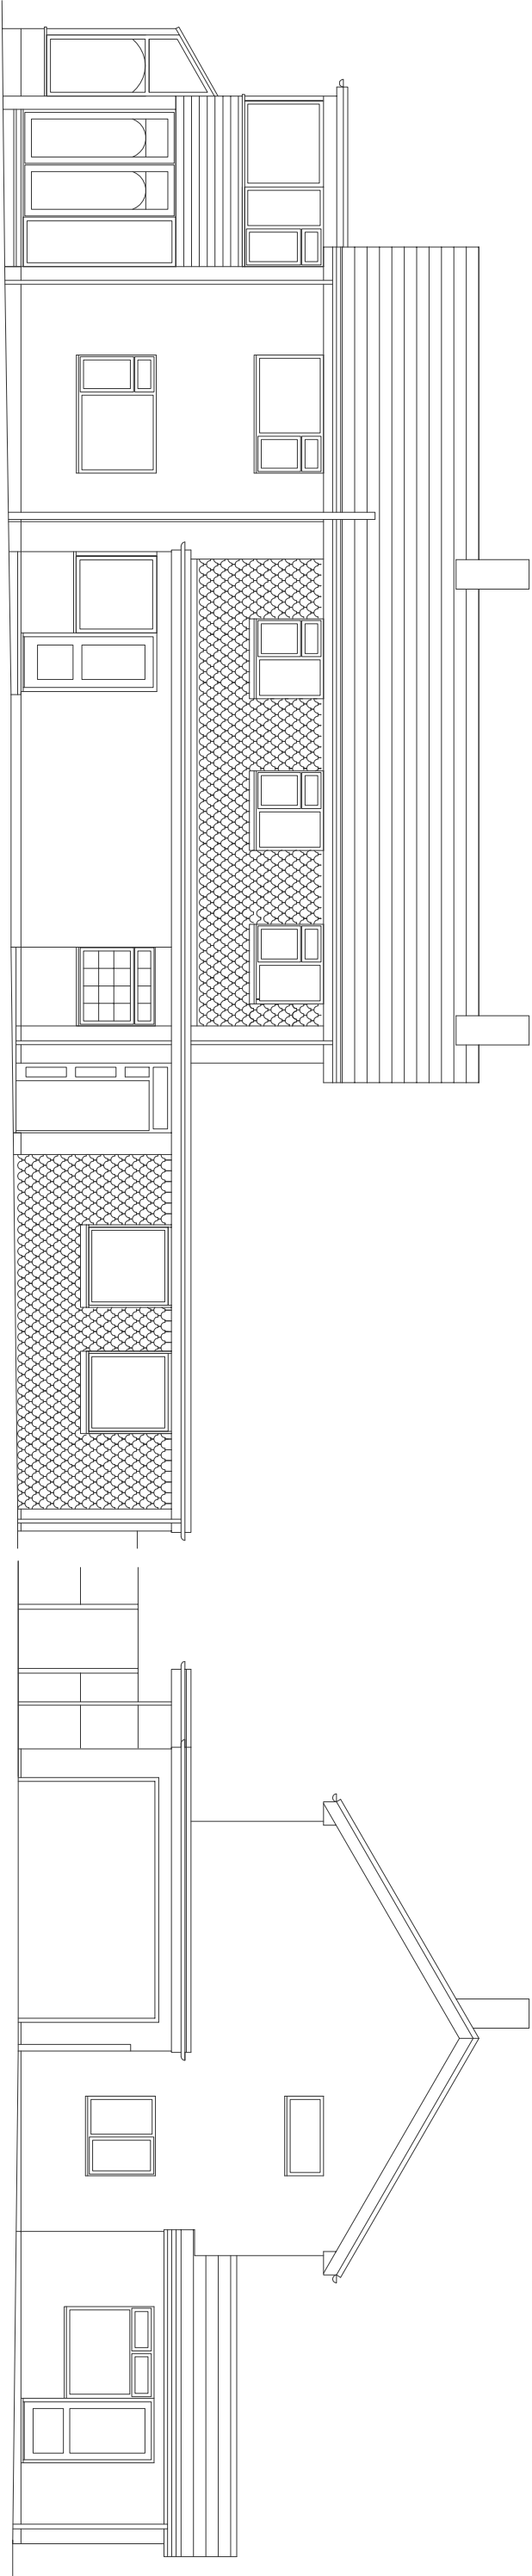

Existing Northeast

Existing Northwest

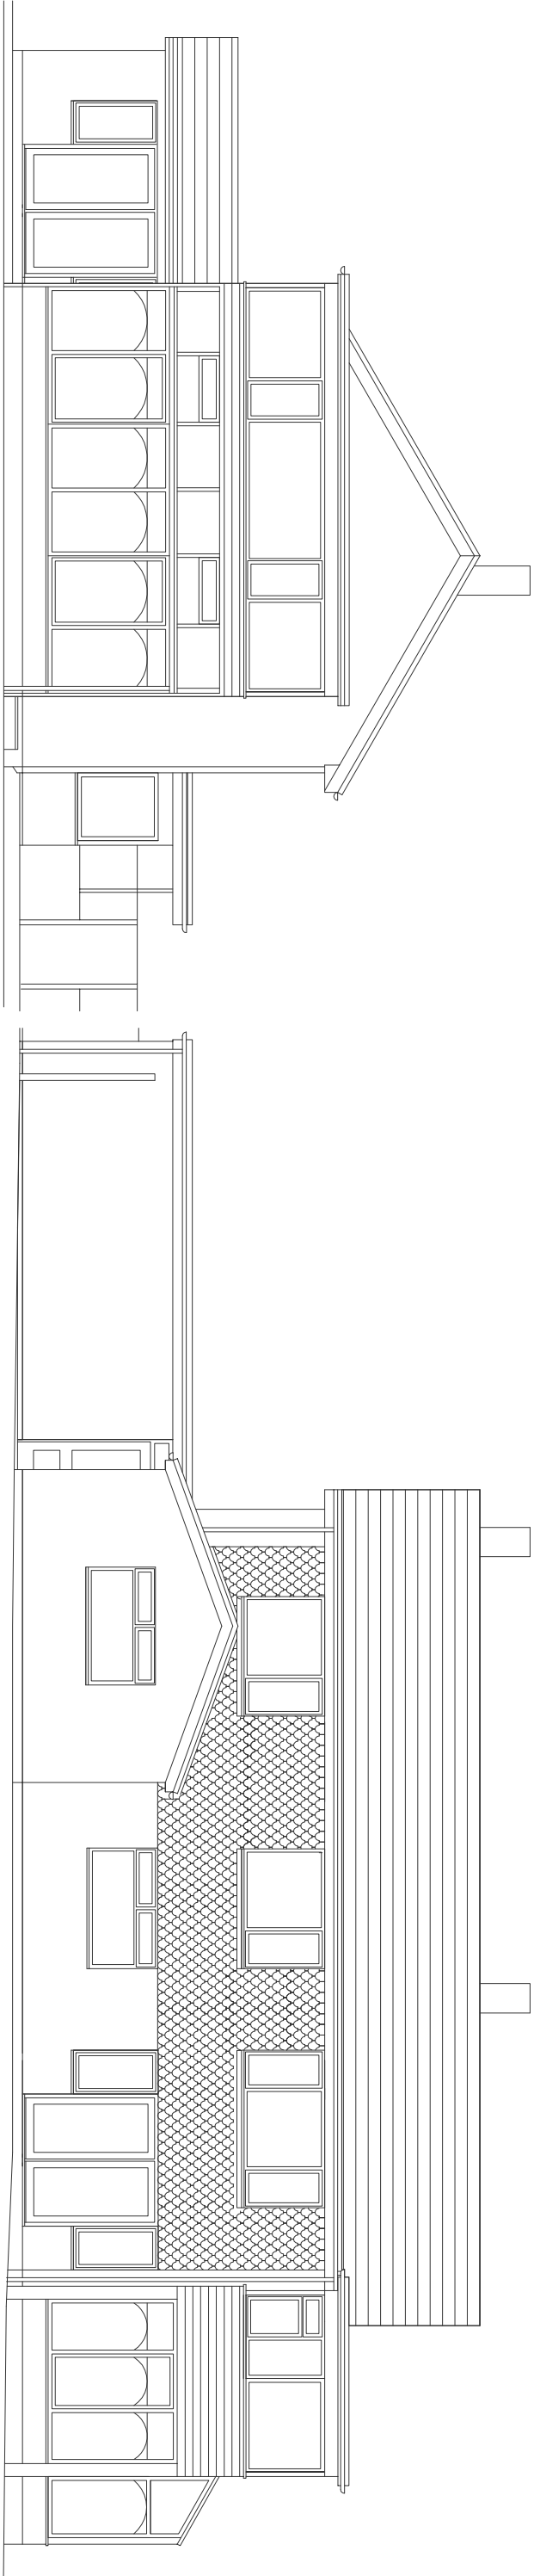

Existing Southeast

Existing Southwest

EXISTING SURVEY - 22a Beacon Square, Emsworth. PO10 7HU