


North top

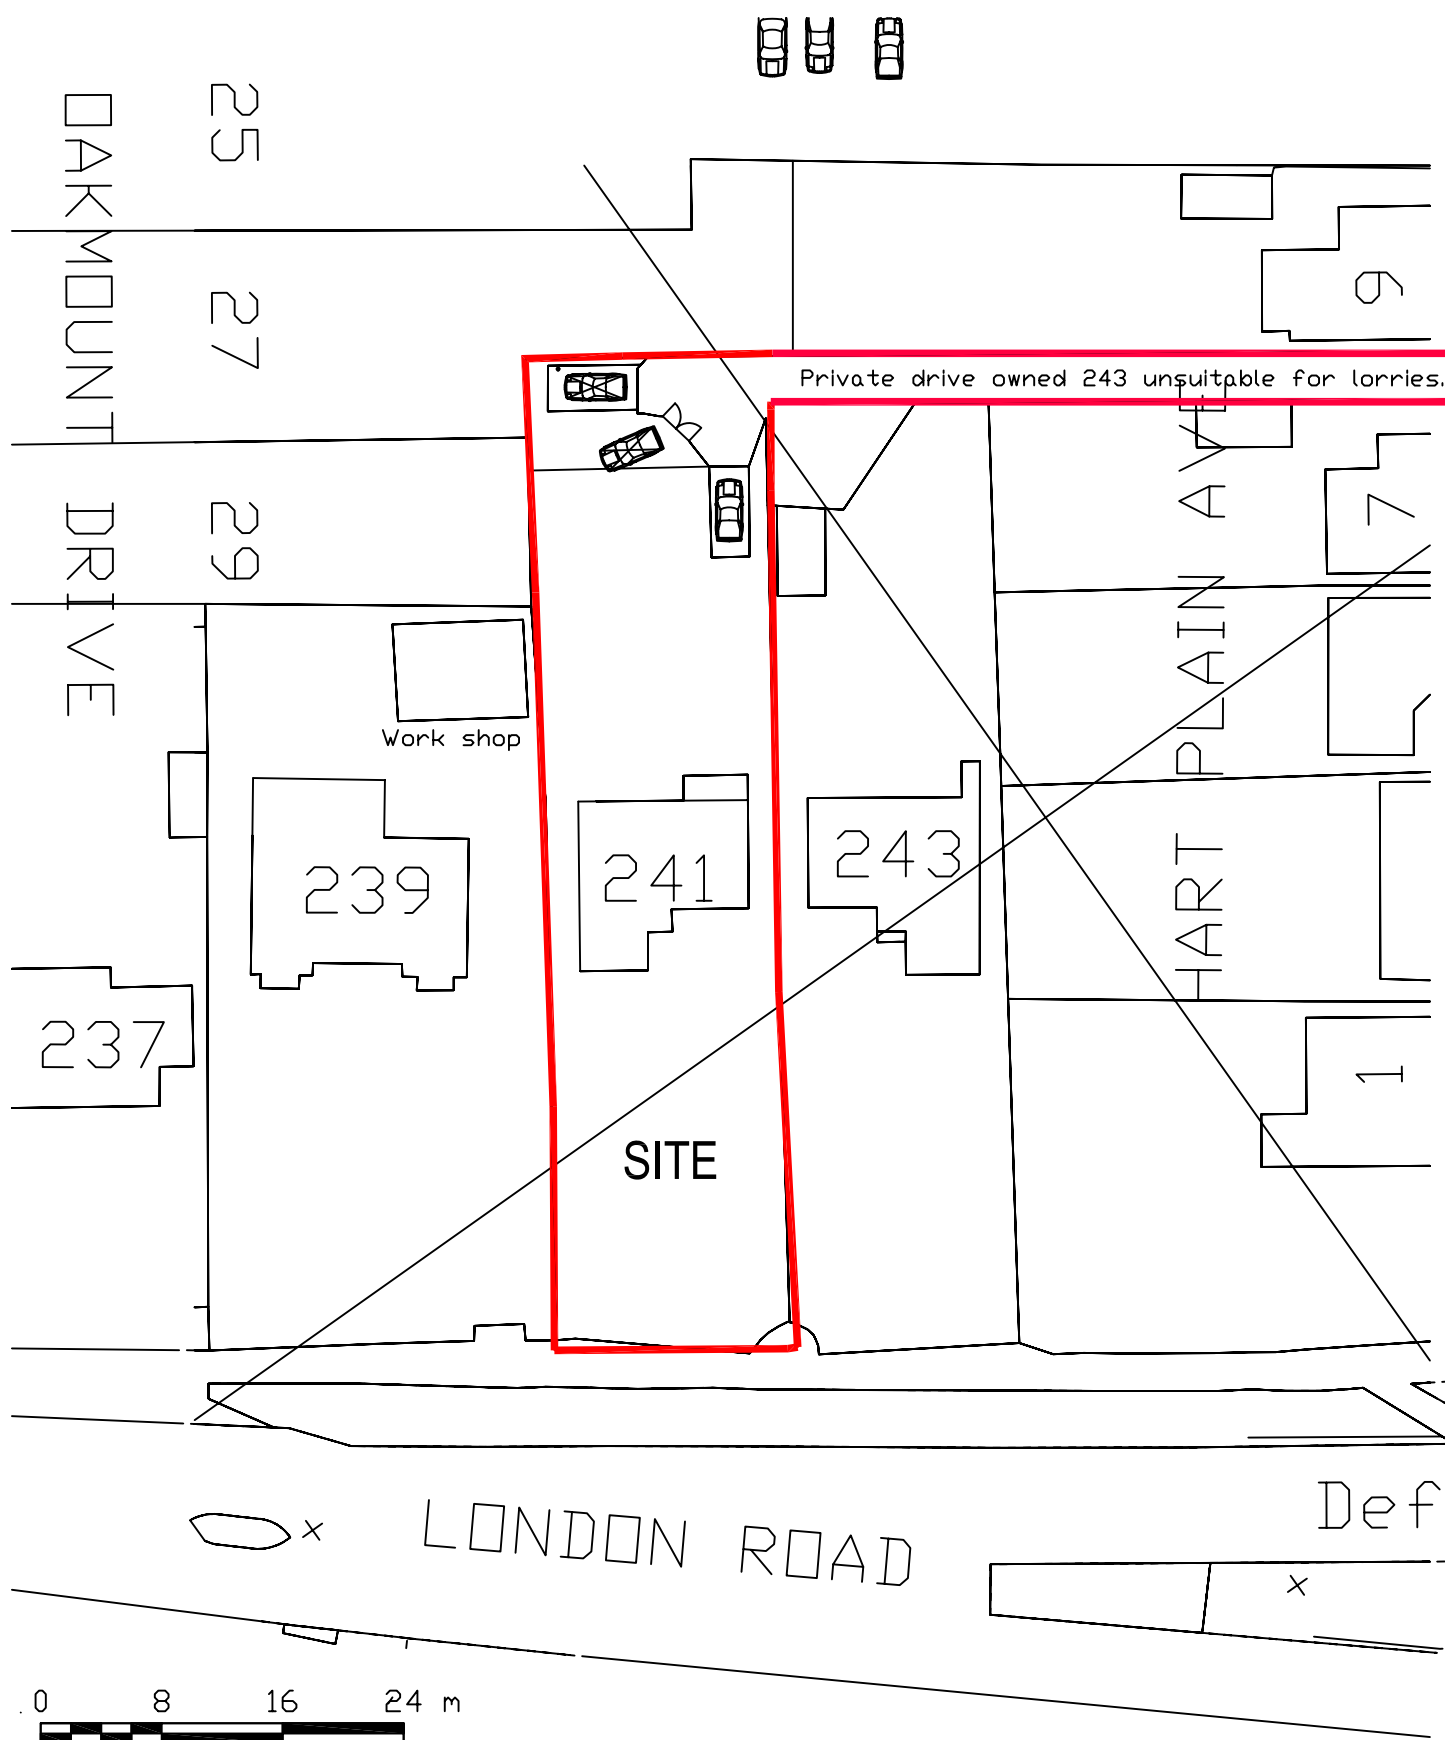

Notes

Application site shown includes right of way in ownership of 243 for which notice served ref to Drg N1 for extent

A4

Address: 241 LONDON ROAD, Waterloo, PO8 8DD	Detail: SITE	Scale: 1/500
Title: BLOCK PLAN- Source OS	Drg No: 2014/04-3/2	Rev: C