

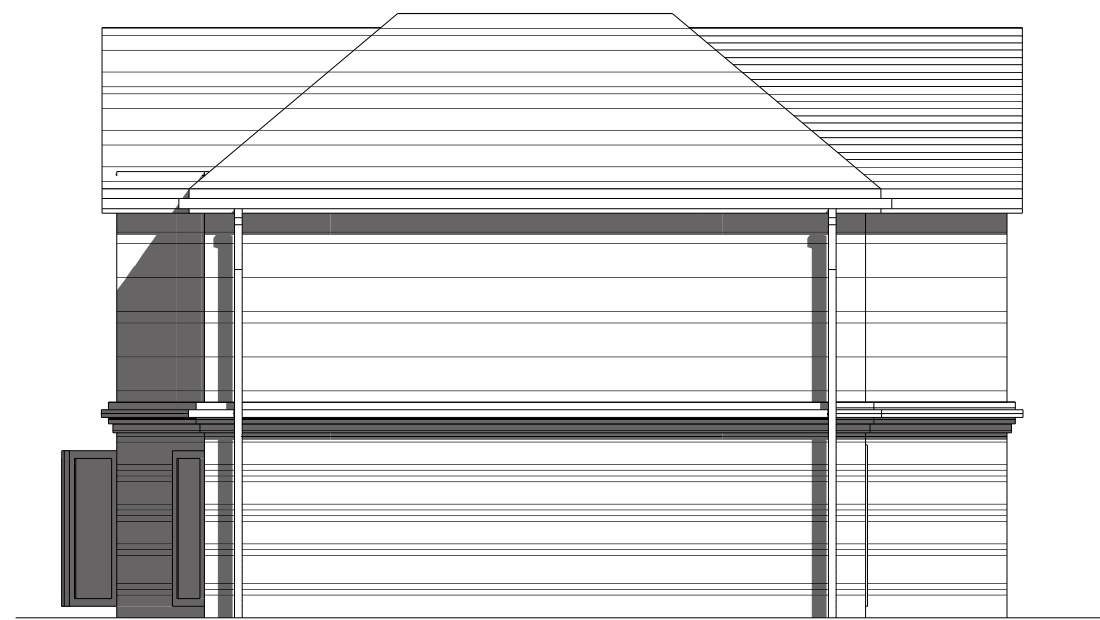


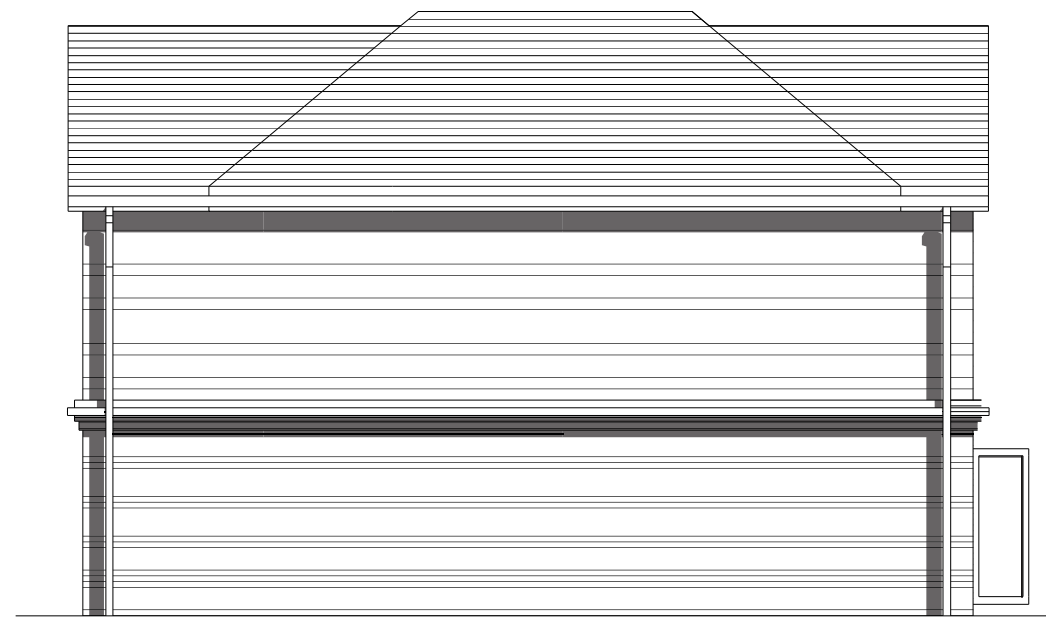

job no.	drawing no.
---------	-------------

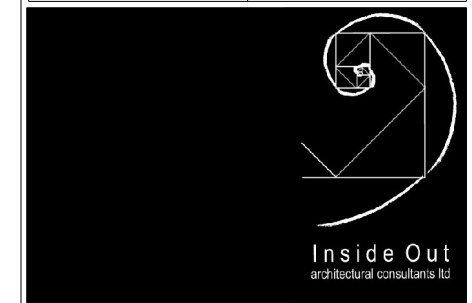

client
C.Y. Developments

job	Cowplain
-----	----------

Plot 2 Proposed Elevations

scale 1:100@A3	drawn	date
-------------------	-------	------

© Inside Out Architectural Consultants Ltd 2011

job no. 048 drawing no. 09A